


187 Station Road, Burgess Hill, RH15 9EG

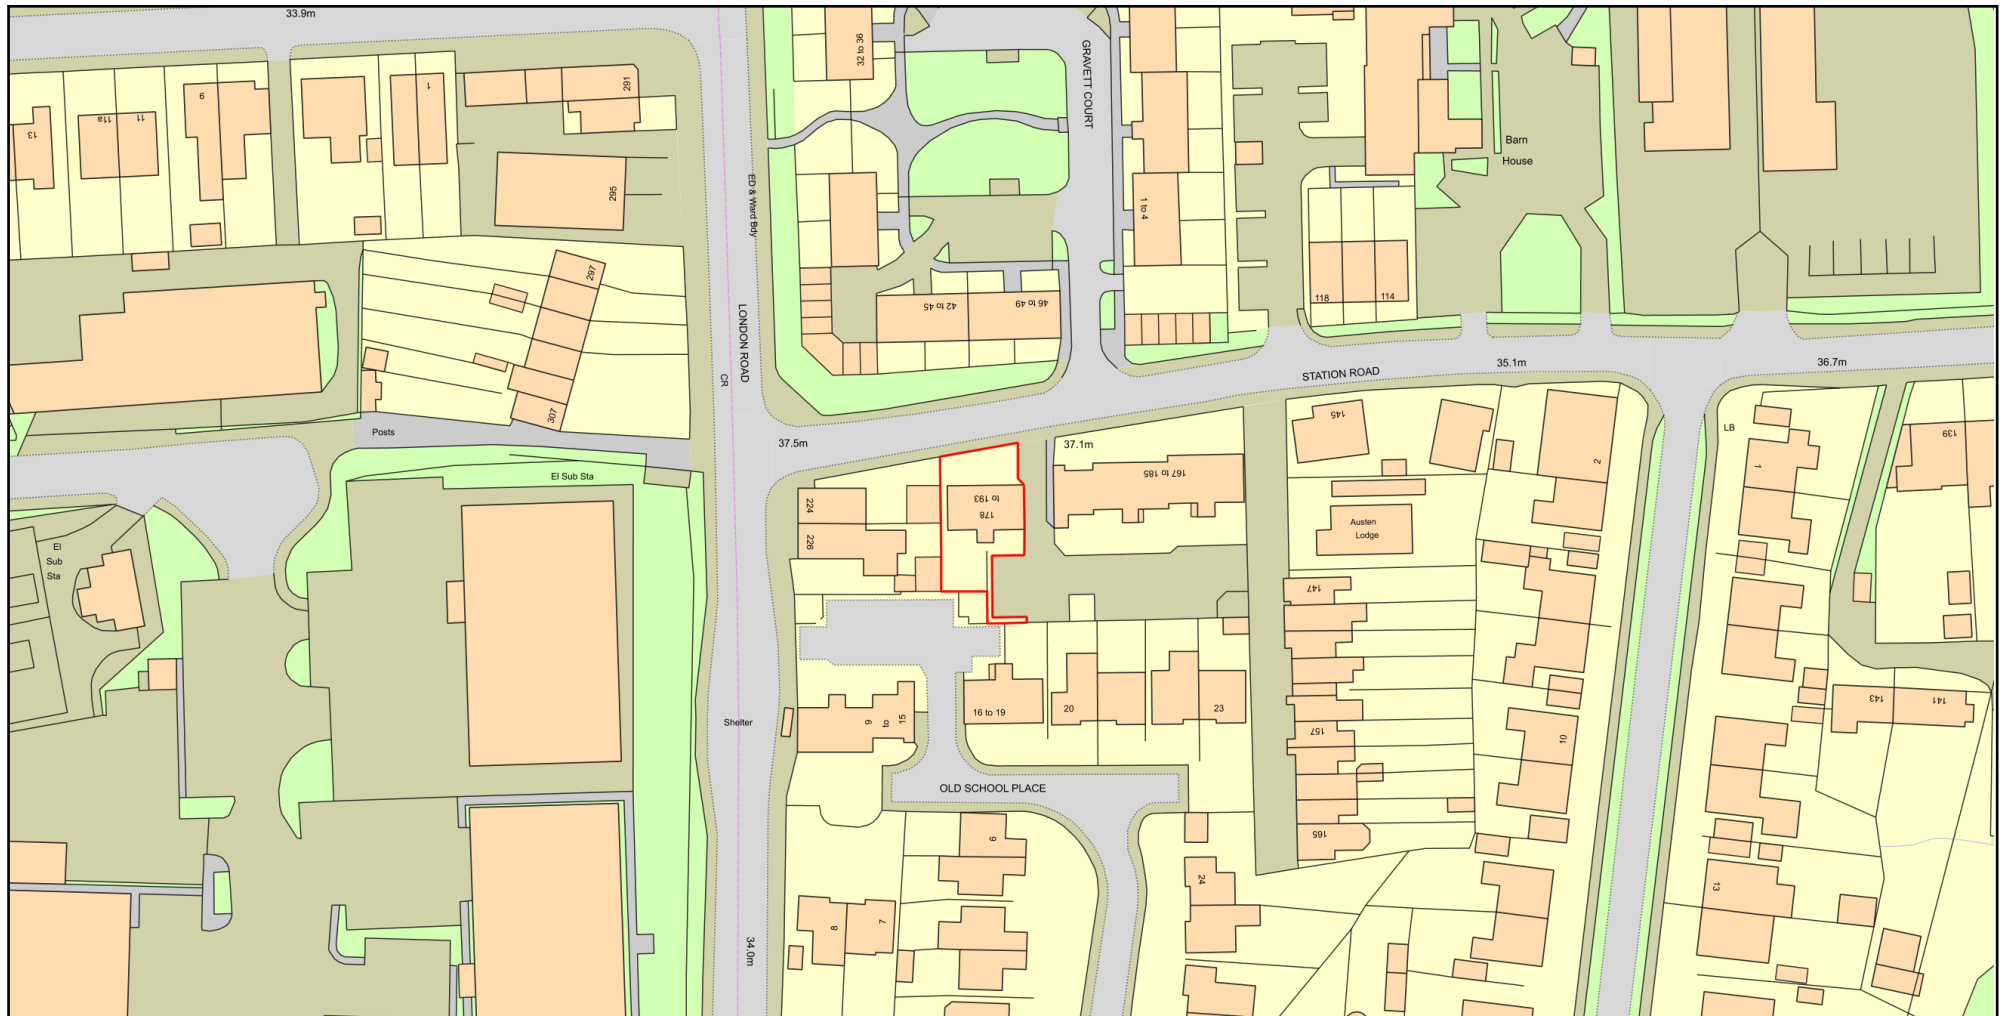

Plan Produced for: Advanced Adaptations

Date Produced: 15 Dec 2025

Plan Reference Number: TQRQM25349203728594

Scale: 1:1250 @ A4

© Crown copyright and database rights 2025 OS 100042766