


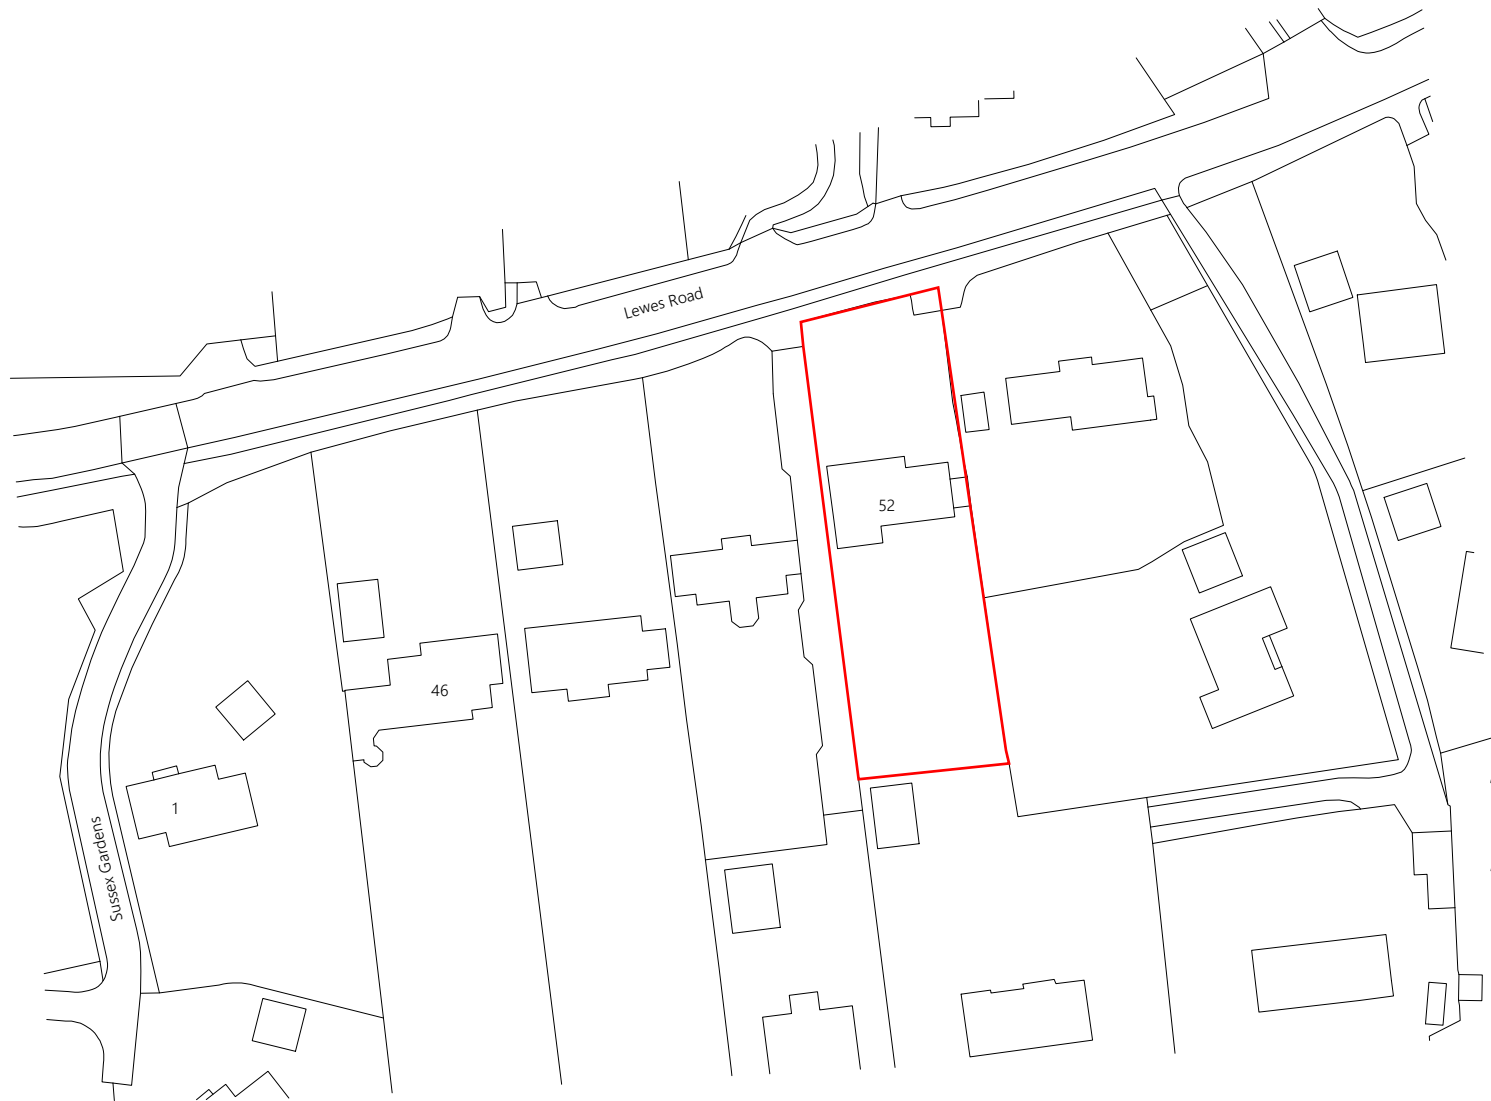

0m 50m



DRAWING NO: **01**

1:1250 on A4

REVISION: **A**

15/09/2025

TITLE: Site Location Plan
SITE: 52 Lewes Road

General Notes:

- 1.To be read in conjunction with other consultants drawings.
 - 2.All Dimensions to be checked on site.
 - 3.Not for construction.
 - 4.Do not scale off drawing (Except for Planning purposes only).
- ©2025 Acre Planning Limited
Company No: 11184169

