


Location Plan

Site Address: Westup Farm, London Road, Balcombe, RH17 6JJ

Date Produced: 04-Apr-2025

Scale: 1:2500 @A4

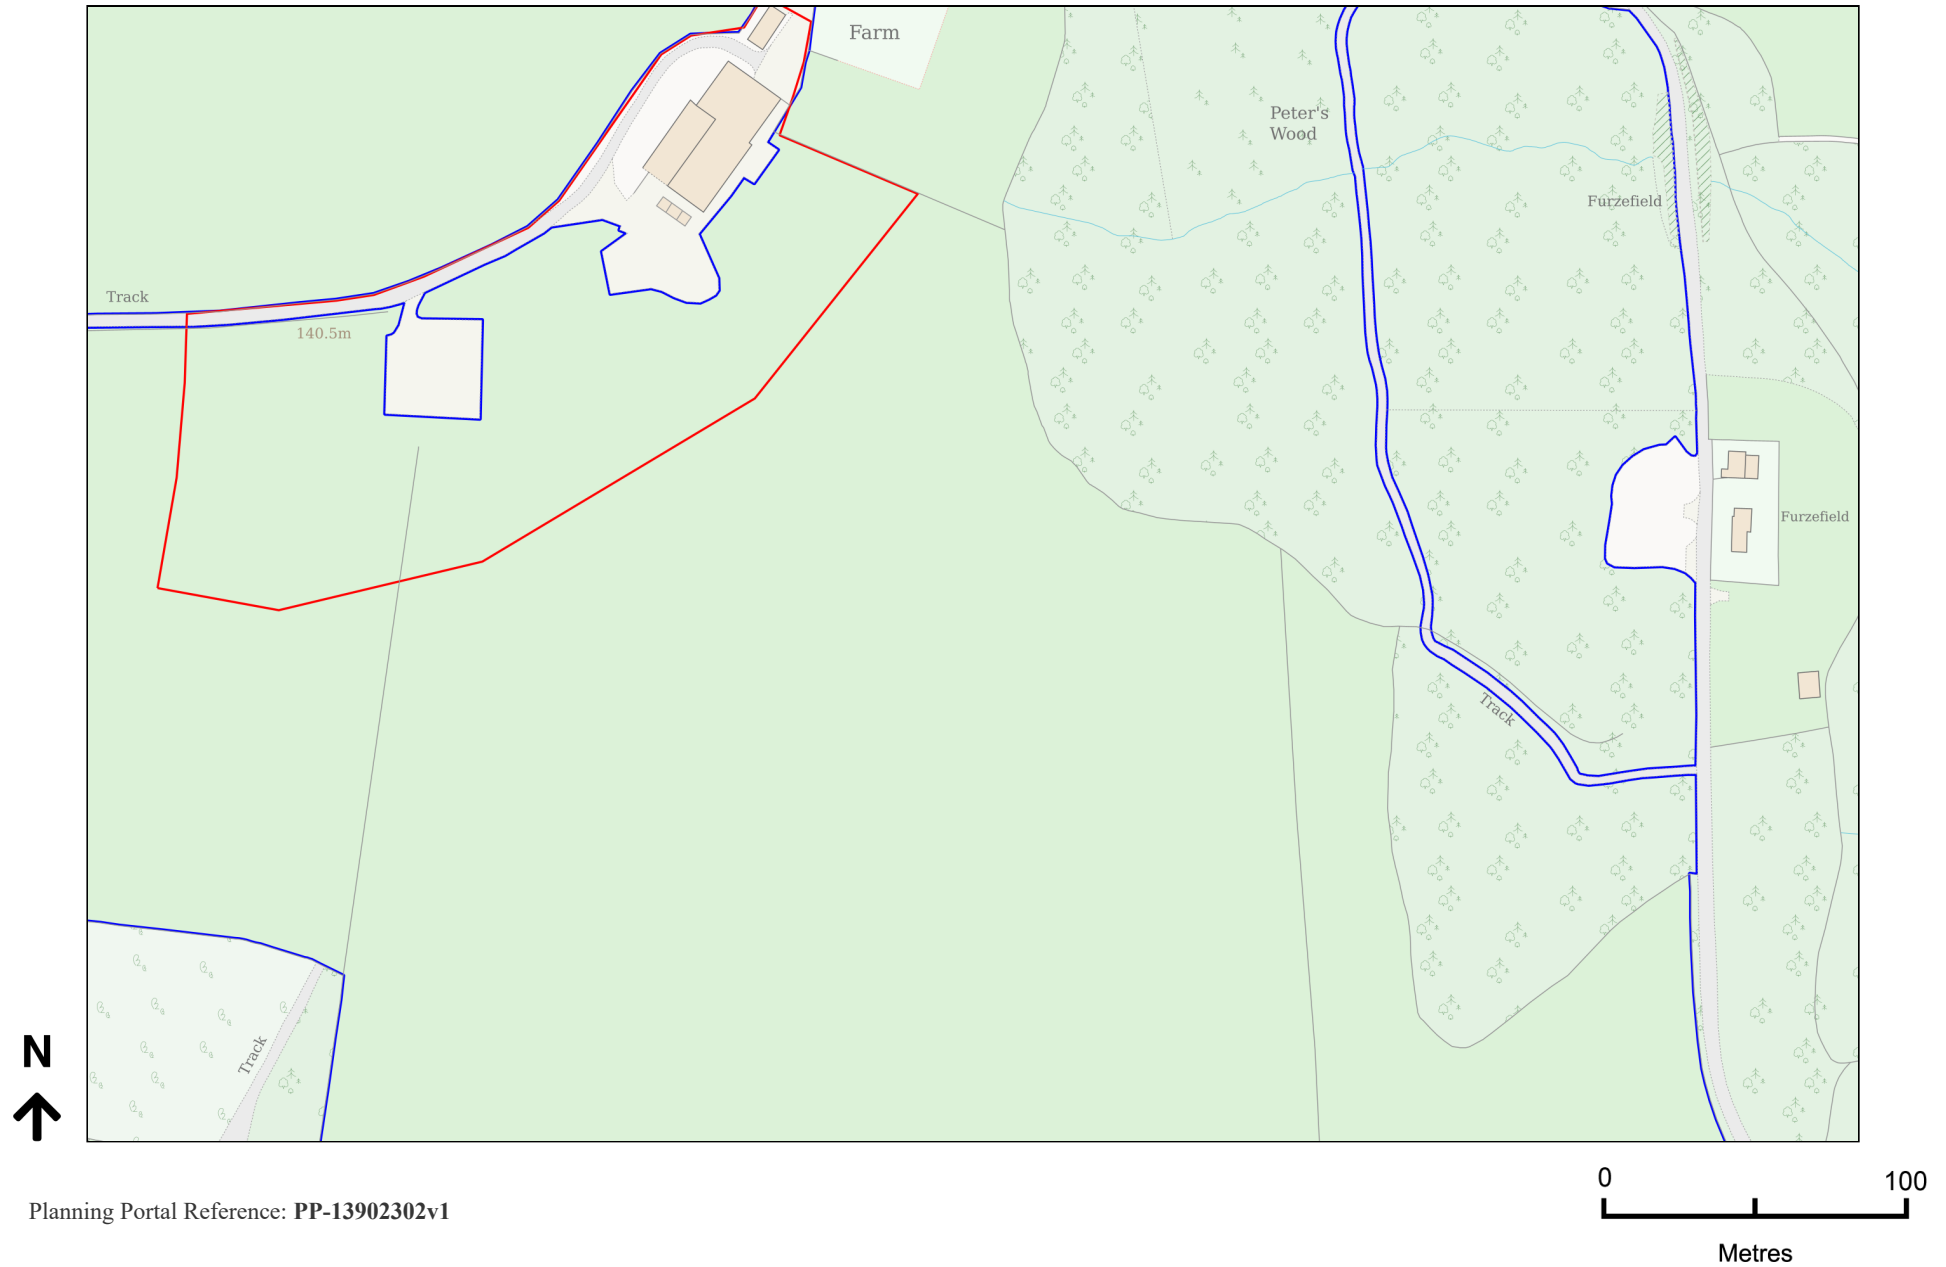

Planning Portal Reference: PP-13902302v1