

- ☐ SURVEY
- ☐ FEASIBILITY
- ☒ PLANNING
- ☐ BUILDING REGULATIONS
- ☐ CONSTRUCTION

Notes

Do not scale, use figured dimensions only.

All dimensions to be verified on site prior to the commencement of any work or the production of any shop drawing. All discrepancies to be reported to the Architect.

This drawing is to be read in conjunction with all related Architect's and Engineer's drawings and any other relevant information. It is the contractors responsibility to ensure that all works are in compliance with Building Regulations.


This drawing is copyright of David Jenkins Design.

Date	Revision
L	
K	
J	
I	
H	
G	19/11/2025 Issued for Planning
F	07/11/2025 Updated proposal
E	01/04/2025 Elevation updated to reduced footprint
D	13/01/2024 Revised traditional appearance. Footprint reduced. Porch and pergola omitted.
C	02/09/2024 Cladding updated
B	29/08/2024 Annotation added
A	02/08/2024 Neighbours building detail

Client	MR G. BOWEN		
Project	1 OLD CHURCH COTTAGES CHURCH LANE HORSTED KEYNES, RH17 7AY		
Title	ELEVATION PROPOSED		
Date	Scales	Dwg. No.	Rev.
11/25	1:100 @ A3	704/11	G

Materials Key:


- 1. Plain Clay Tiles
- 2. Oak Cladding
- 3. Oak Joinery
- 4. Brick Plinth
- 5. Lead valley

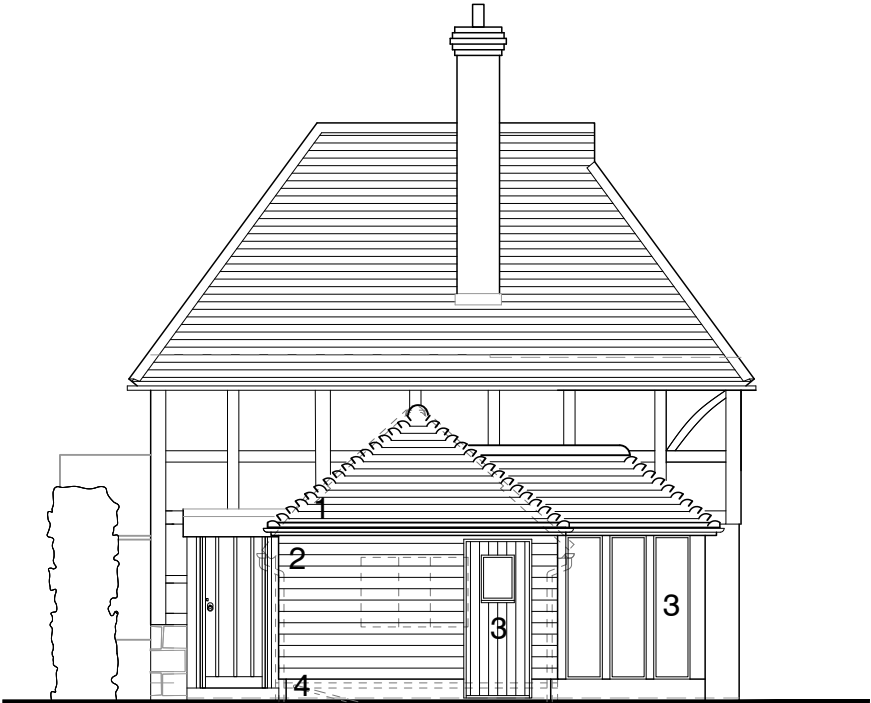

West



North

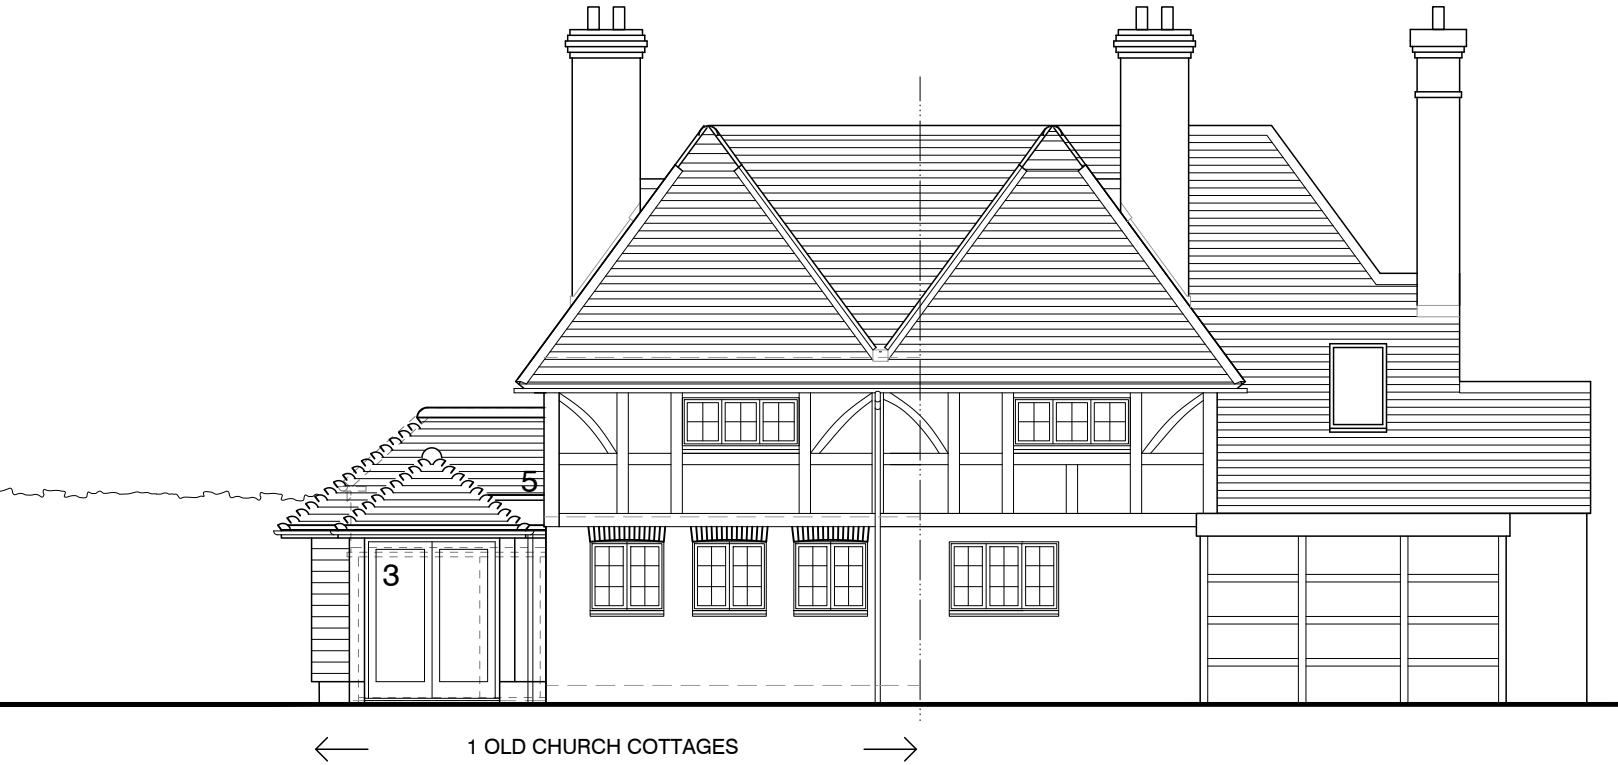

South

