


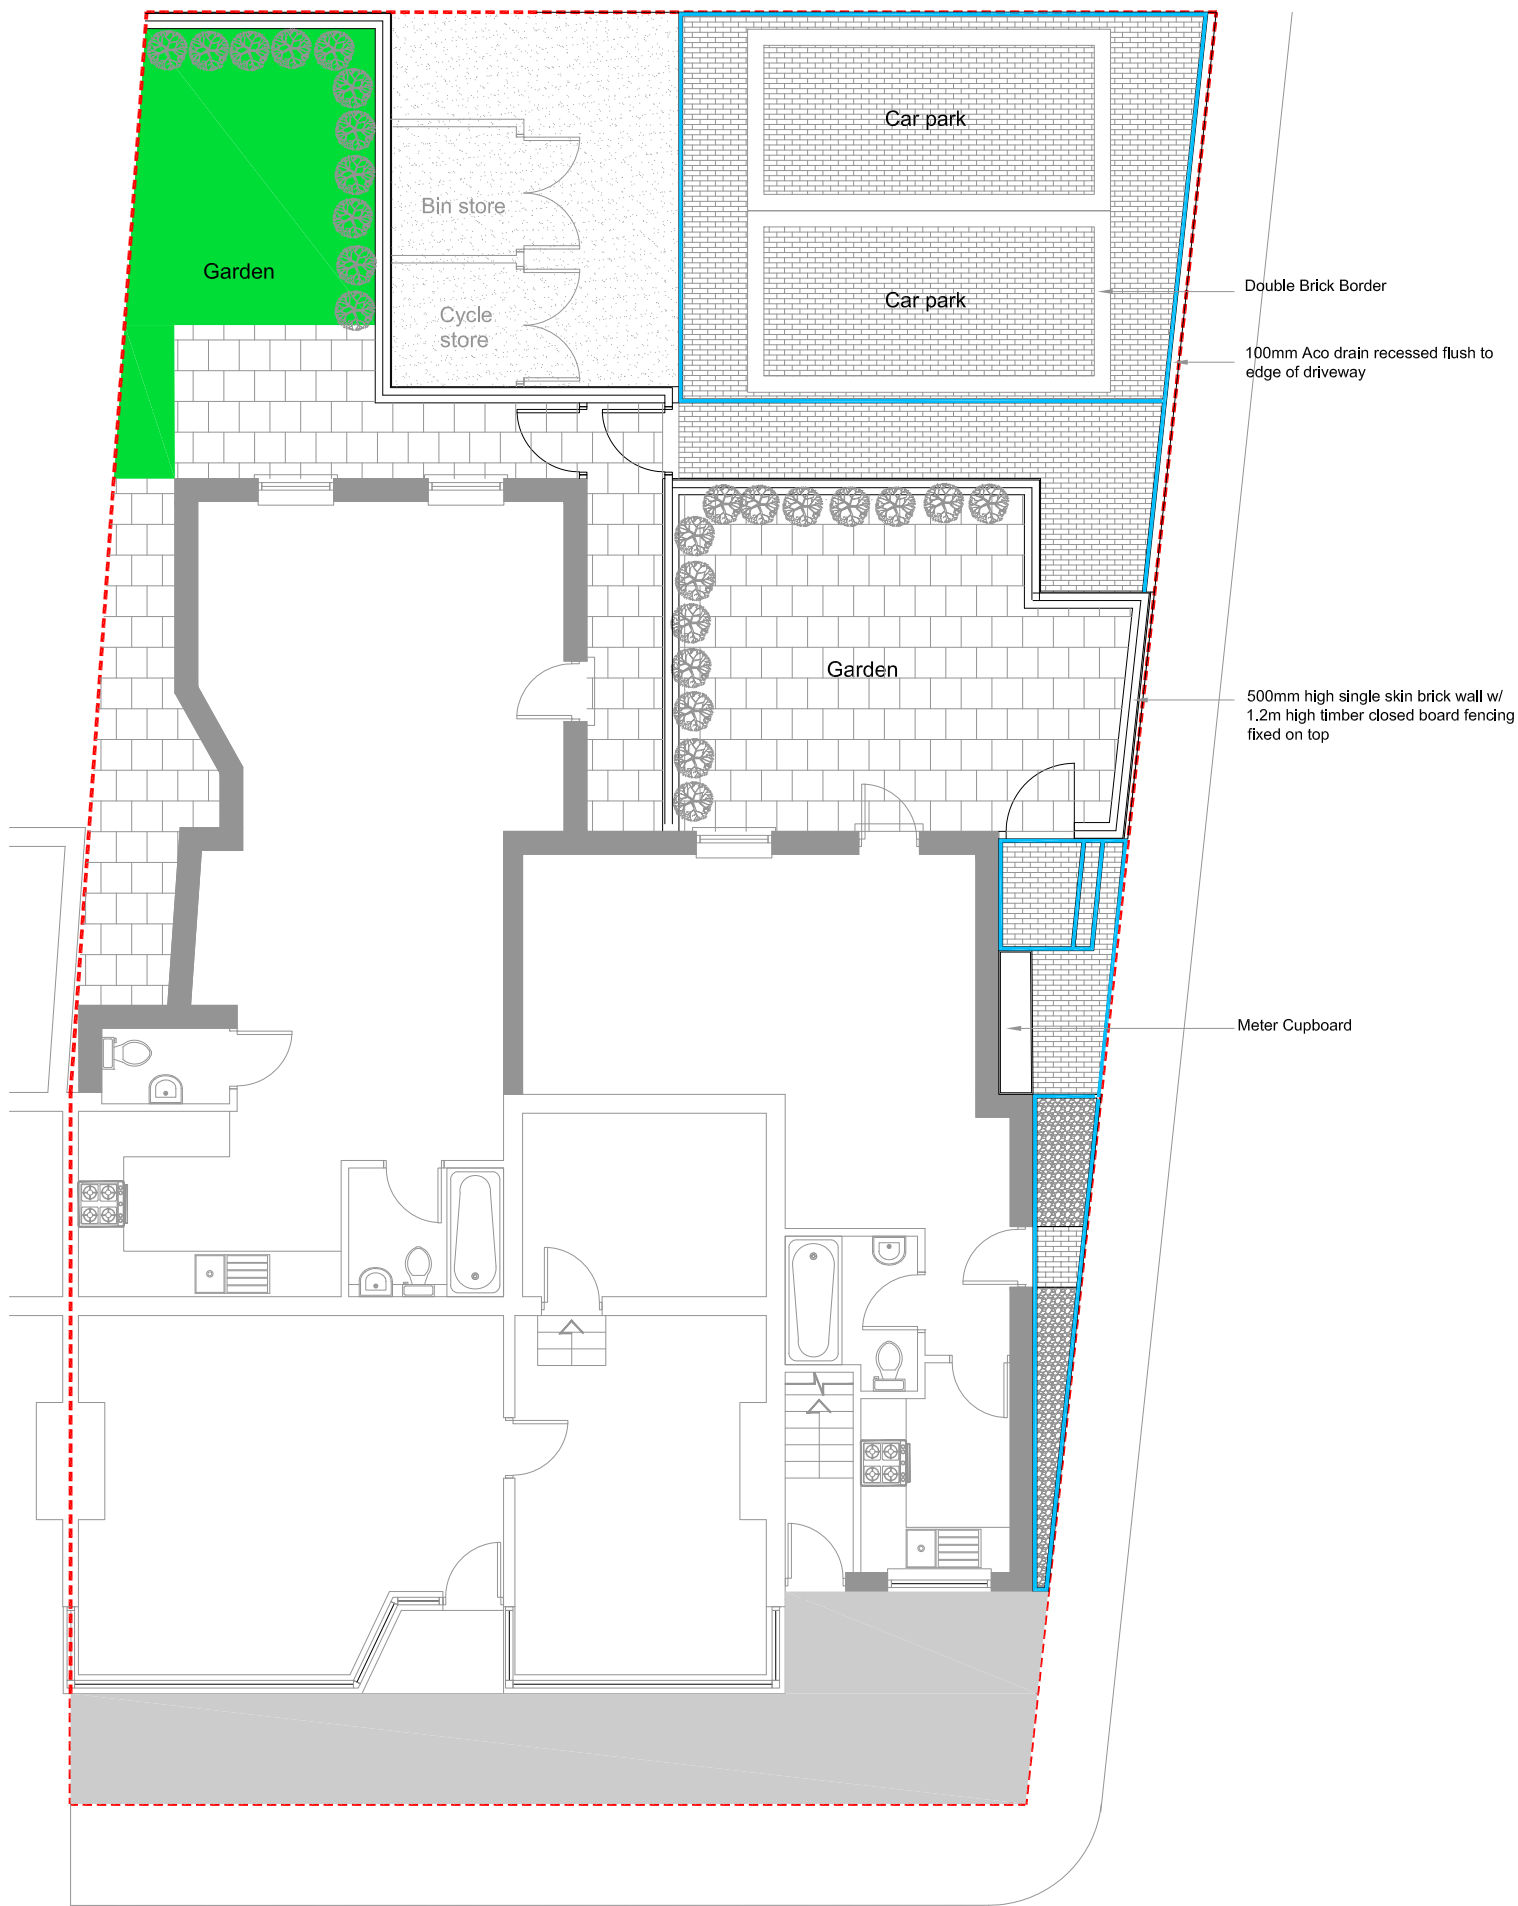

- Brick Pavers
- Gravel
- 600mm x 600mm concrete paving slabs
- Grass
- Tarmac to match pavement
- Existing Concrete Slab Made Good
- 50MM Concrete Edging Strip

Hard Landscaping Specification:



Brick Pavers - Europa Grey Block paving (L)200mm (W)100mm (T)60mm



Concrete Paving Slabs - Marshalls - 600mm x 600mm x 50mm

Soft Landscaping Specification:



Planter Containers 400mm (w) x 400mm (d) 600mm (h) Galvanised and Painted Zinc



Planted with an even mix of Japanese Maple, Bay and Dwarf Conifer such as *Pinus mugo* or *Juniperus communis*. Shrubs planted to be 600mm high