


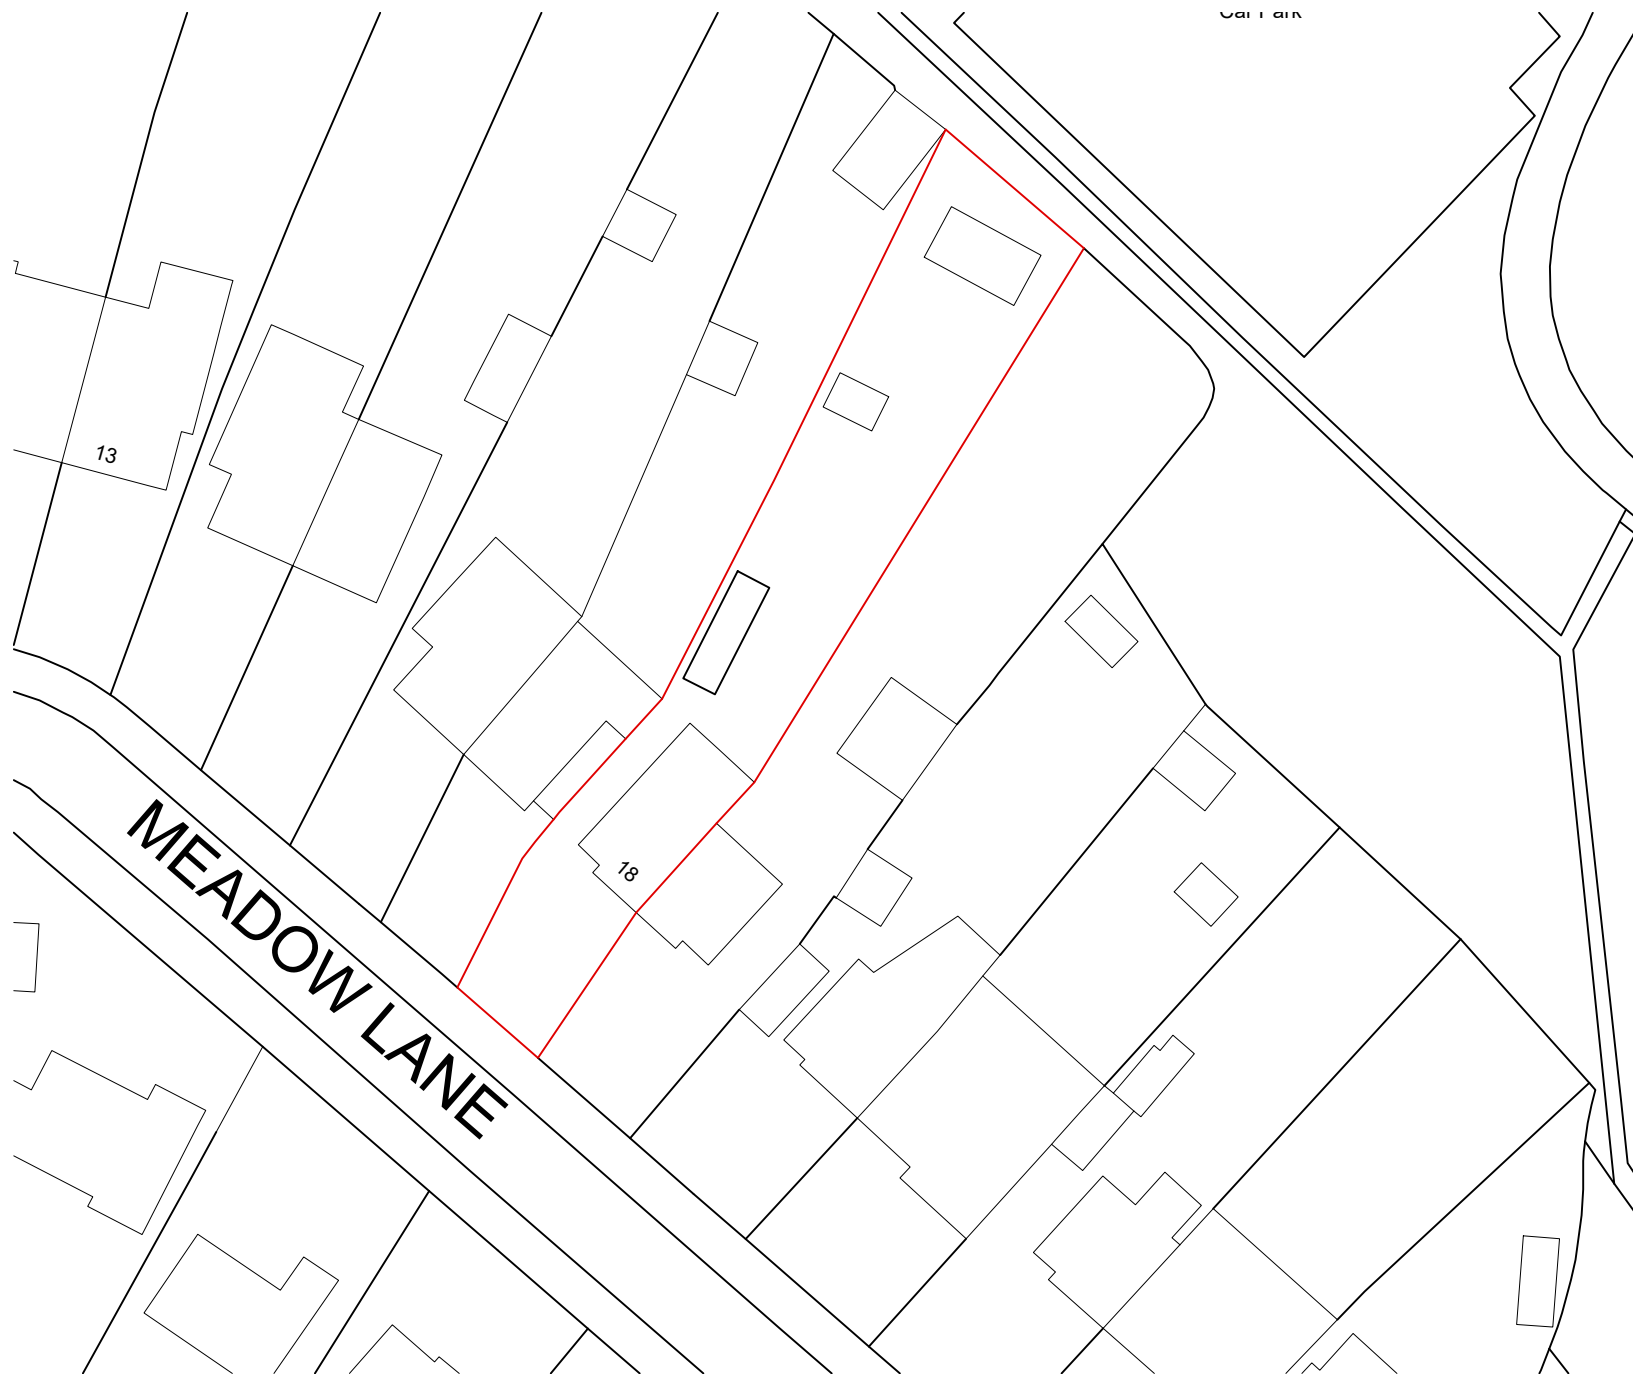

Location Plan 1:1250

Scale In Metres

Existing



Block Plan 1:500

Scale In Metres



Location Plan 1:1250

Scale In Metres

Proposed



Block Plan 1:500

Scale In Metres

SKETCH DRAWING			
NOTES: - © Copyright of this drawing remains the property of Buchanan Rums. It is not to be reproduced in full or parts or reissued without written permission. - This drawing is not to be used for construction purposes without the written agreement of Buchanan Rums. It is not to be used for construction purposes without the written agreement of Buchanan Rums. - All dimensions are in millimetres unless otherwise stated. - All goods materials conforming to current standards and specifications. - All dimensions must be checked on site and any discrepancies verified with the architect. - Do not scale from the drawing. - Any discrepancies between the drawings, details and specifications must be reported to the architect immediately before work is put in hand. - All works to be carried out in full accordance with current Building Regulations, British Standards and all Health & Safety Regulations. - If in doubt please ask.			
Client			
18 Meadow Lane			
Use For			
New Residential Development			
Existing and Proposed Site Location and Block Plans			
buchan rum 5 SHAIL ROAD LINDFIELD WEST SUSSEX RH12 9NY E: info@buchanrums.co.uk T: 01444 236019			
Scale	1:1250	1:500	A3
Drawn By	110223	110223	BRA
Project Number	23_143	PL_R_150	