


Site Location Plan
Scale 1:2500 @ A3

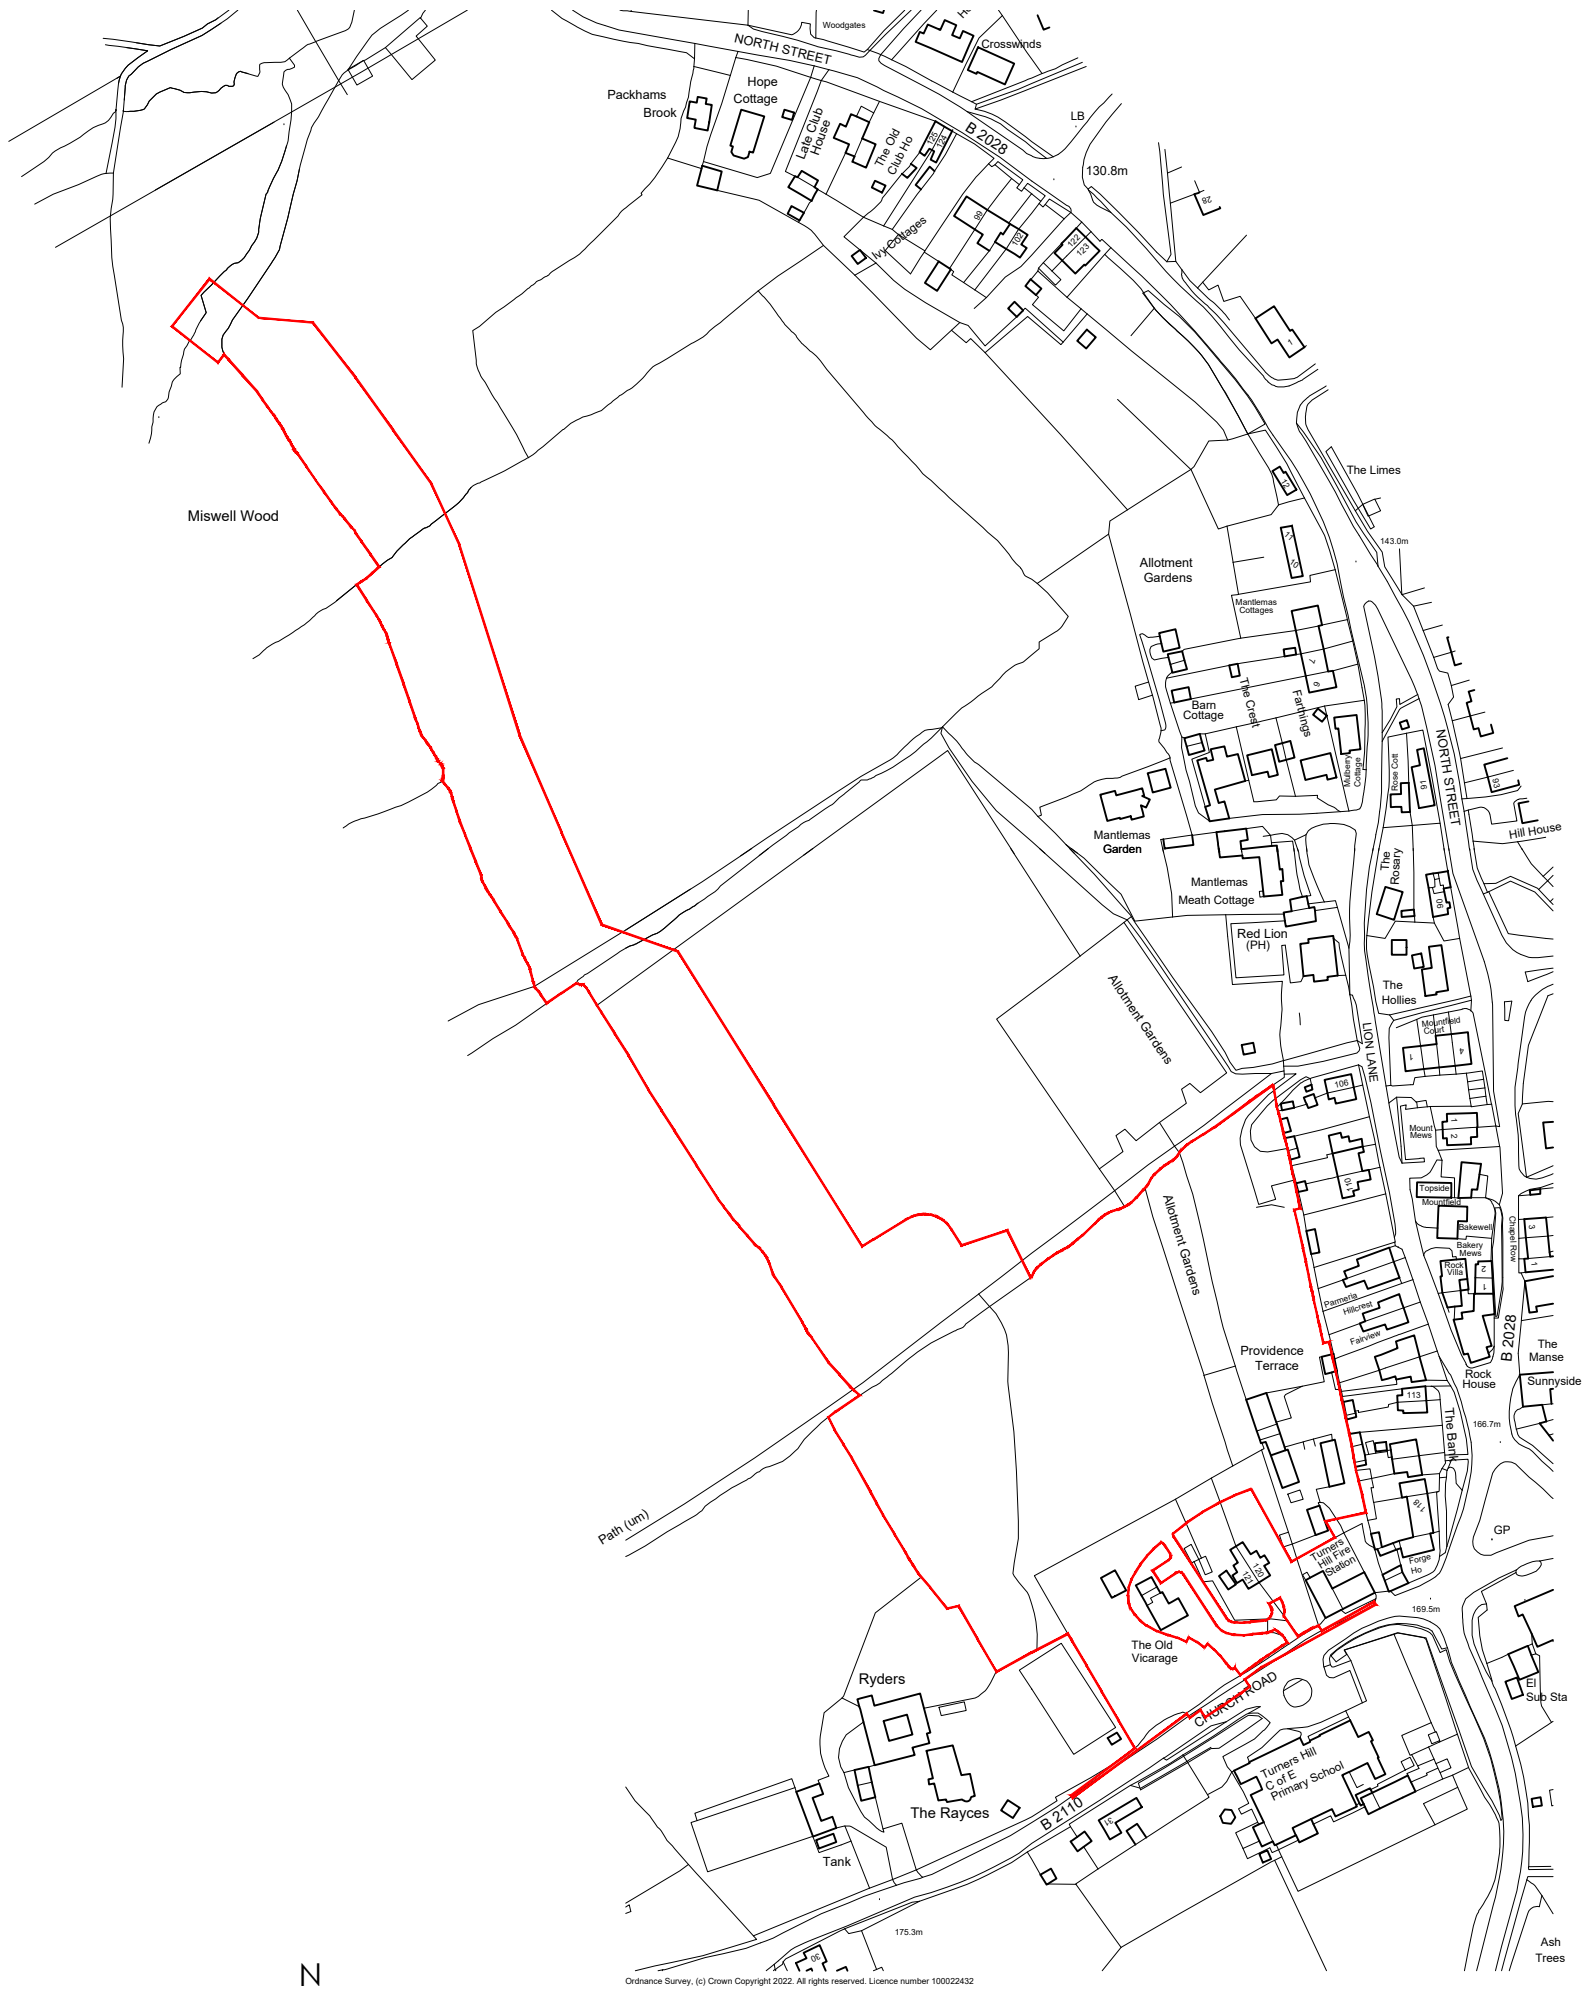

This drawing and the design are the copyright of **ON Architecture Ltd** only.
This drawing should not be copied or reproduced without written consent.

All dimensions are to be checked on site prior to setting out and fabrication and **ON Architecture Ltd** should be notified of any discrepancy prior to proceeding further.

For Construction & Fabrication Purposes - Do not scale from this drawing, use only the illustrated dimensions herein. Additional dimensions are to be requested and checked directly.

Illustrated information from 3rd party consultants/specialists is shown as indicatively only. See other consultant / specialist drawings for full information and detail.

All aspects of the architectural design concerning fire performance / fire safety (whether or not illustrated / annotated) are to be considered as 'For Approval' only, irrespective of the drawing status / suitability.

Revision Note & Date		Note	Amended	Checked
Rev	Date			
A	30/09/22	Red Line updated.	GA	BDT
B	21/11/22	Red line amended following comments.	GA	BDT
C	28/11/22	Updated following clients comments.	GA	BDT



Canterbury Studio
Logan House, St Andrews Close
Canterbury,
CT1 2RP
info@onarchitecture.co.uk
onarchitecture.co.uk
01227 634334

Project Title
Proposed Residential Development,
Land at Old Vicarage Field, Turners Hill
Clients Details
Millwood Designer Homes

Drawing Title
Site Location Plan

BM Number

Scale	Date	Drawn	Checked
1:2500 @A3	Sept 2022	GL	DK

Drawing Status
Planning Issue

Project No.	Drawing No.	Status	Revision
20.173	01		C