FOR PLANNING PURPOSES ONLY

NOT FOR CONSTRUCTION

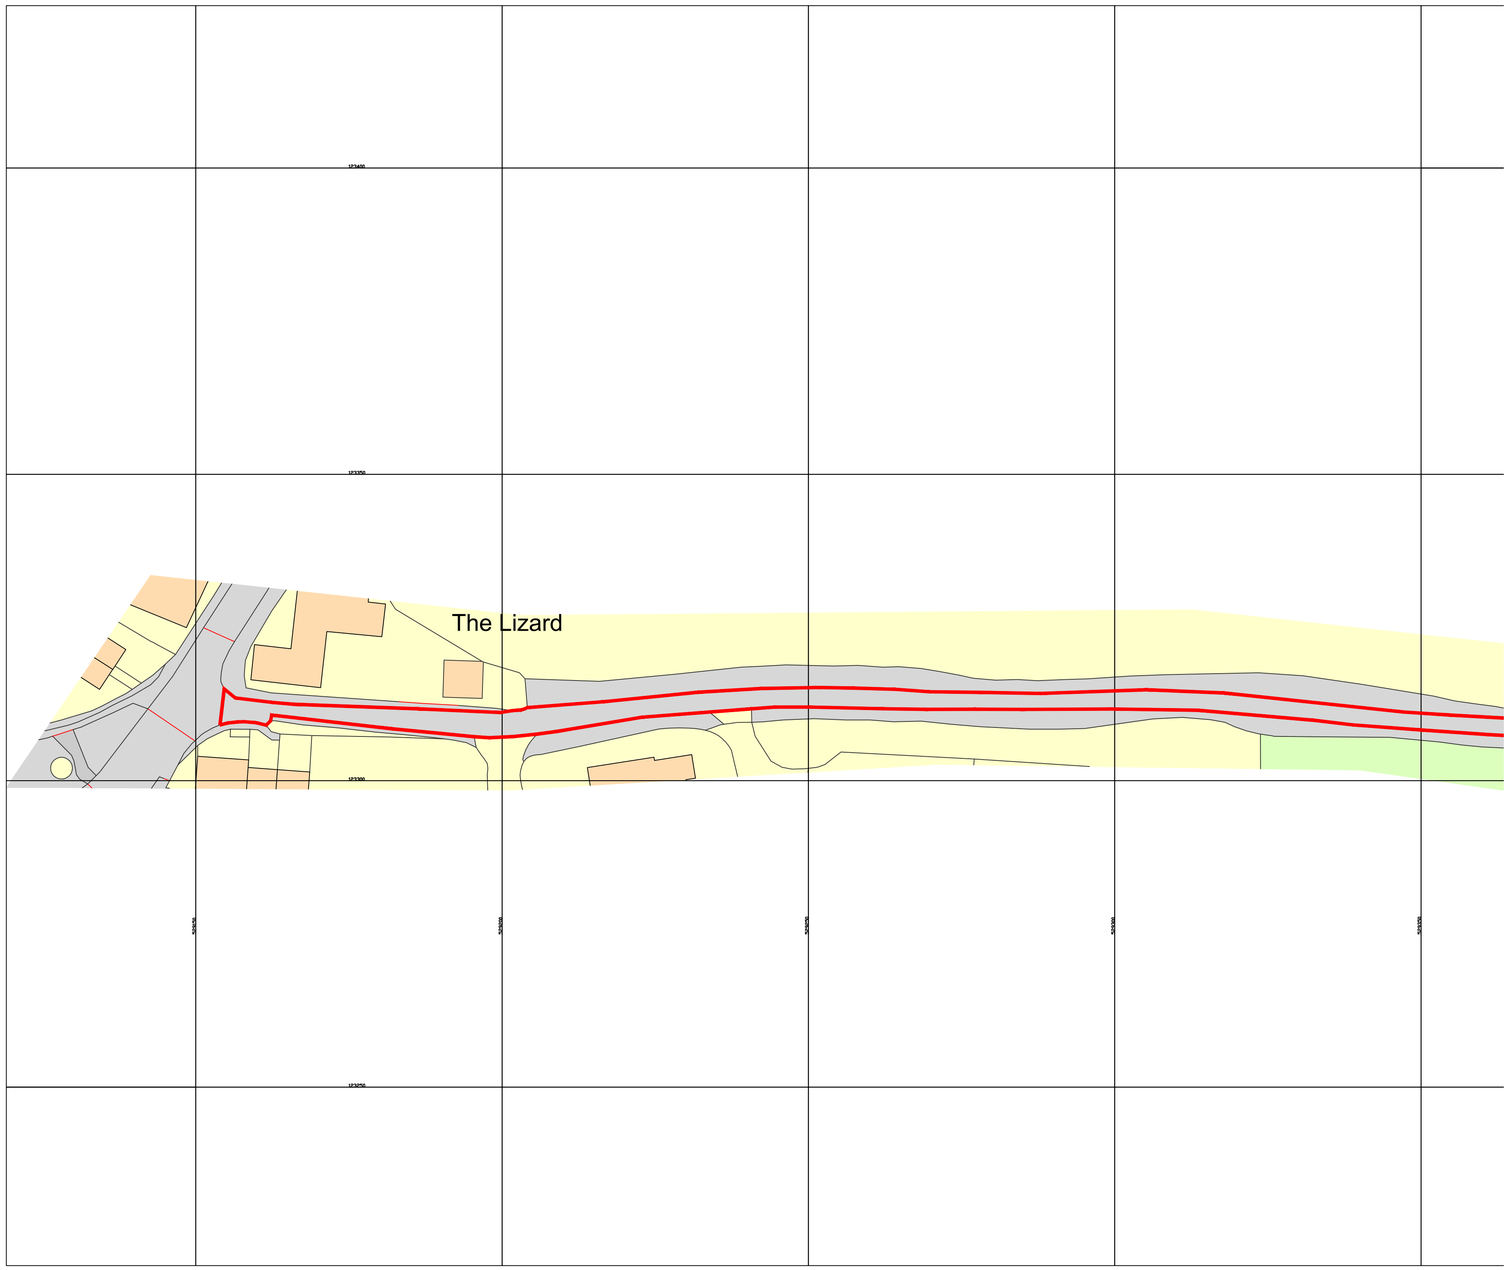

Ordnance Survey, (c) Crown Copyright 2025. All rights reserved. Licence number 100022432

SITE BLOCK PLAN (PART) - AS PROPOSED

SCALE @ 1:500 ON AN A1 SHEET

0m 10m 20m 30m 40m 50m

VISUAL SCALE 1:500 @ A1

REV.	DATE.	BY.	AMENDMENT.	CHK.
*	*	*	*	*

PLANNING

gould baxter

2 Lucastes Mews, Paddockhall Road,
Haywards Heath,
West Sussex, RH16 1HE
(01444) 452604
hh@gouldbaxter.co.uk
www.gouldbaxter.co.uk

NOTES.
DO NOT SCALE OFF THIS DRAWING UNLESS FOR PLANNING PURPOSES.

CHECK ALL DIMENSIONS ON SITE BEFORE ANY WORK IS COMMENCED.

ALL GOODS MATERIALS AND WORKMANSHIP MUST CONFORM WITH CURRENT BUILDING REGULATIONS, BRITISH STANDARDS AND CODES OF PRACTICE.

COPYRIGHT OF THIS DRAWING IS RETAINED BY GOULD PROPERTY CONSULTANTS LLP T/A GOULD BAXTER AND IT MUST NOT BE REPRODUCED WITHOUT WRITTEN CONSENT.

CLIENT.
Mr M. Dykes

PROJECT.
The Barn House
Cuckfield Road, Ansty
Haywards Heath, West Sussex,
RH17 5AG

DRAWING.
Site Block Plan (Part) - As Proposed

DATE.	SCALE AT A1.	DRAWN BY. RH
23.09.2025	1:500	CHECKED BY. *

JOB NO.	DRAWING NO.	REV.
GH1009	PL.004	*