
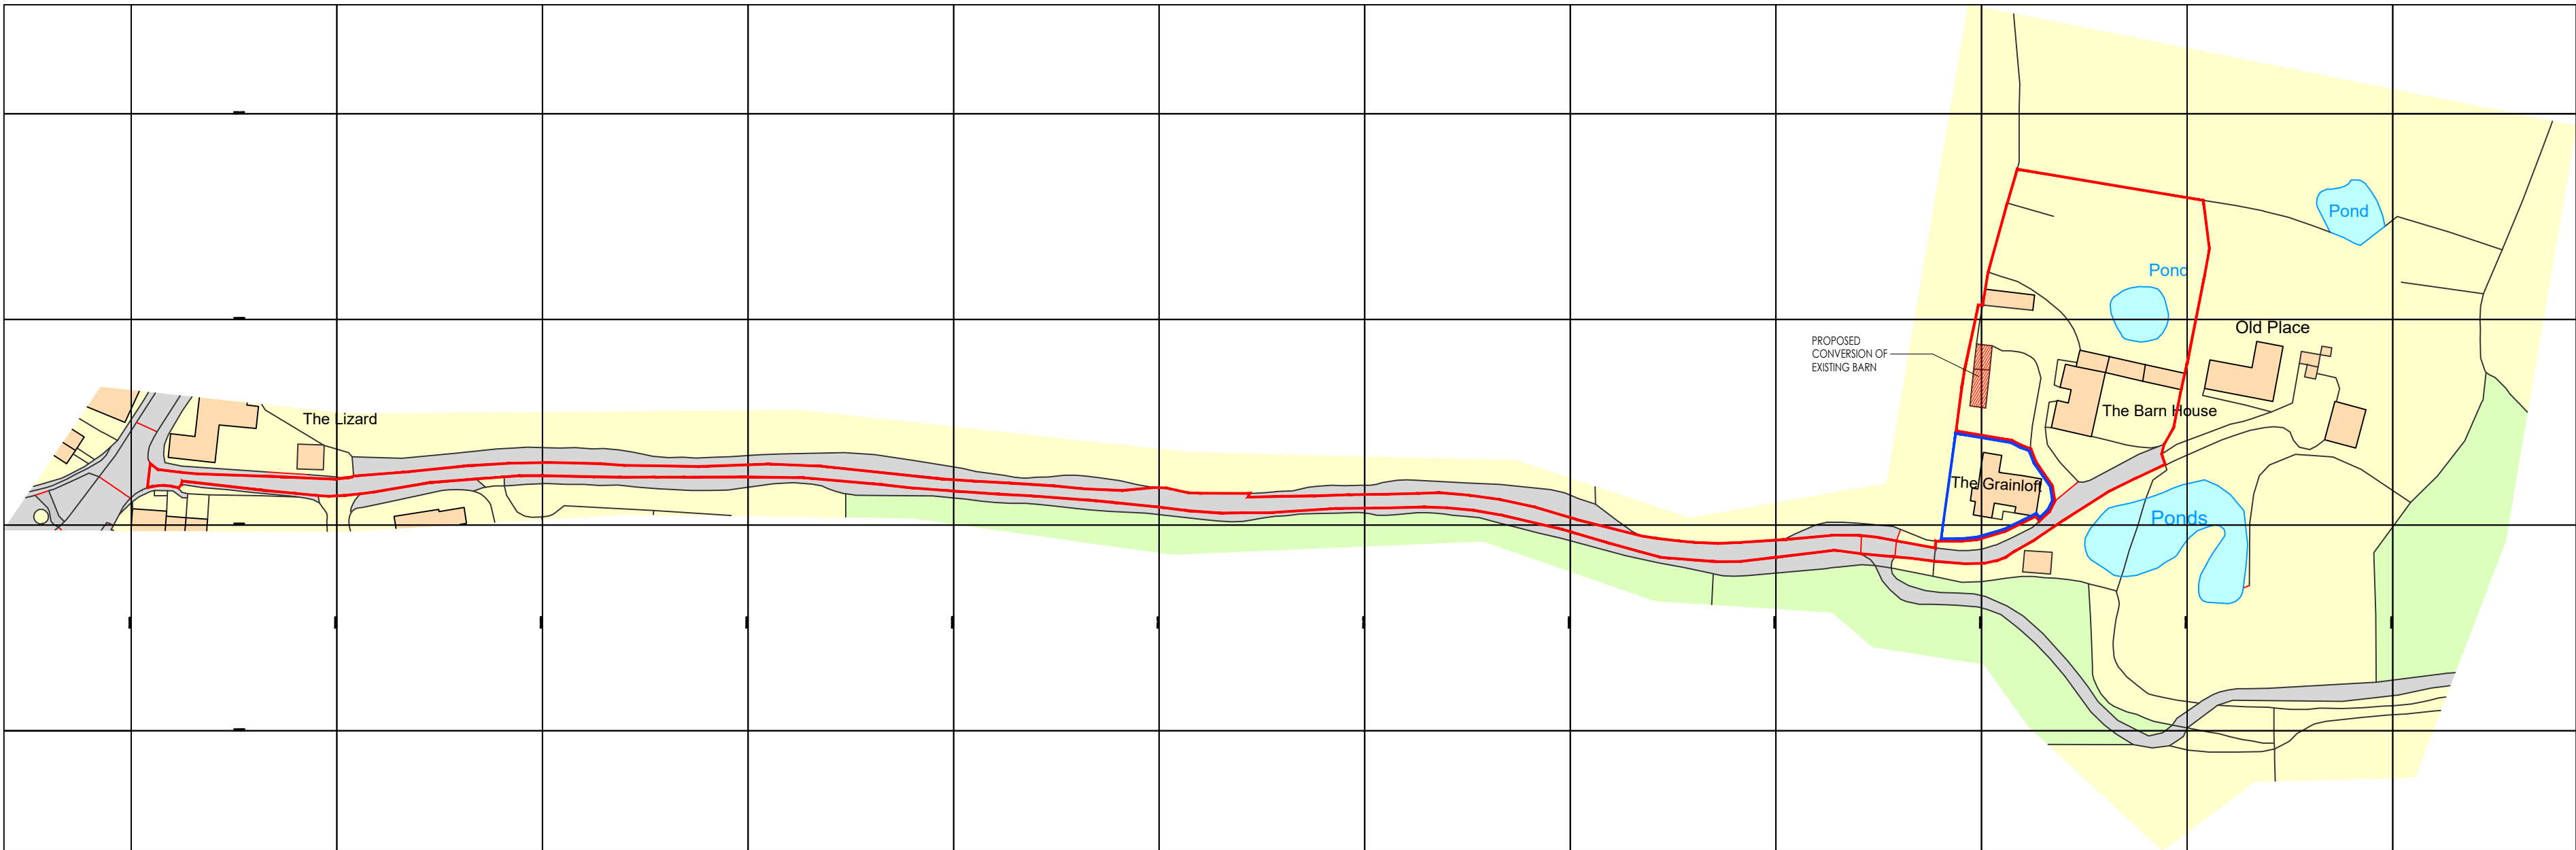


NOT FOR CONSTRUCTION

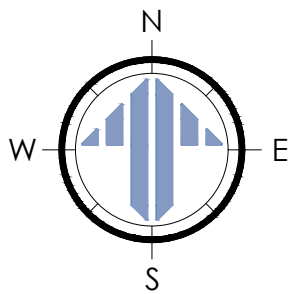

SITE LOCATION PLAN - AS PROPOSED
SCALE @ 1:1250 ON AN A1 SHEET

*	*		*	*	*
REV.	DATE.	BY.	AMENDMENT.		CHK.

PLANNING



2 Lucastes Mews, Paddockhall Road,
Haywards Heath,
West Sussex, RH16 1HE
(01444) 452604
hh@gouldbaxter.co.uk
www.gouldbaxter.co.uk

NOTES:
DO NOT SCALE OFF THIS DRAWING UNLESS FOR PLANNING PURPOSES.
CHECK ALL DIMENSIONS ON SITE BEFORE ANY WORK IS COMMENCED.
ALL GOODS MATERIALS AND WORKMANSHIP MUST CONFORM WITH
CURRENT BUILDING REGULATIONS, BRITISH STANDARDS AND CODES OF
PRACTICE.

COPYRIGHT OF THIS DRAWING IS RETAINED BY GOULD PROPERTY
CONSULTANTS LLP T/A GOULD-BAXTER AND IT MUST NOT BE REPRODUCED
WITHOUT WRITTEN CONSENT.

CLIENT:
Mr M. Dykes

PROJECT:
The Barn House
Cuckfield Road, Ansty
Haywards Heath, West Sussex,
RH17 5AG

DRAWING:
Site Location Plan - As Proposed

DATE: 23.09.2025	SCALE AT A1: 1:1250	DRAWN BY: RH CHECKED BY: *
---------------------	------------------------	-------------------------------

JOB NO. GH1009	DRAWING NO. PL.005	REV. *
-------------------	-----------------------	-----------



VISUAL SCALE 1:1250 @ A1