

- Note
- All dimensions to be checked on-site.
  - Any discrepancies to be reported to the architect before any work commences.
  - All structural elements are to be confirmed by the structural engineer.
  - All illustrated material is subject to copyright

Client  
Hayden Pearson & Becky Willan

Project  
Lywood Barn

Title  
Main Barn:  
Existing Section BB

| Drawing No. | Rev |
|-------------|-----|
| 116 00 031  | P2  |

| Scale | Sheet |
|-------|-------|
| 1:100 | A3    |

| Drawn | Checked |
|-------|---------|
| FD    | UJ      |


Drawing Status  
Planning Application

| Rev | Date       | Reason   | Chk |
|-----|------------|----------|-----|
| P1  | 02.12.2024 | Planning | FD  |
| P2  | 02.07.2024 | Planning | FD  |

Studio Mango

Studio 54  
54 Rivington Street  
London EC2A 3QN

studiomango.co.uk  
info@studiomango.co.uk

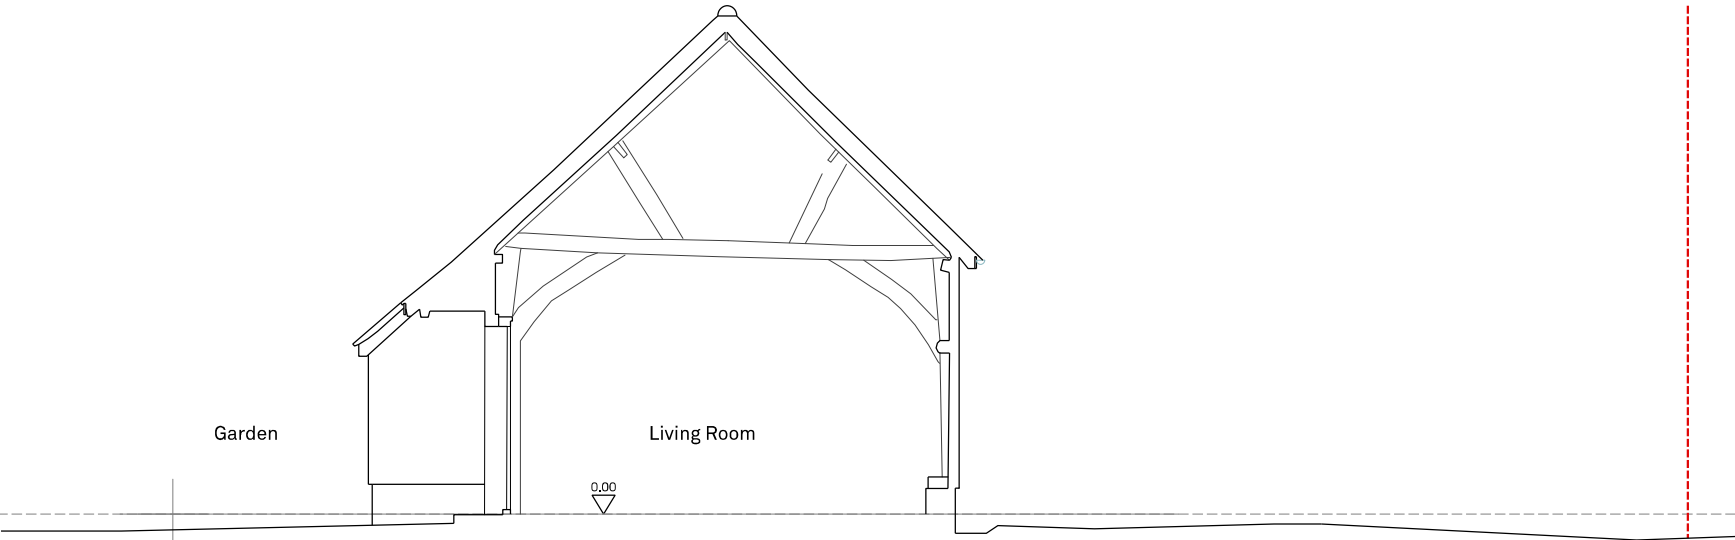

SECTION B/B

