


EXISTING PLANS.


PLEASE NOTE:
NO CHANGE TO FRONT & NORTH ELEVATIONS




EXISTING SIDE ELEVATION - SOUTH -

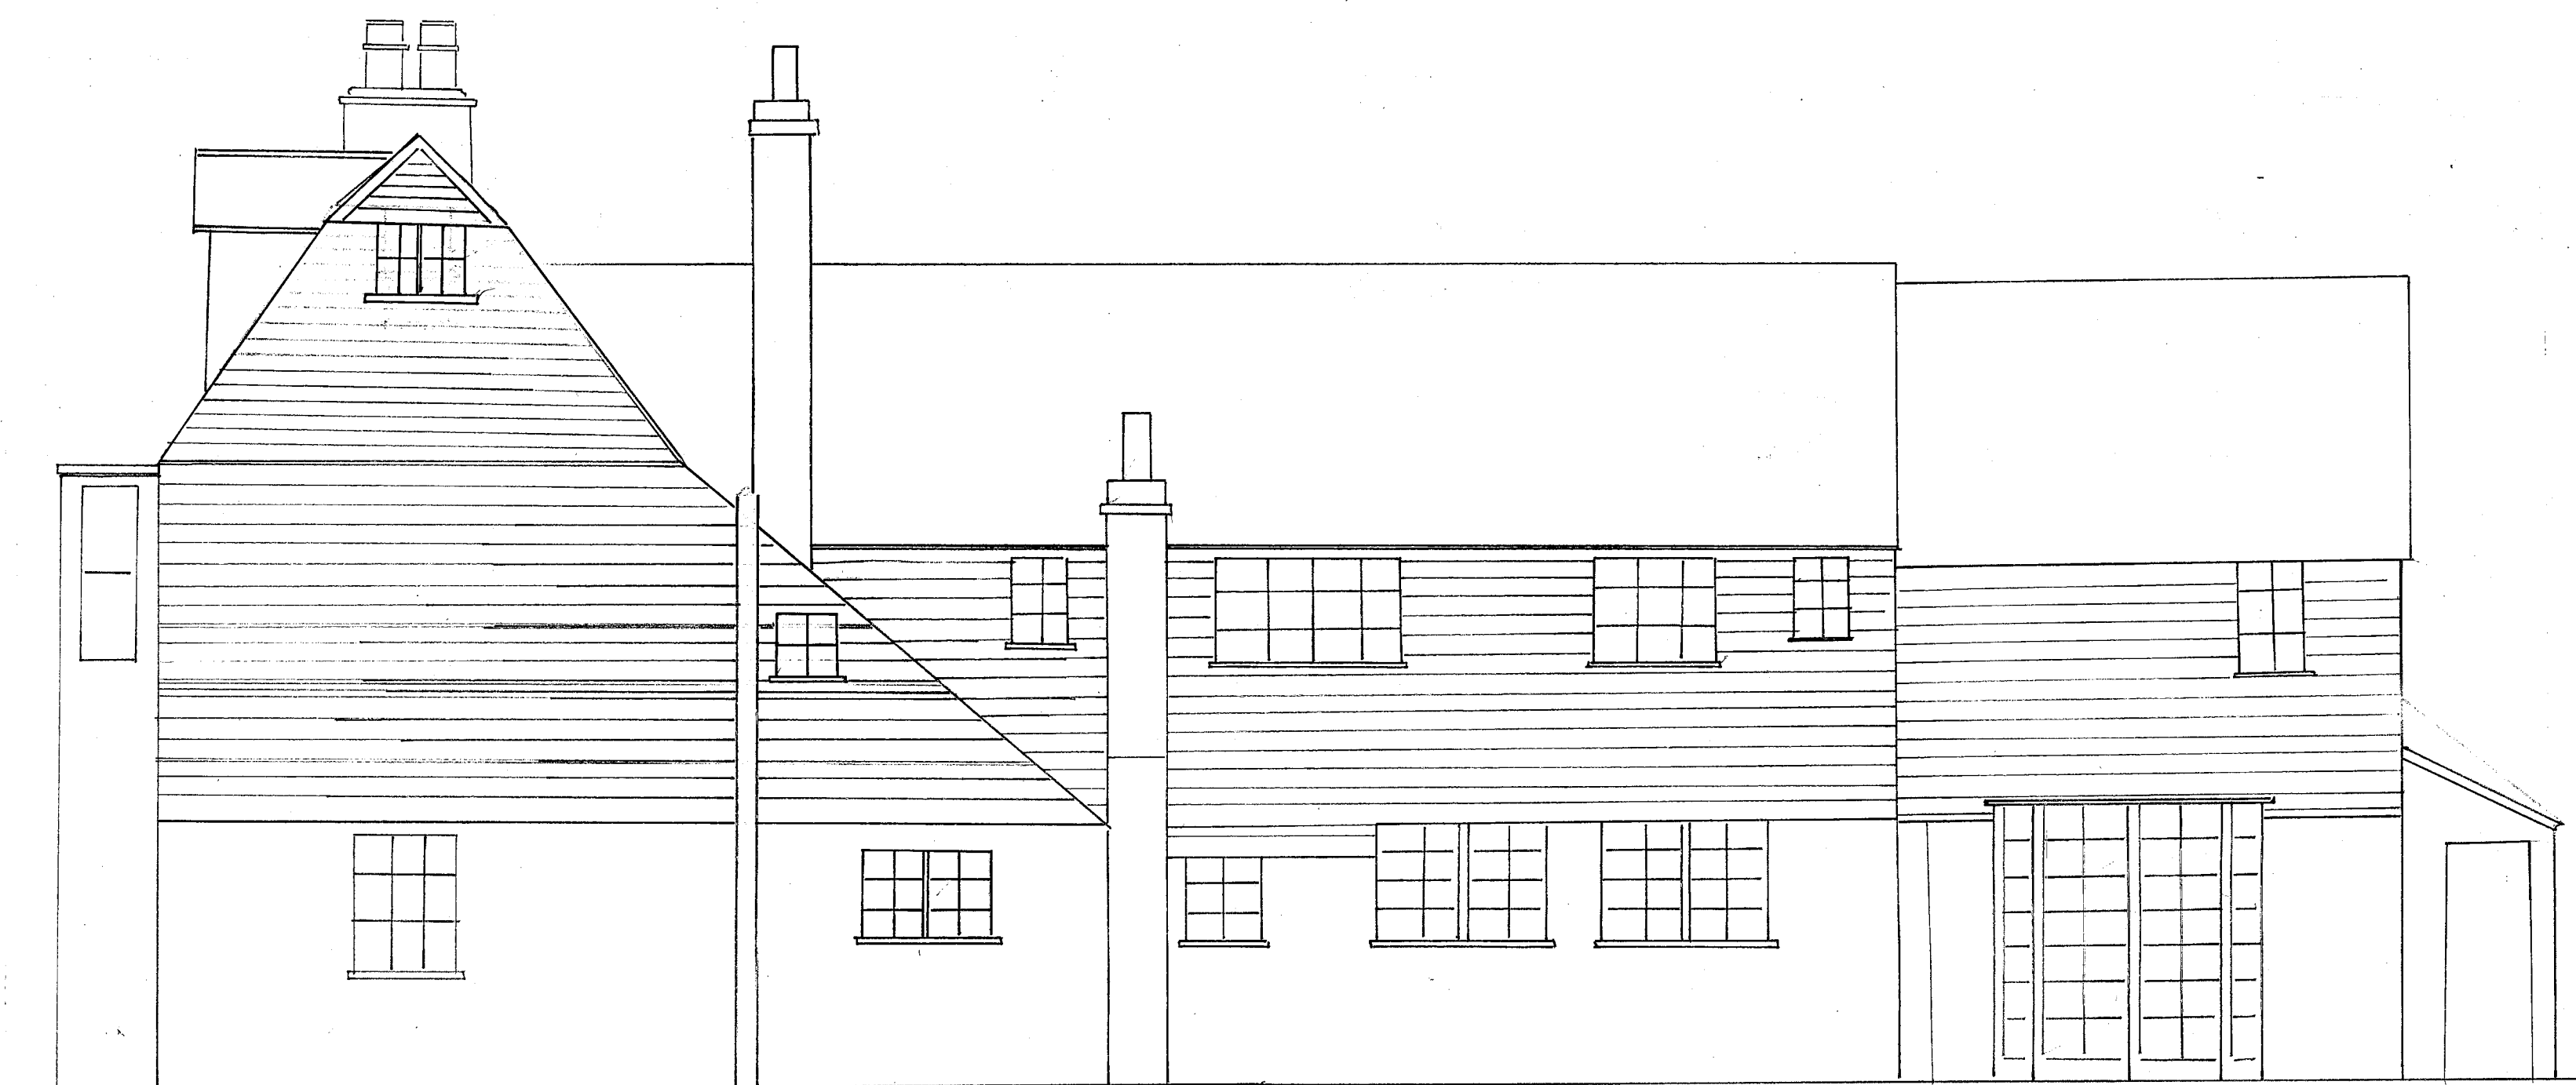

EXISTING REAR ELEVATION.

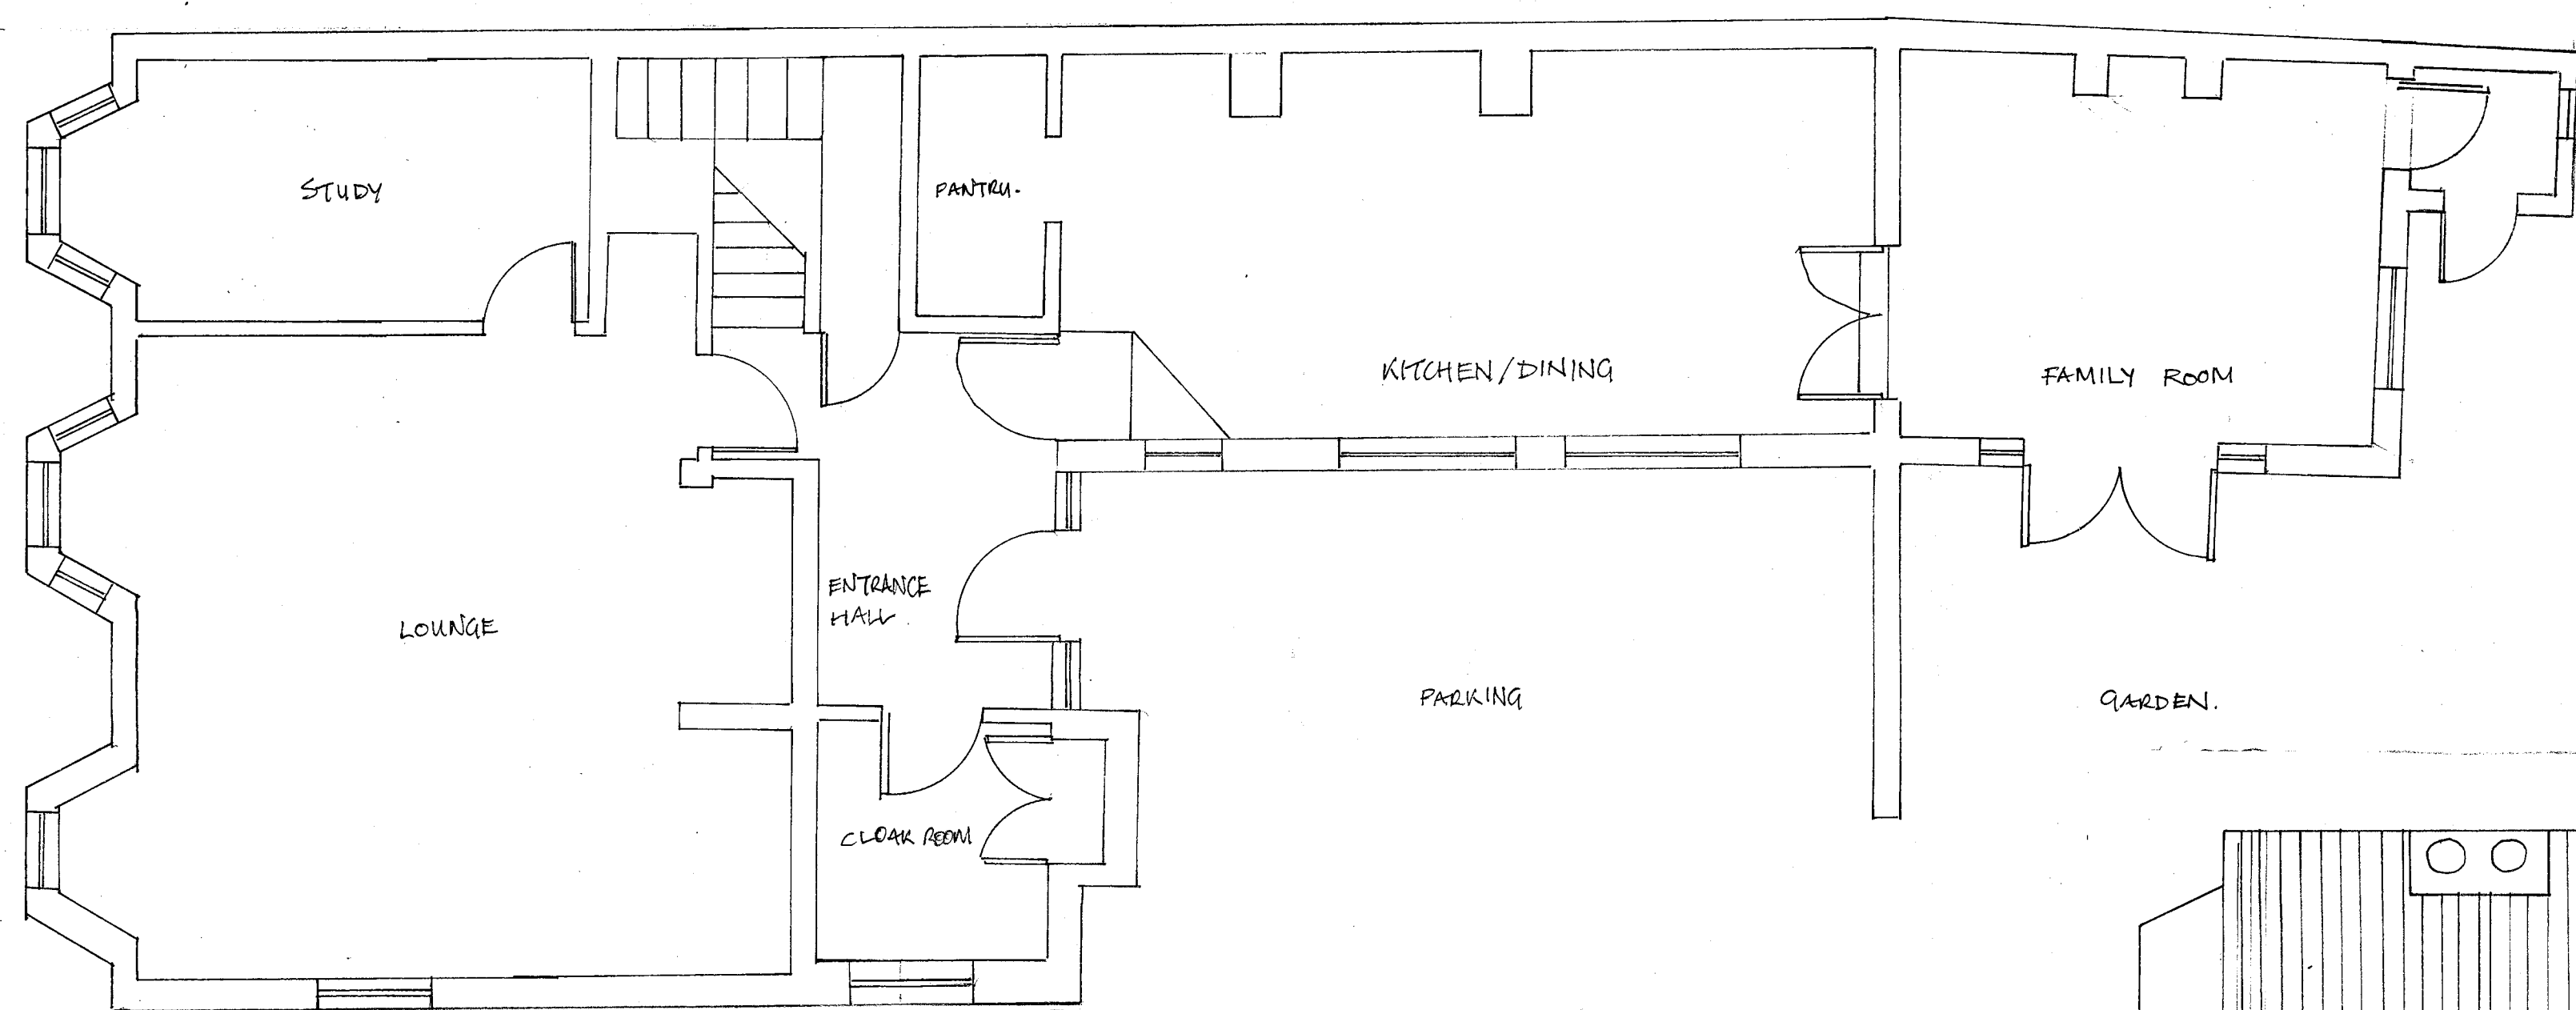

EXISTING FLOOR PLAN - GROUND.

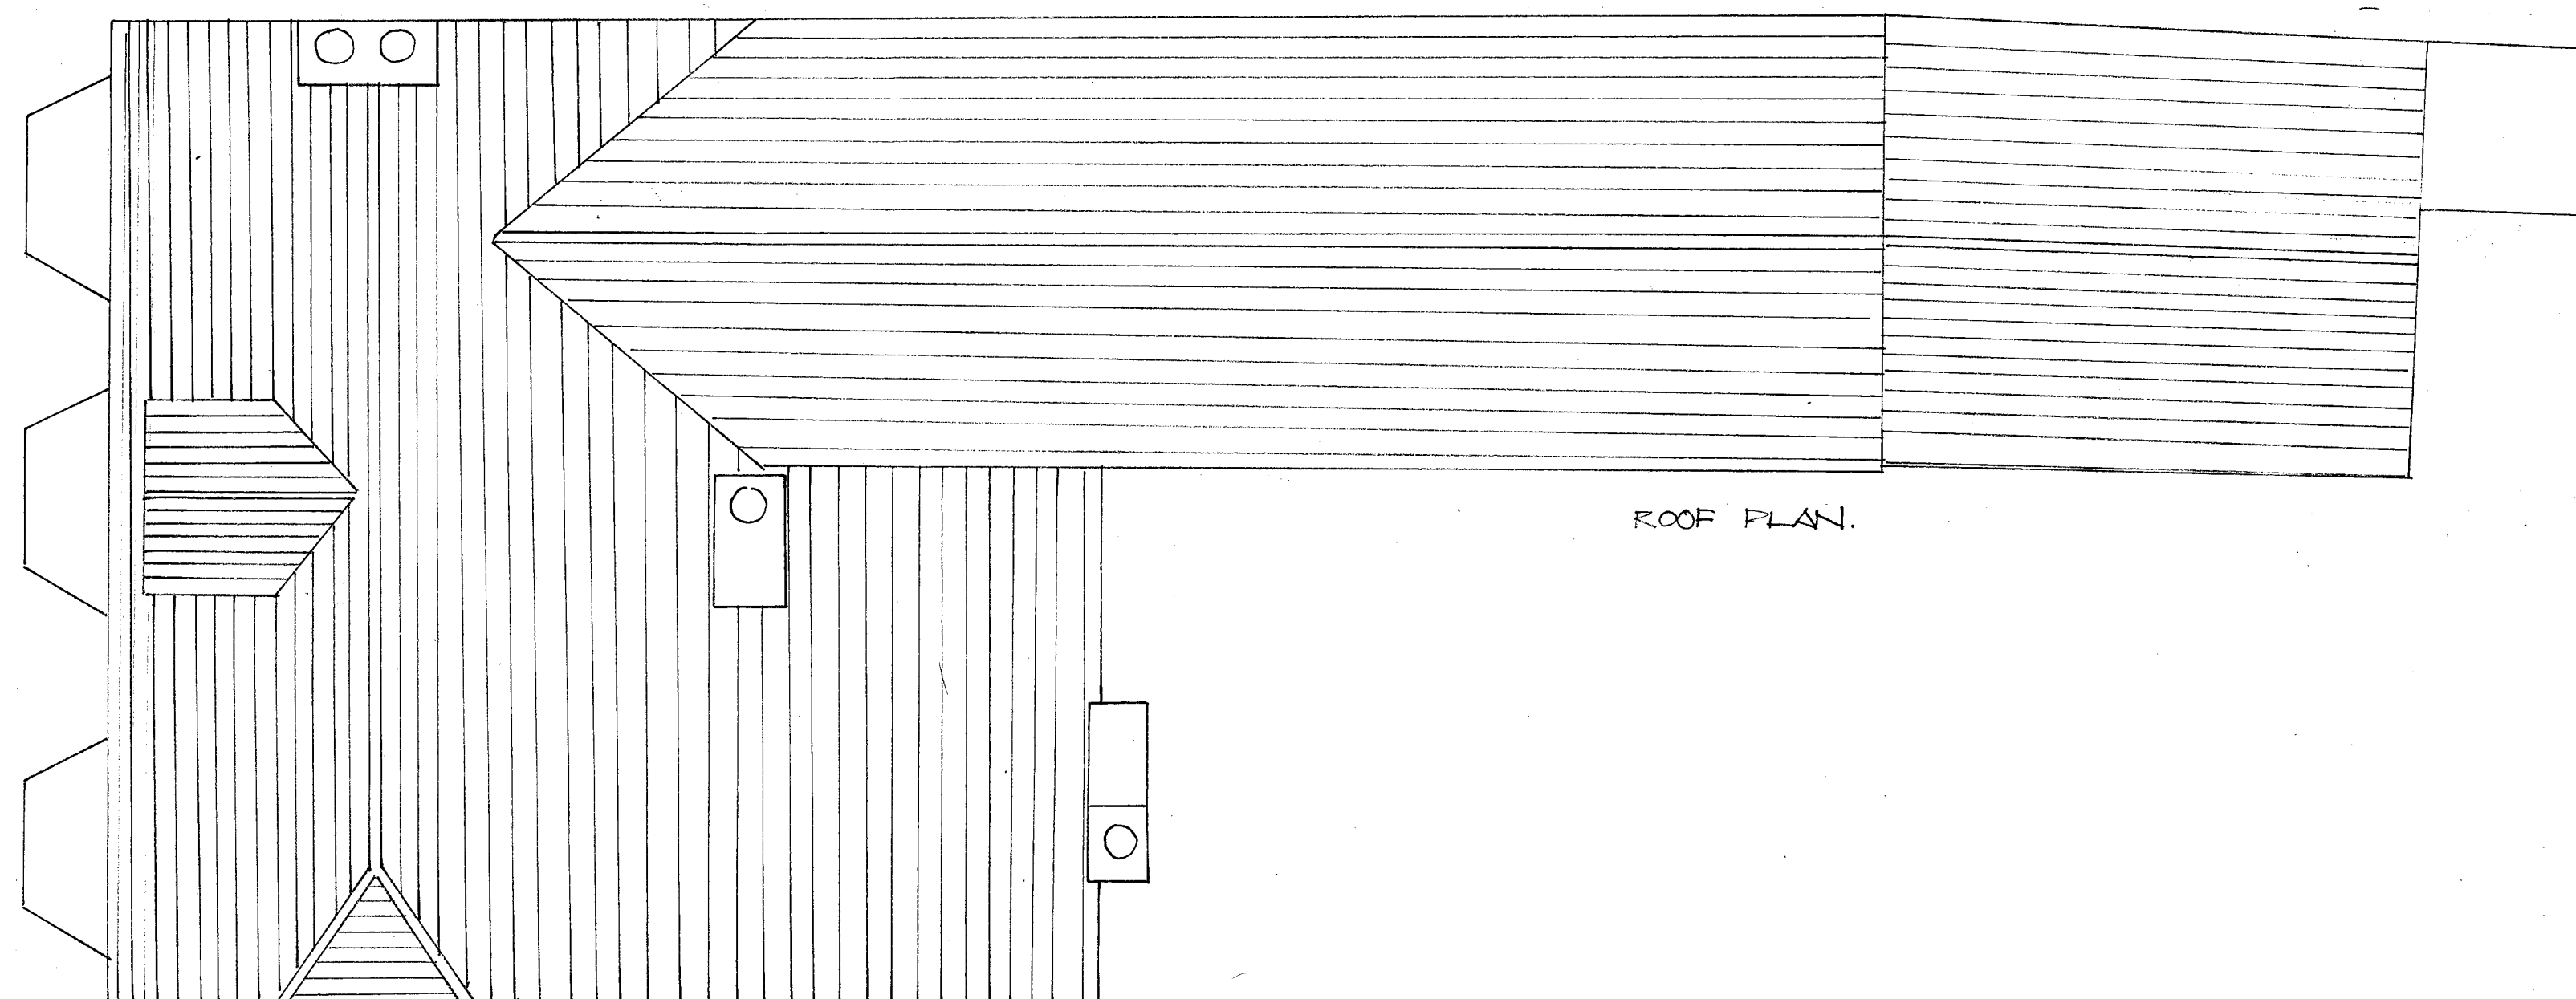

ROOF PLAN.

SOUTHERN BREACH High Street Cuckfield RH17 5EN.

SCALE - 1:50 @ A1

