



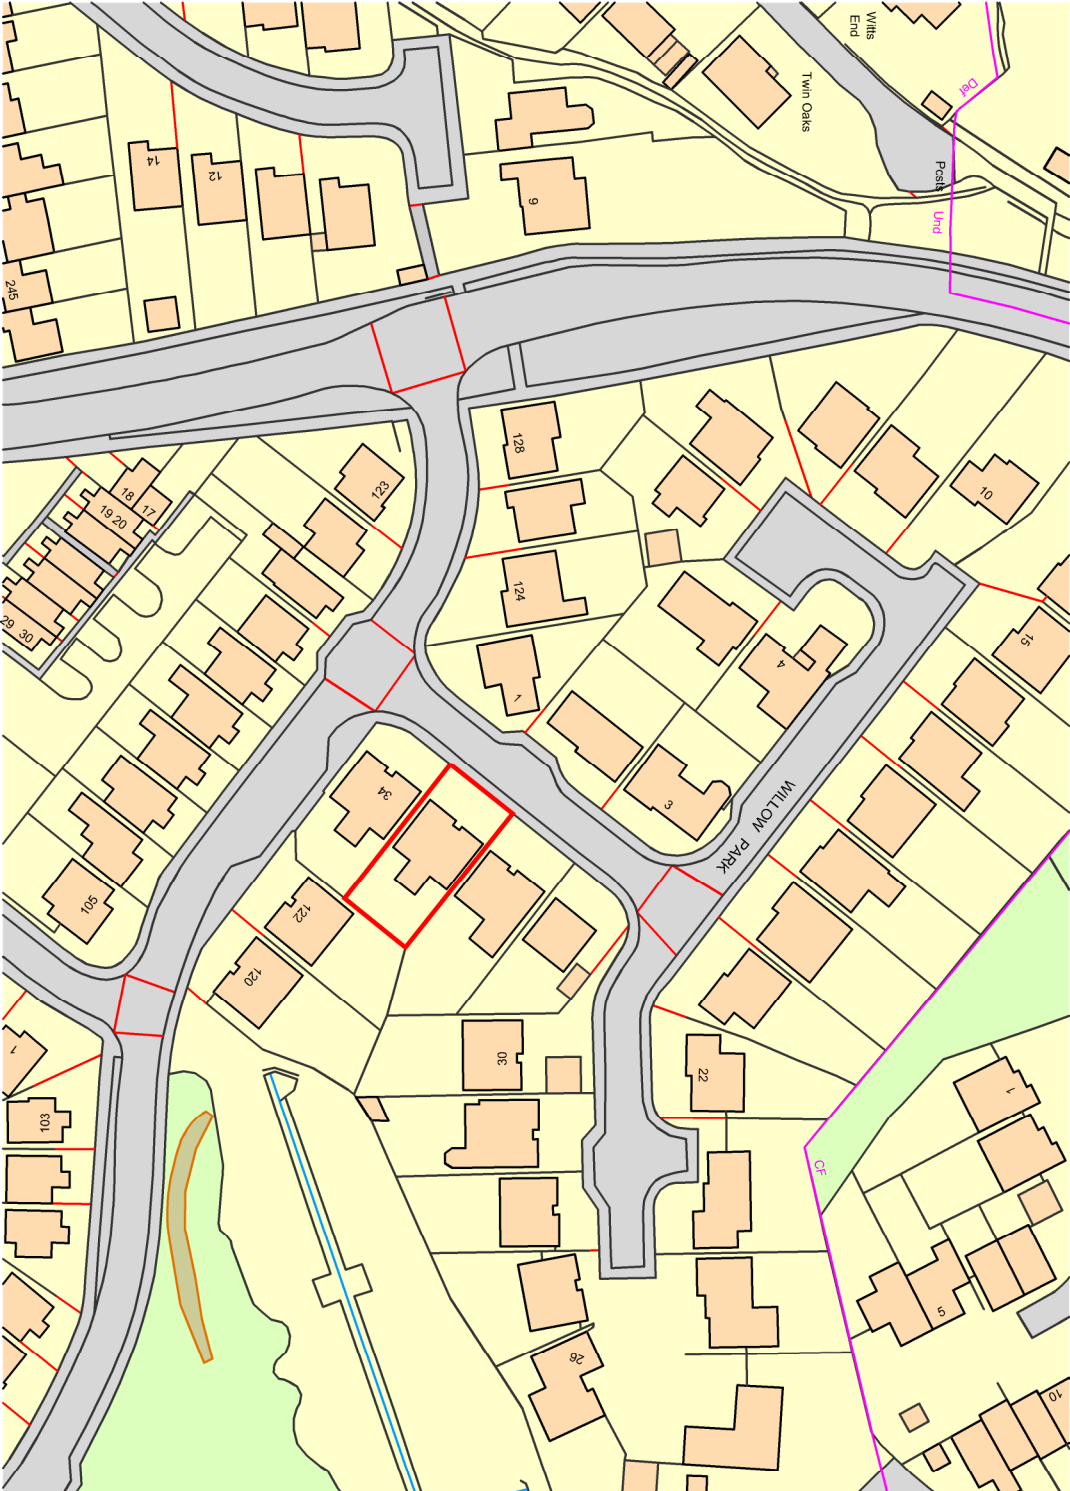

Ordnance Survey, (c) Crown Copyright 2025. All rights reserved. Licence number 100022432

Site Location Plan

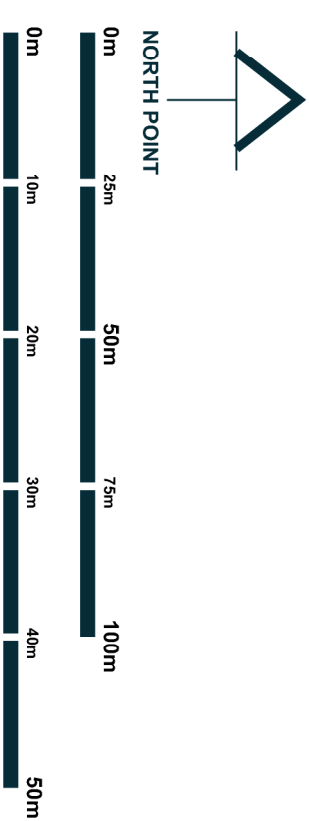

Site Block Plan

Rev	Date/By	Revision Note
A	05.02.25	Planning Issue
A		

Client: XXXX
Project: 33 Willow Park
Haywards Heath
RH16 3UA
Drawing: Site Location and Block Plan

PLANNING	
Drawing Number	Date
067-001-100 Rev A	January 2025
Scale	Paper Size
1:1250 and 500	A3
Drawn: JT	Checked: JT

E-mail: info@jtalimited.co.uk
Telephone: 07956 870 079
Web: www.jtalimited.co.uk

Jonathan Talley Architects Limited is a limited liability company registered in England and Wales with registered number 1370271. 