




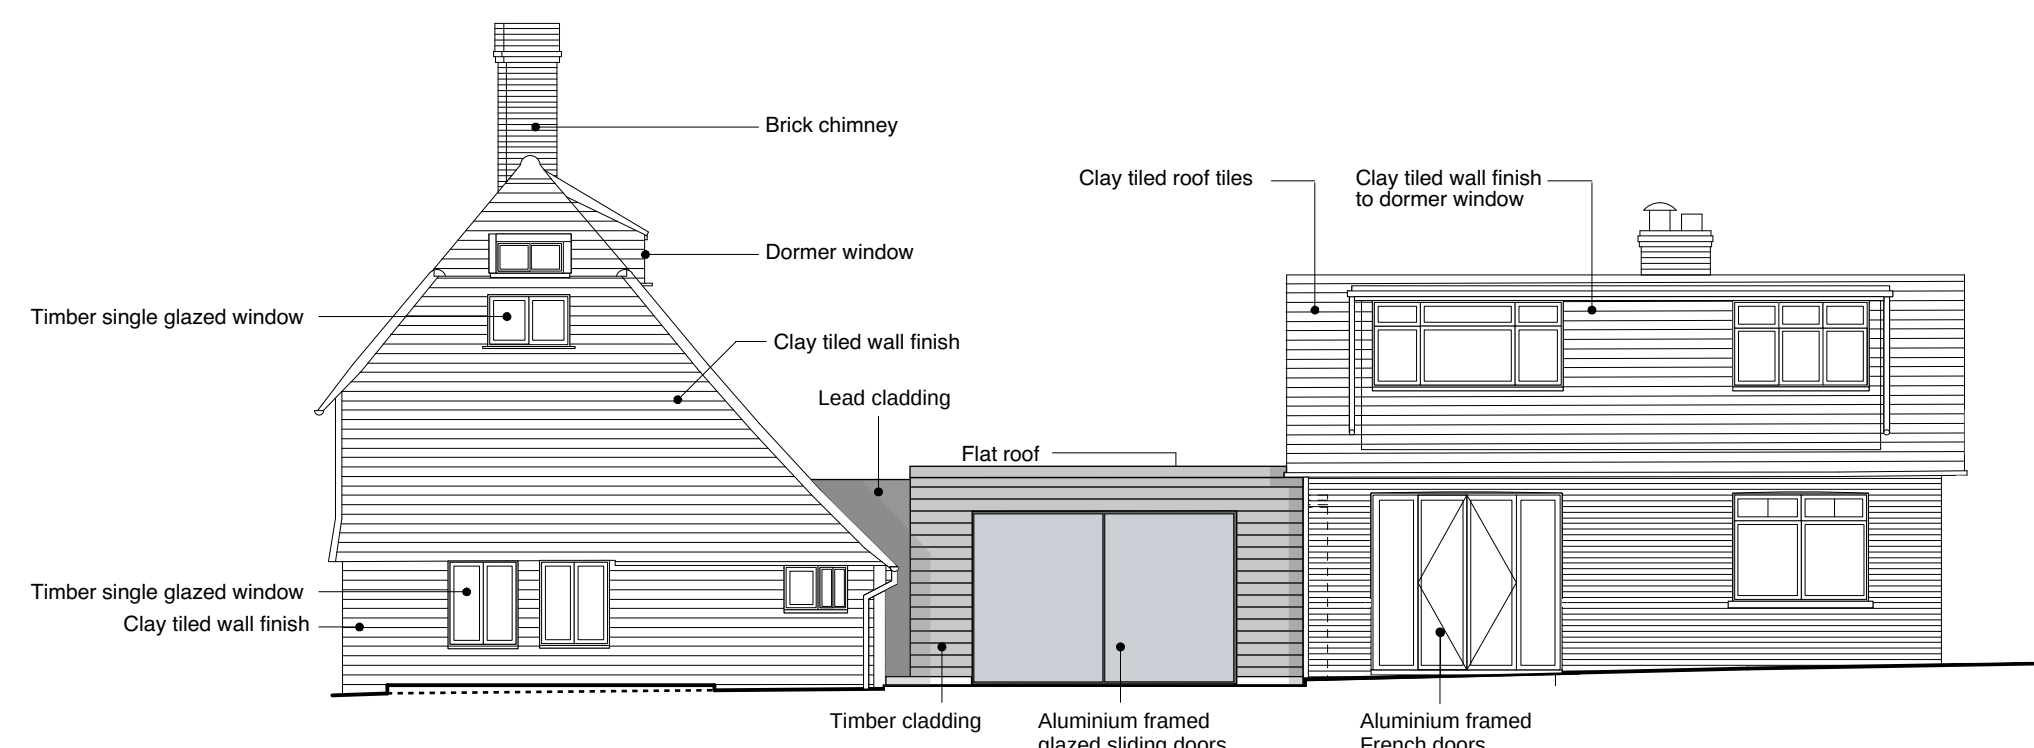


PROPOSED ELEVATION A-A

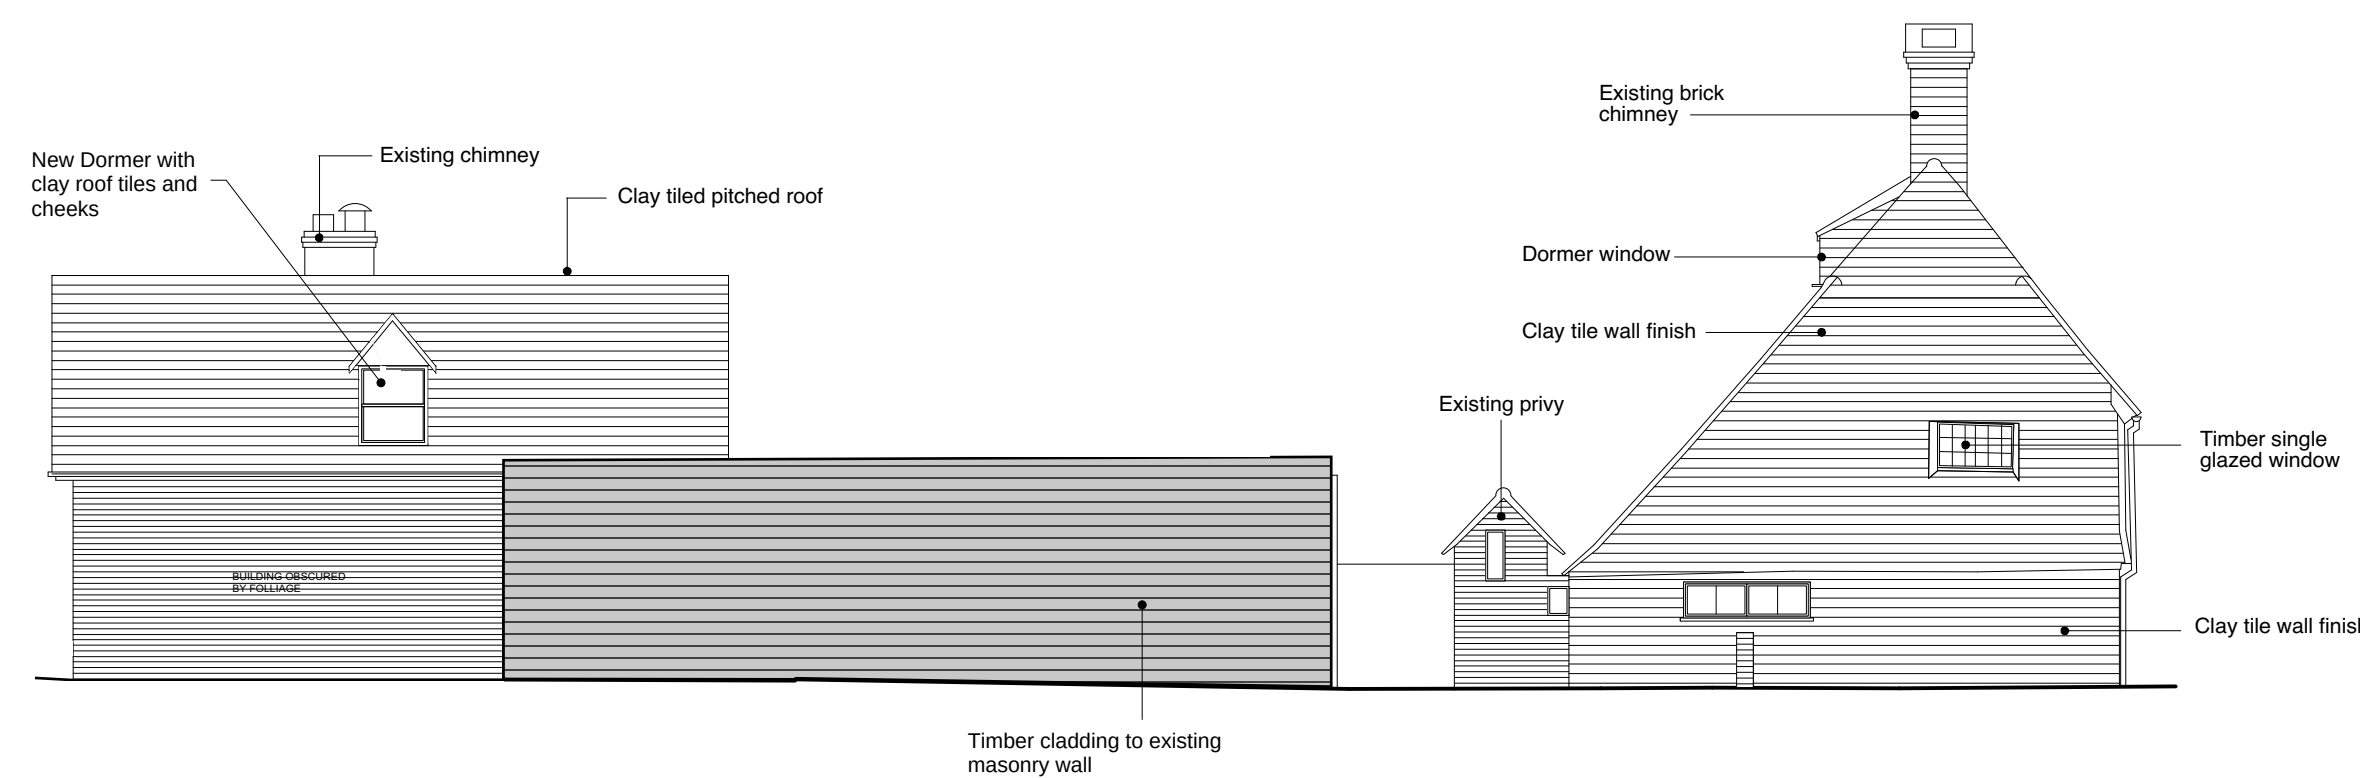


PROPOSED ELEVATION B-B

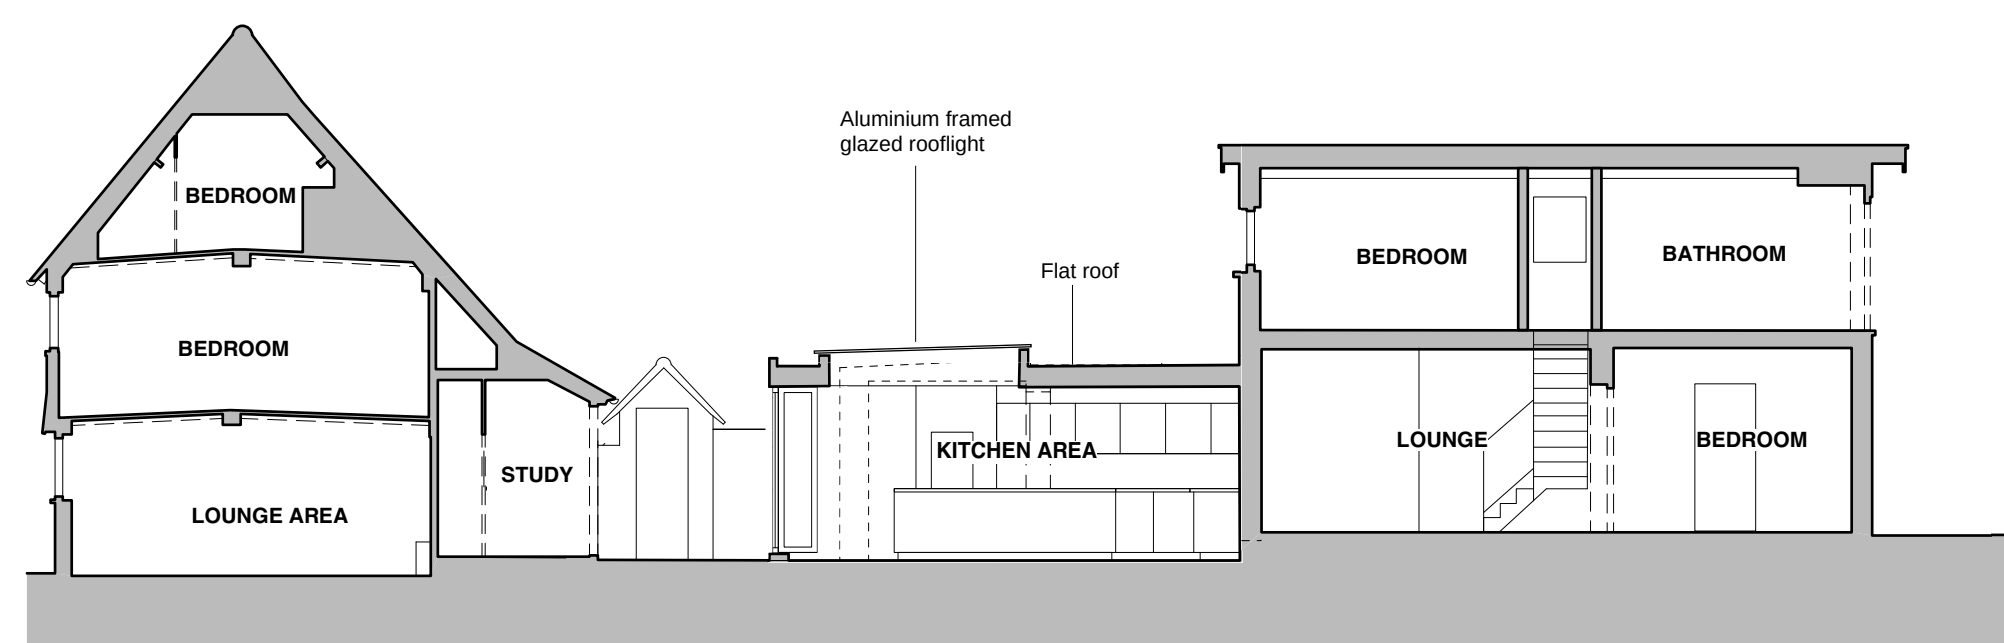

PROPOSED SECTION H-H

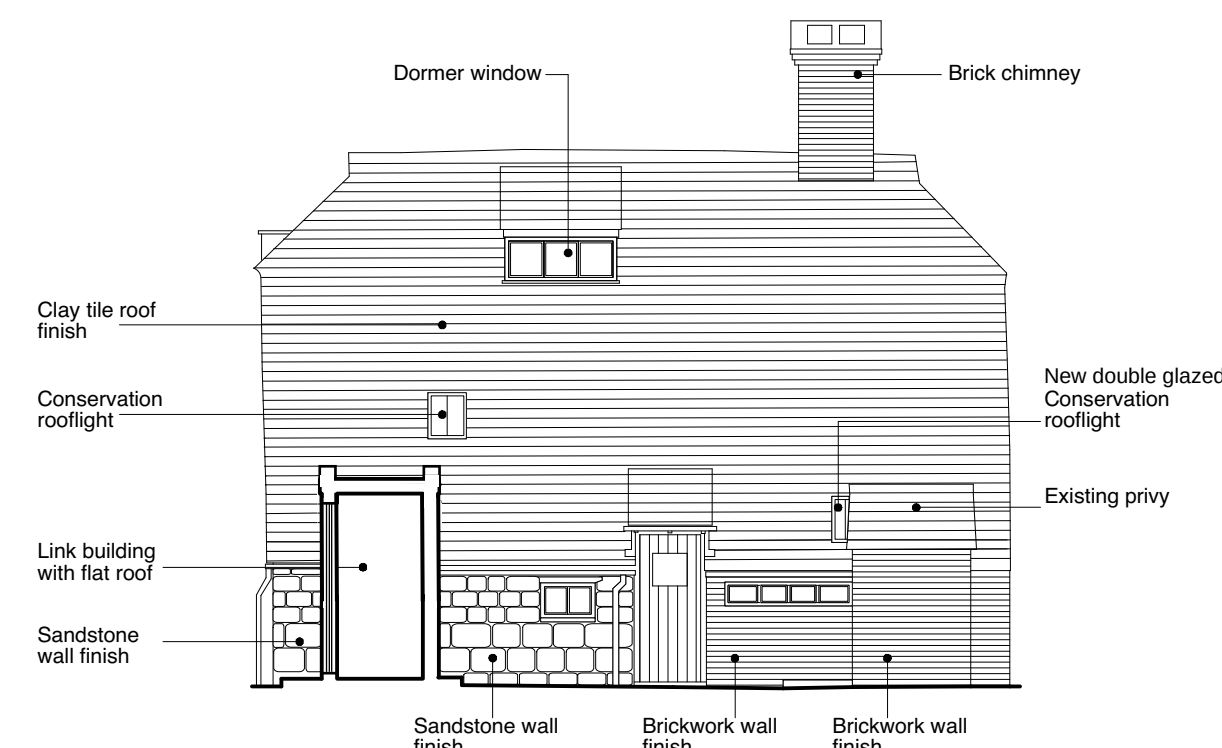


PROPOSED ELEVATION C-C

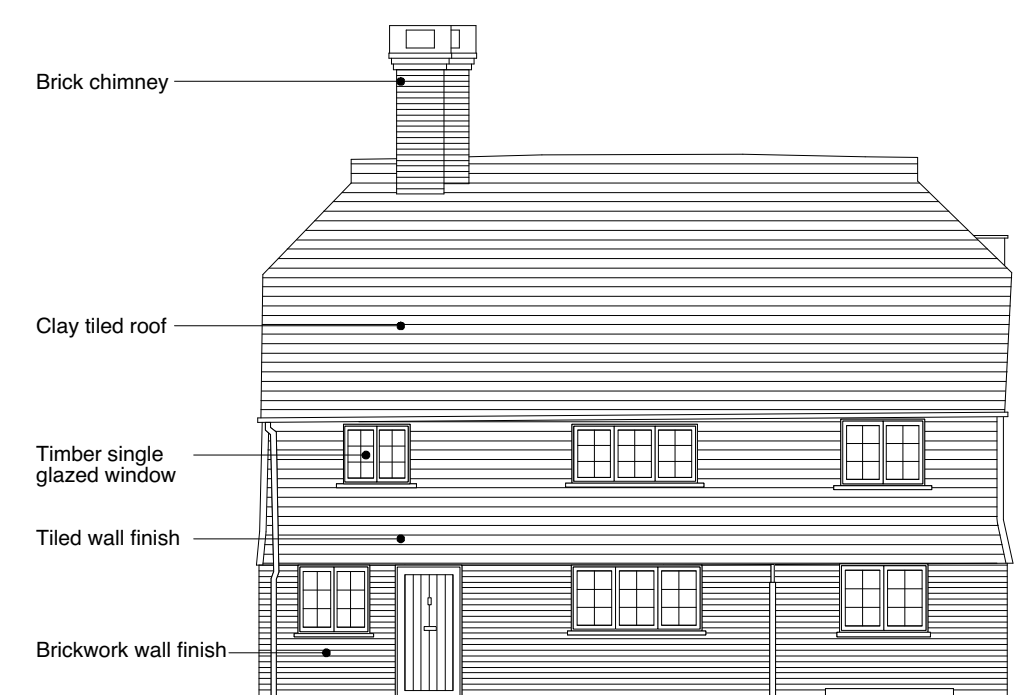


PROPOSED ELEVATION D-D

No External changes proposed to this elevation

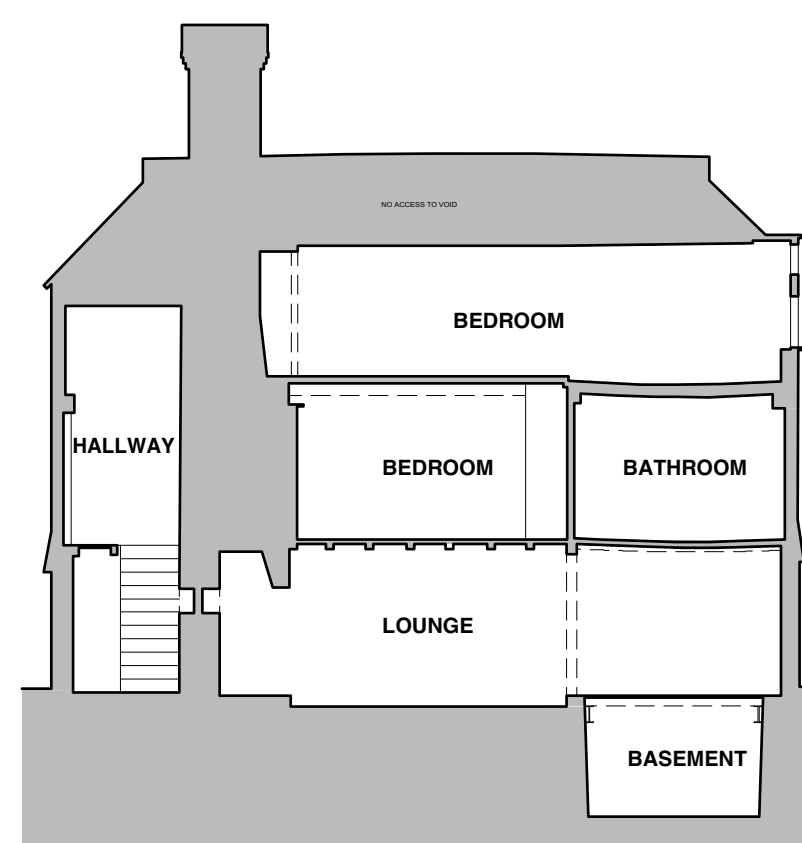


PROPOSED SECTION J-J

GARAGE ELEVATIONS

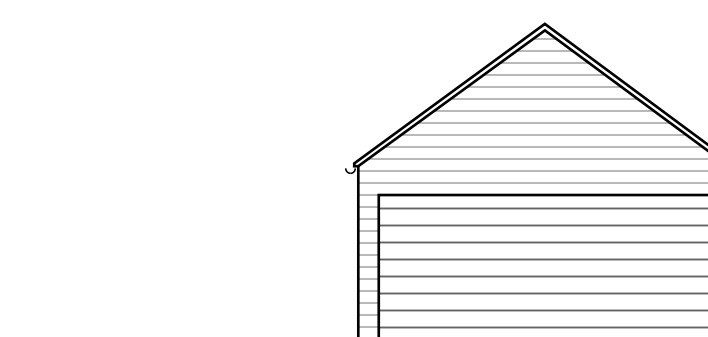


PROPOSED ELEVATION W
No External changes proposed to this elevation

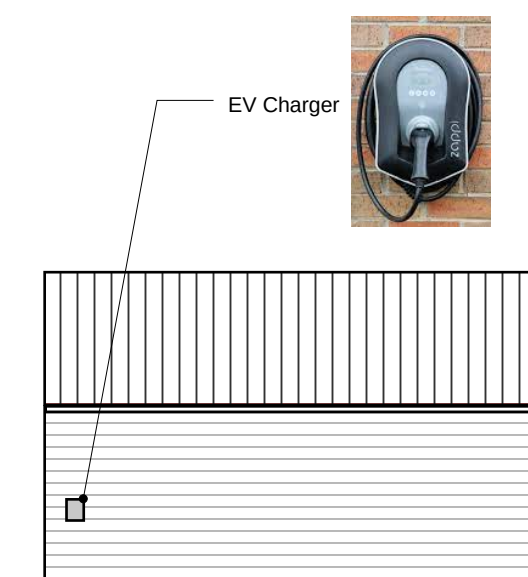


PROPOSED ELEVATION X



PROPOSED ELEVATION Y
No External changes proposed to this elevation

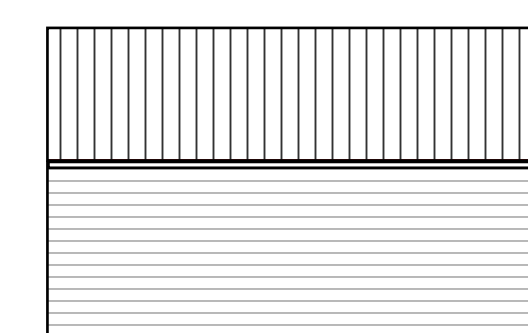


PROPOSED ELEVATION Z
No External changes proposed to this elevation



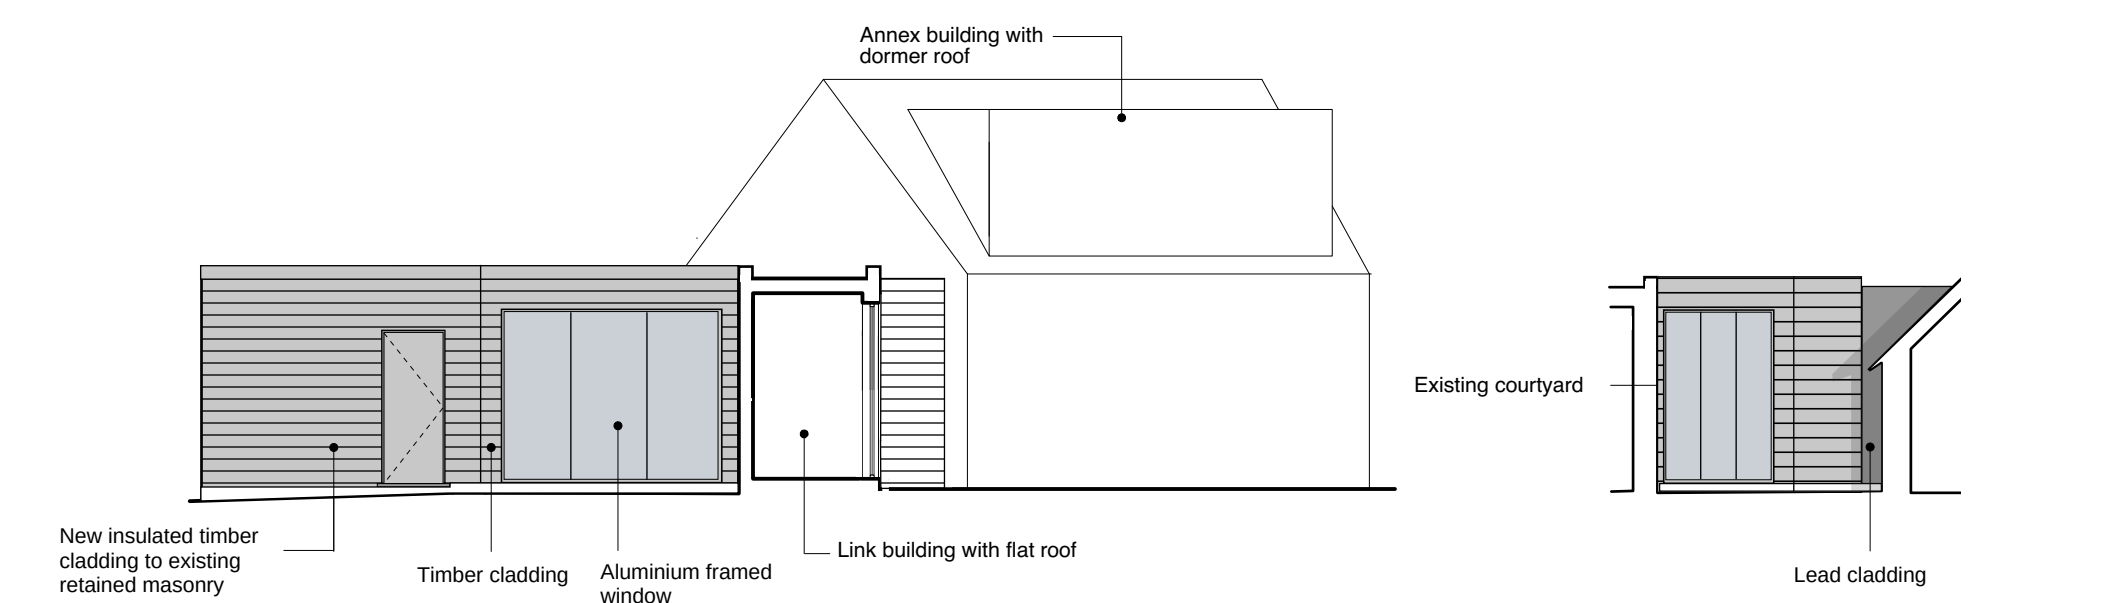


PROPOSED ELEVATION E-E

PROPOSED ELEVATION G-G

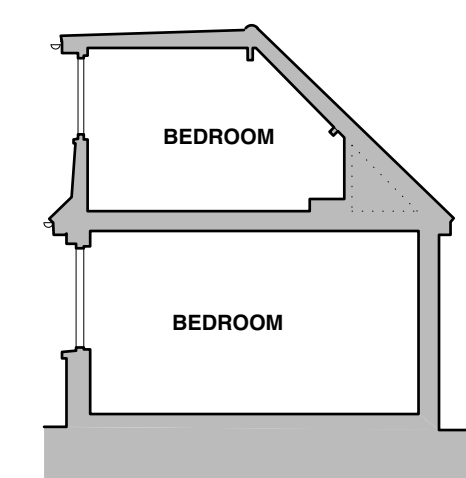

PROPOSED SECTION K-K

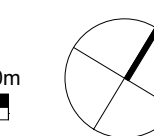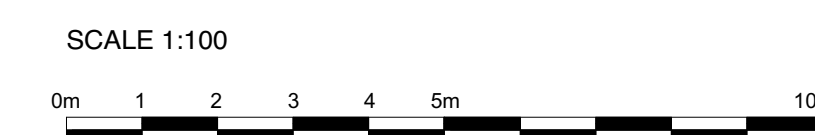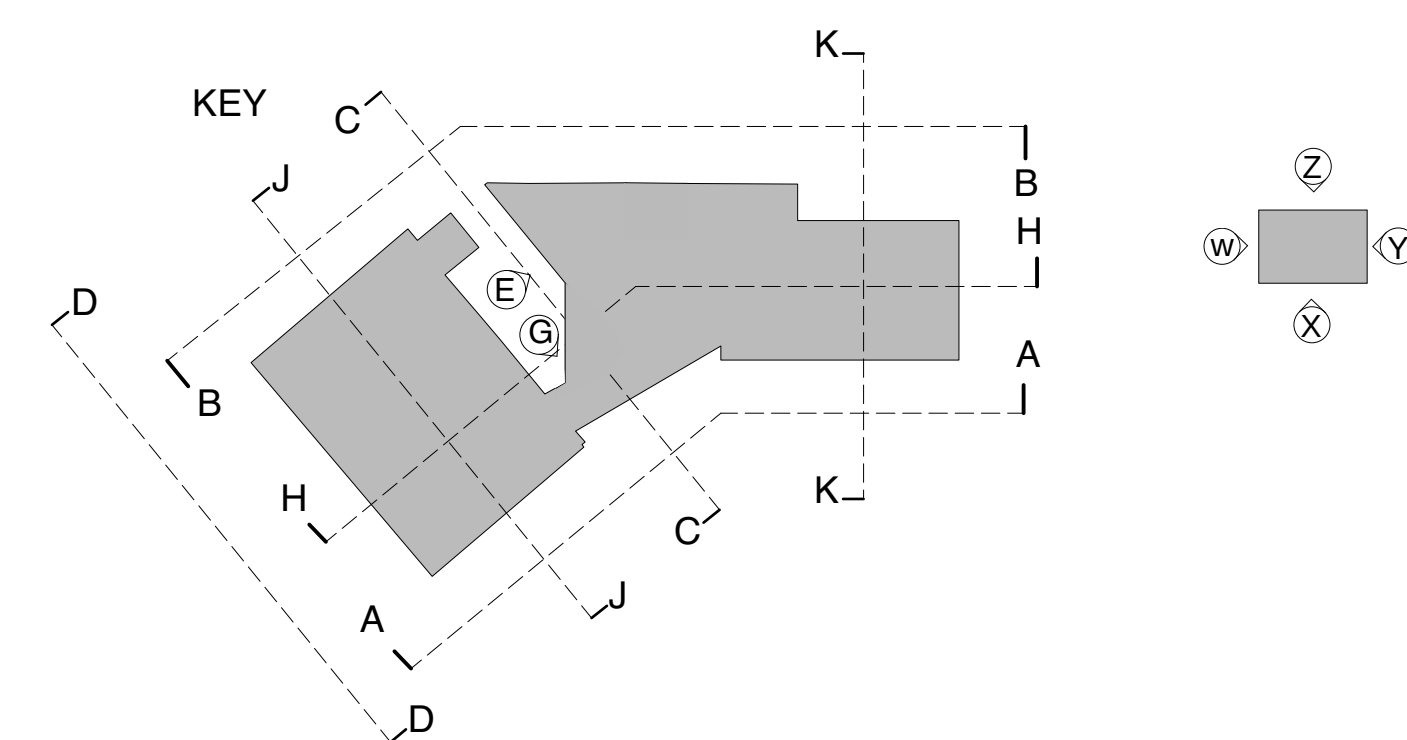

BOWLING ALLEY COTTAGE, THE GREEN, HORSTED KEYNES, RH17 7AP			
LISTED BUILDING			
PROPOSED ELEVATIONS AND SECTIONS			
Date	Jan '25	Scale	1:100 @ A1
Drawing Number			L-204e