





Location Plan 1:1250
Scale In Metres
Existing

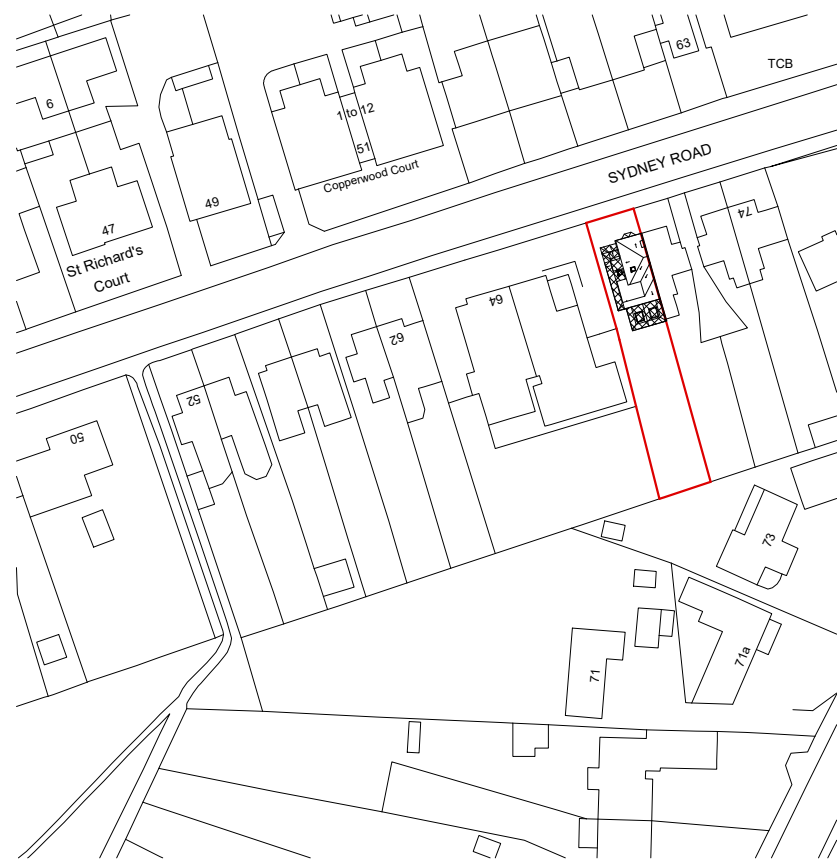

Location Plan 1:1250
Scale In Metres
Proposed



Existing Block Plan 1:500
Scale In Metres

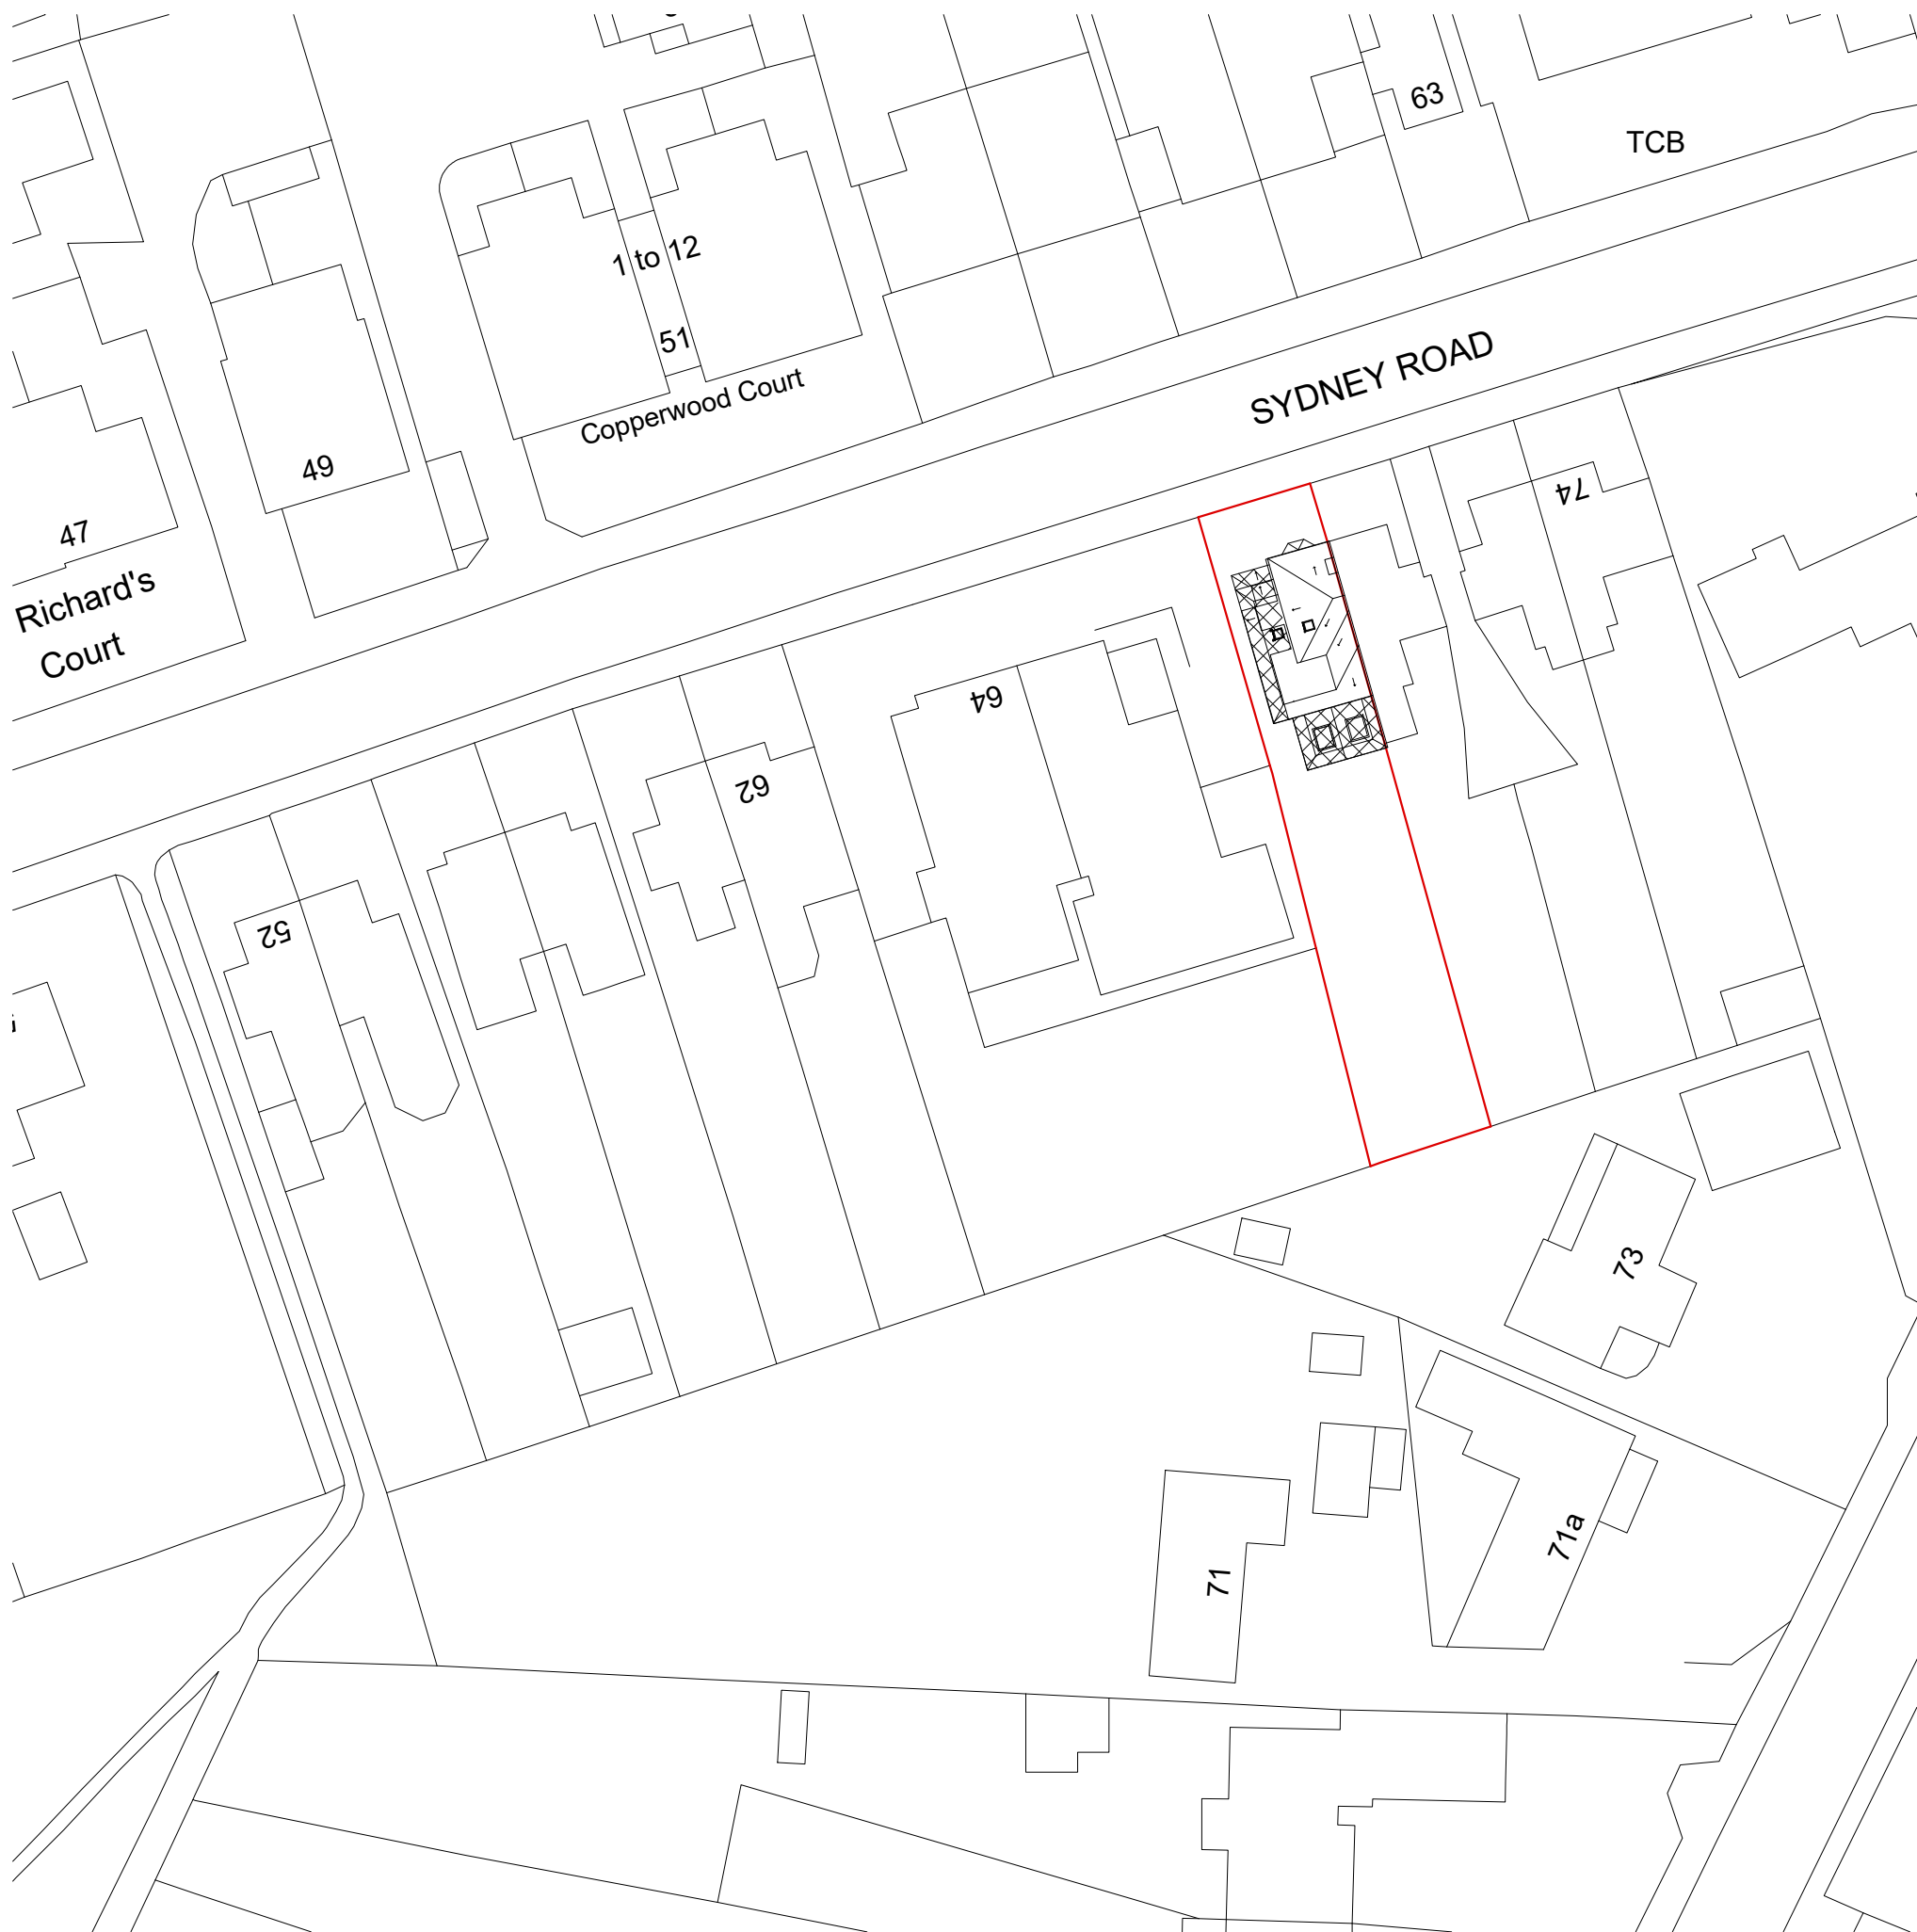

Proposed Block Plan 1:500
Scale In Metres

SKETCH
DRAWING

- NOTES:
- © Copyright of this drawing remains the property of Buchan Rum Architects Ltd and should not be reproduced in full or parts or re-used without written permission from Buchan Rum Architects Ltd.
 - These drawings must be read in conjunction with the structural engineers drawings & details, and with all other consultants, sub-contractor and specialist's drawings & details.
 - All dimensions are in millimetres, unless stated otherwise.
 - All goods materials workmanship to conform with current building regulations BBS and COOP's.
 - All dimensions must be checked on site, and any discrepancies verified with the architect.
 - Do not scale from the drawing.
 - Any discrepancies between the drawings, details and specification must be reported to the architect immediately before work is put in hand.
 - All works to be carried out in full accordance with current Building Regulations, British Standards and all Health & Safety Regulations.
 - If in doubt please ask.

rev.	date	comment
------	------	---------

amendments		
------------	--	--

Client		
--------	--	--

Site address 68 Sydney Road		
--------------------------------	--	--

Job Title		
-----------	--	--

New Residential Development		
-----------------------------	--	--

Location plan and block plan		
------------------------------	--	--

buchan rum		
------------	--	--

9 SAVILL ROAD LINDFIELD WEST SUSSEX RH162NY		
---	--	--

E : info@buchanrumarchitects.co.uk		
------------------------------------	--	--

Scale	Size
1:1250, 1:500	A1

Drawing number 23_146_PL_00_105	Rev.
------------------------------------	------

01
