


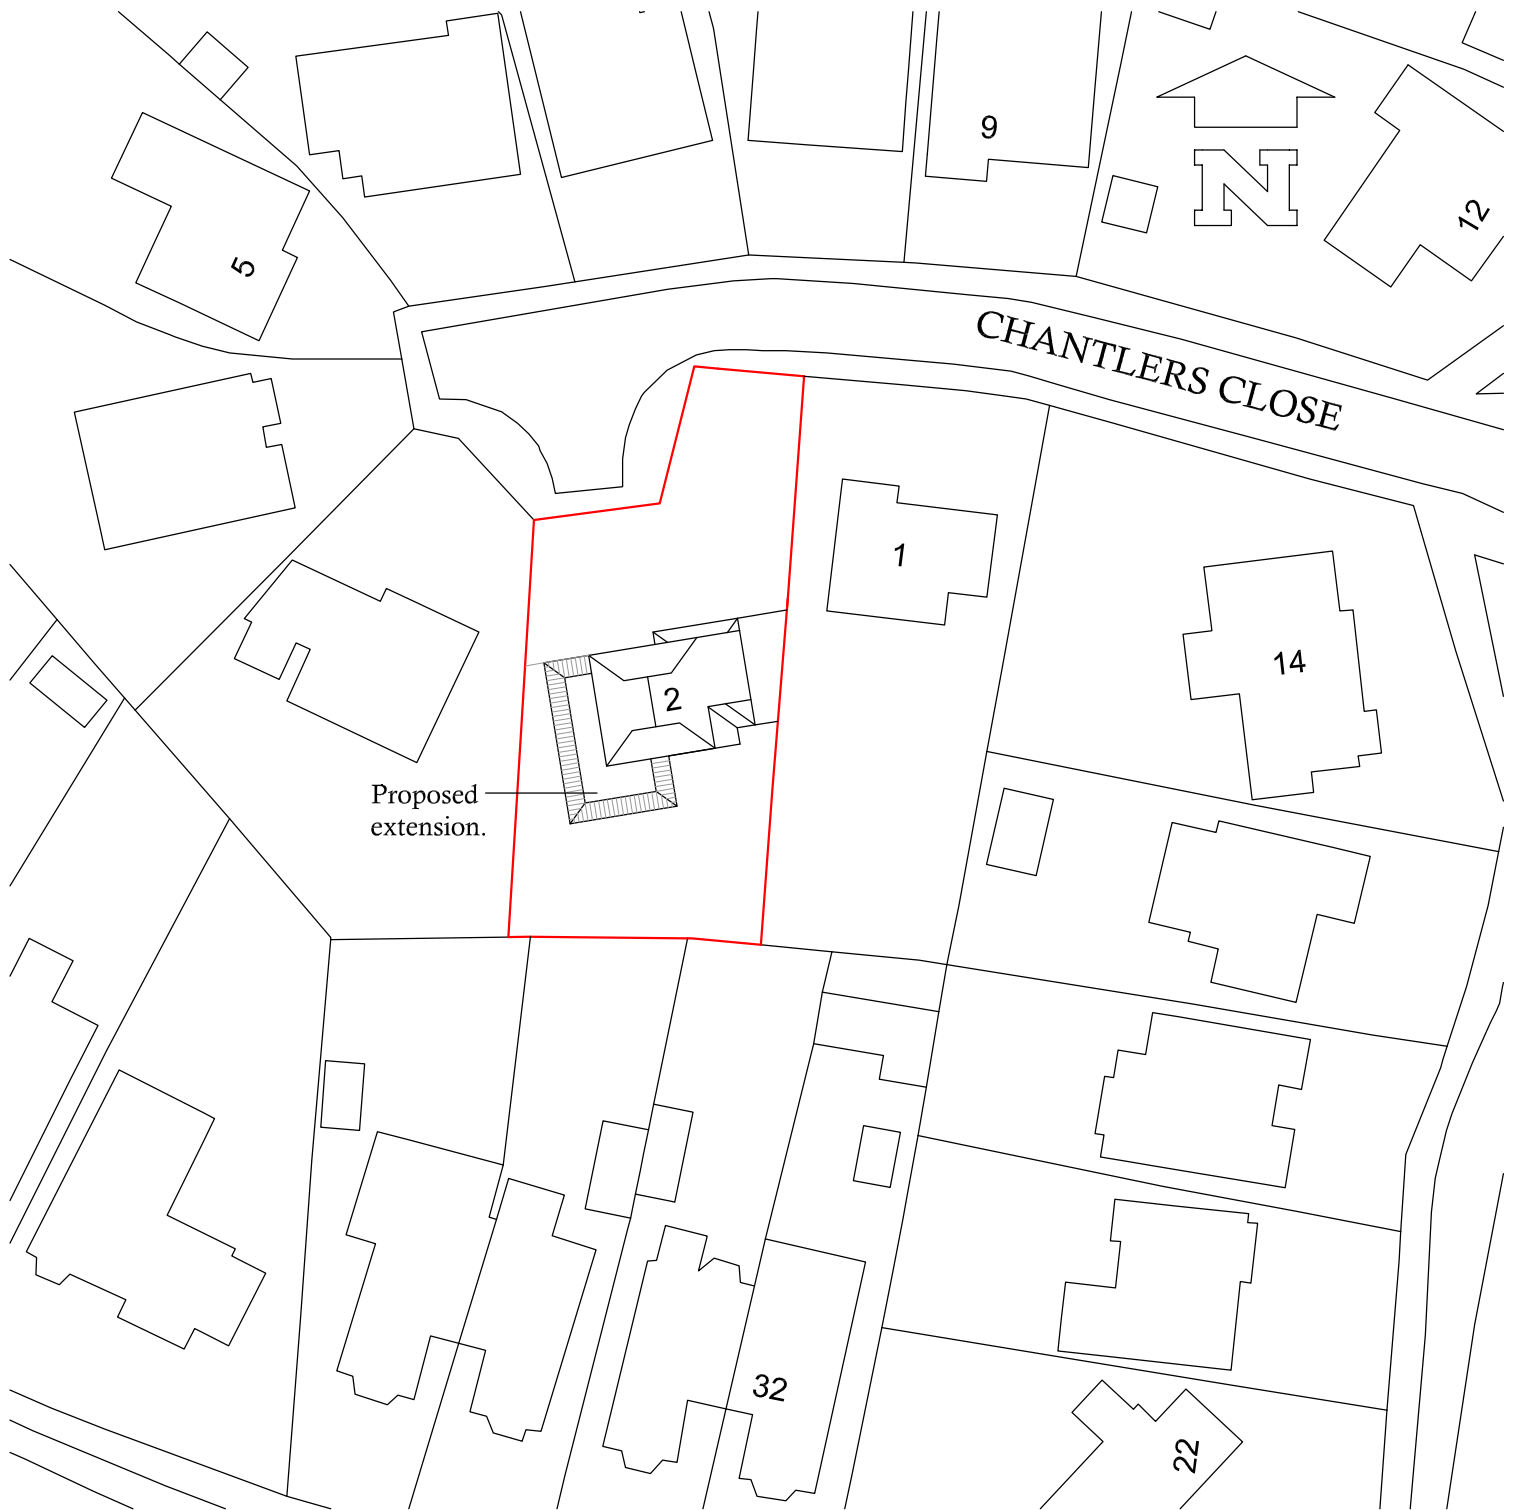


BLOCK PLAN 1:500

SCALE 1:500



3 The Moorings,
Felbridge,
East Grinstead,
West Sussex. RH19 2TD.

01732 808238 www.arcarch.co.uk

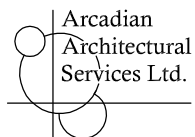

Description.

Block Plan.

Job Title.

**2 CHANTLERS CLOSE,
EAST GRINSTEAD,
WEST SUSSEX, RH19 1LU.**

Scale : 1:500 @ A4.

Drawn By : mpp

Date : February 2025

Checked By : ajp

Drawing No: **EG.FB.25/P/04**