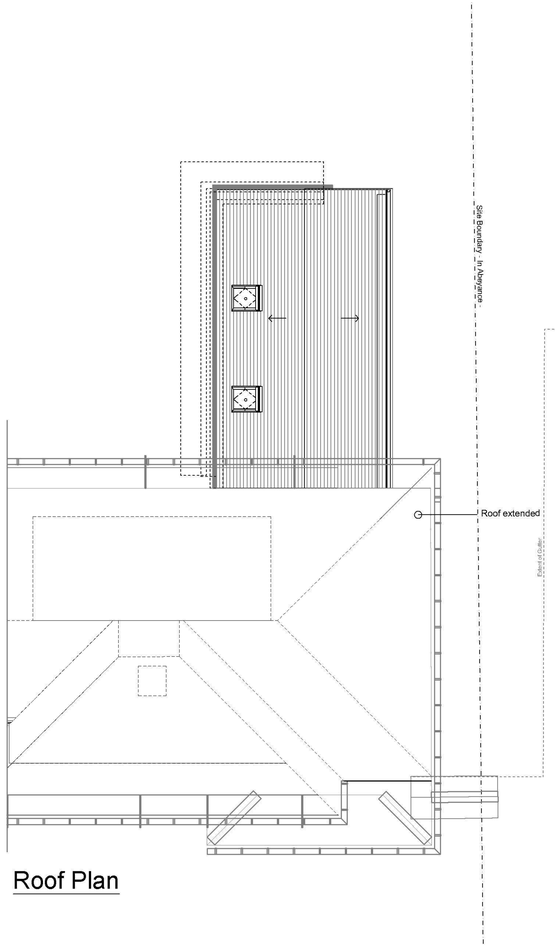

Roof Plan

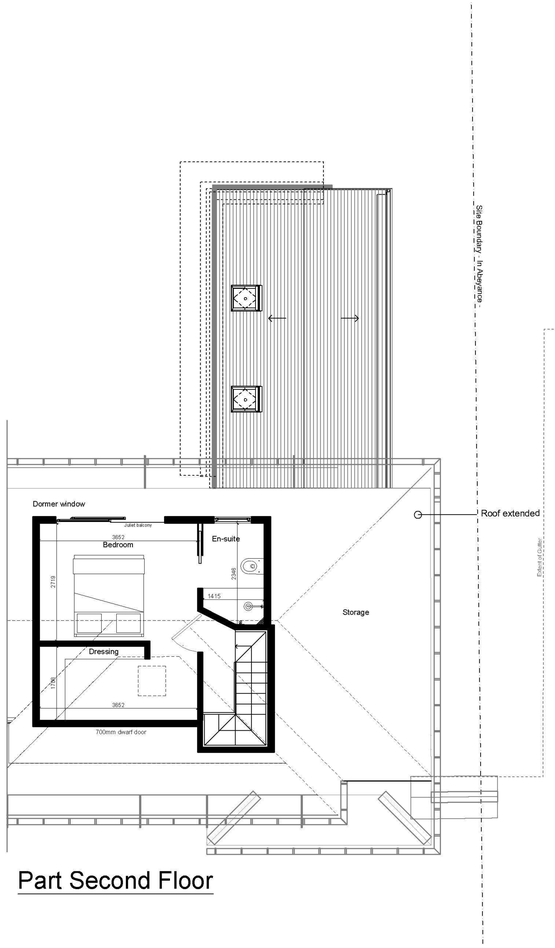

Part Second Floor

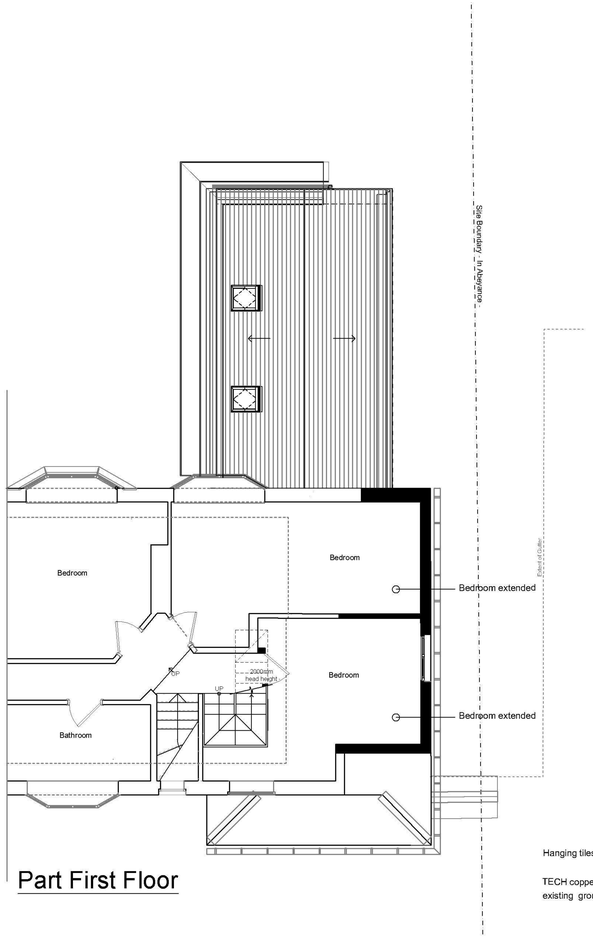

Part First Floor

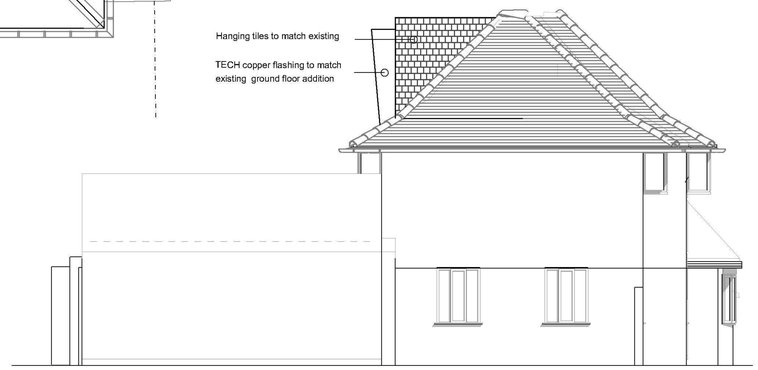

Side Elevation

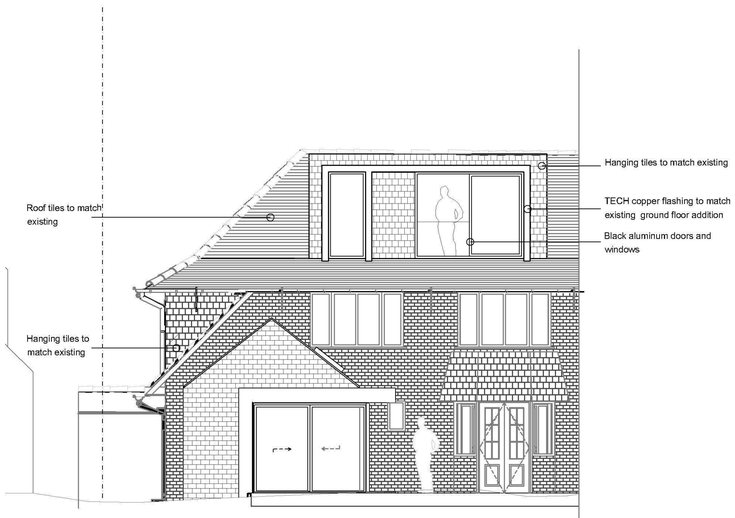

Part Rear Elevation

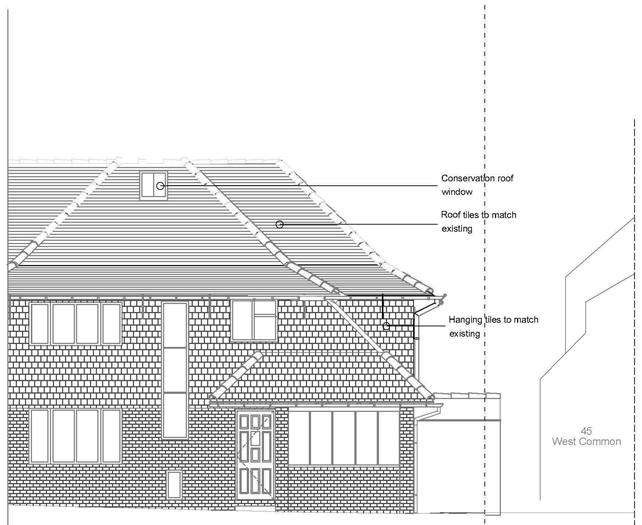

Part Front Elevation

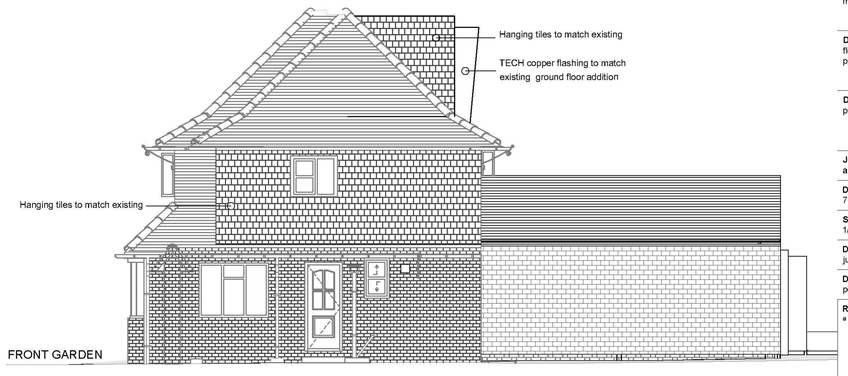

Side Elevation

B+C ARCHITECTURE
t: 07751 878897
e: pc@bandcarchitecture.co.uk

SCALE : 1:100@A2
0 1m 2m 4m

GENERAL NOTES :
1 - THIS DRAWING IS THE COPYRIGHT OF B+C ARCHITECTURE LTD AND MAY NOT BE REPRODUCED IN ANY WAY OR FORM WITHOUT PRIOR WRITTEN CONSENT
2 - Do not scale from this drawing unless for planning purposes
3 - All dimensions to be verified on site prior to any fabrication or construction. Any discrepancies to be reported to Bandcarchitecture
4 - This drawing is to be read in conjunction with all relevant consultants and specialist drawings

PROJECT :
43, west common, lindfield haywards heath, west sussex rh16 2aj

DRAWING :
floor plans and elevations proposed

DRAWING STATUS :
planning

JOB NO:
amy - 0287

DRAWING NO:
710

SCALE:
1/100@ A2

DATE:
july 2025

DRAWN BY:
pc

REVISIONS:
#