

Openreach Structures

Joint Box

Manhole

Pole

Pole (planned)

Duct Tee

Reducer

Cabinet

Openreach Spans / Ducts

Duct

Duct (planned)

Developer-Proposed Structures

Change Of State

Duct Tee

Joint Box

Reducer


Split Coupling

Developer-Proposed Spans / Ducts

D54 (90mm duct)


D54 (90mm duct) (2 colours)

D56 (50mm duct)

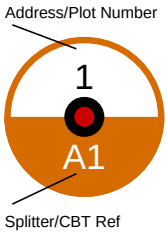

New Site-DSI-Phase 3
Burgess Hill, Freeks
Lane, RH15 8DG

25m

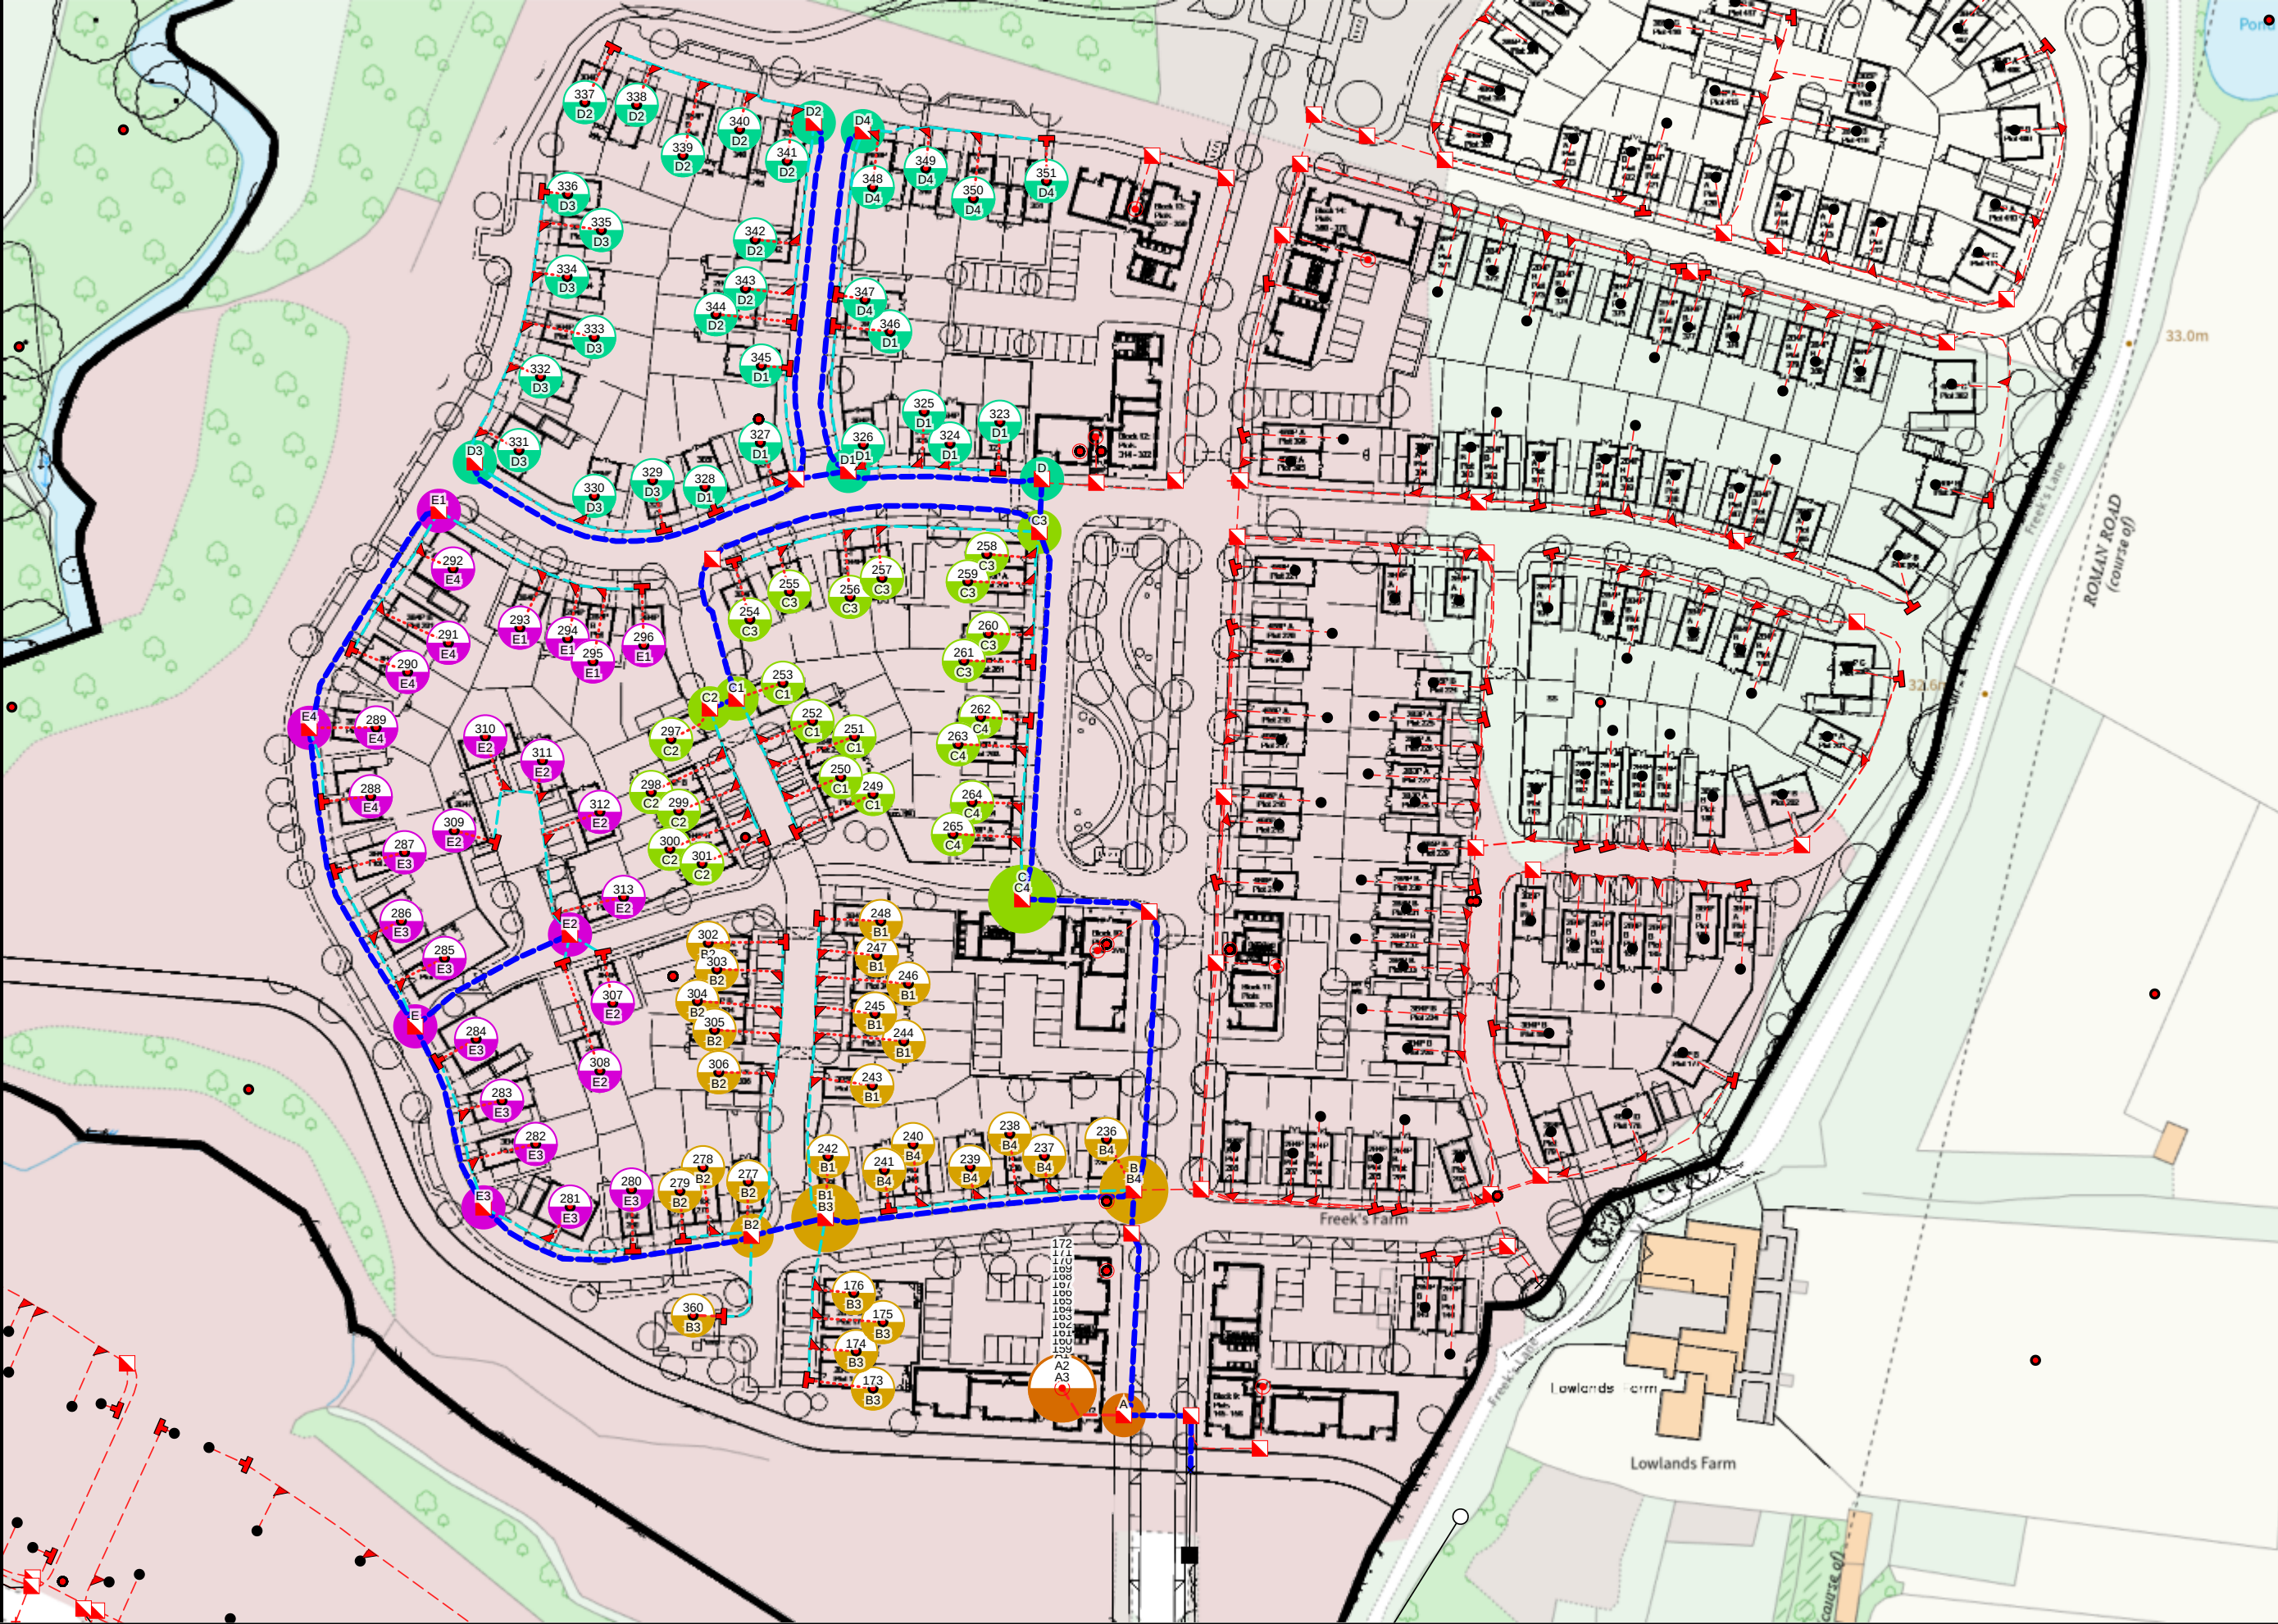

Plant On Map

Work Order Name: BTL/731

Proposal: OPENREACH CONNECTORISED FIBRE NETWORK

Self-Install: Yes

Remarks: DUMMY AGGNODE PLACED

Important Notice - BT's joint boxes (JB and JUF) must be constructed in non carriageway situations only. If there is any deviation from this please contact your newSite Representative before work commences

Exchange Area:
Planned By: Michael Crouch
NSI: BTL/731
Onsite Project ID: ERME7
Grid Ref: 531364120608
Date: 24/2/2025 13:09:30