




TYPICAL EXAMPLE
FIRE DOOR:

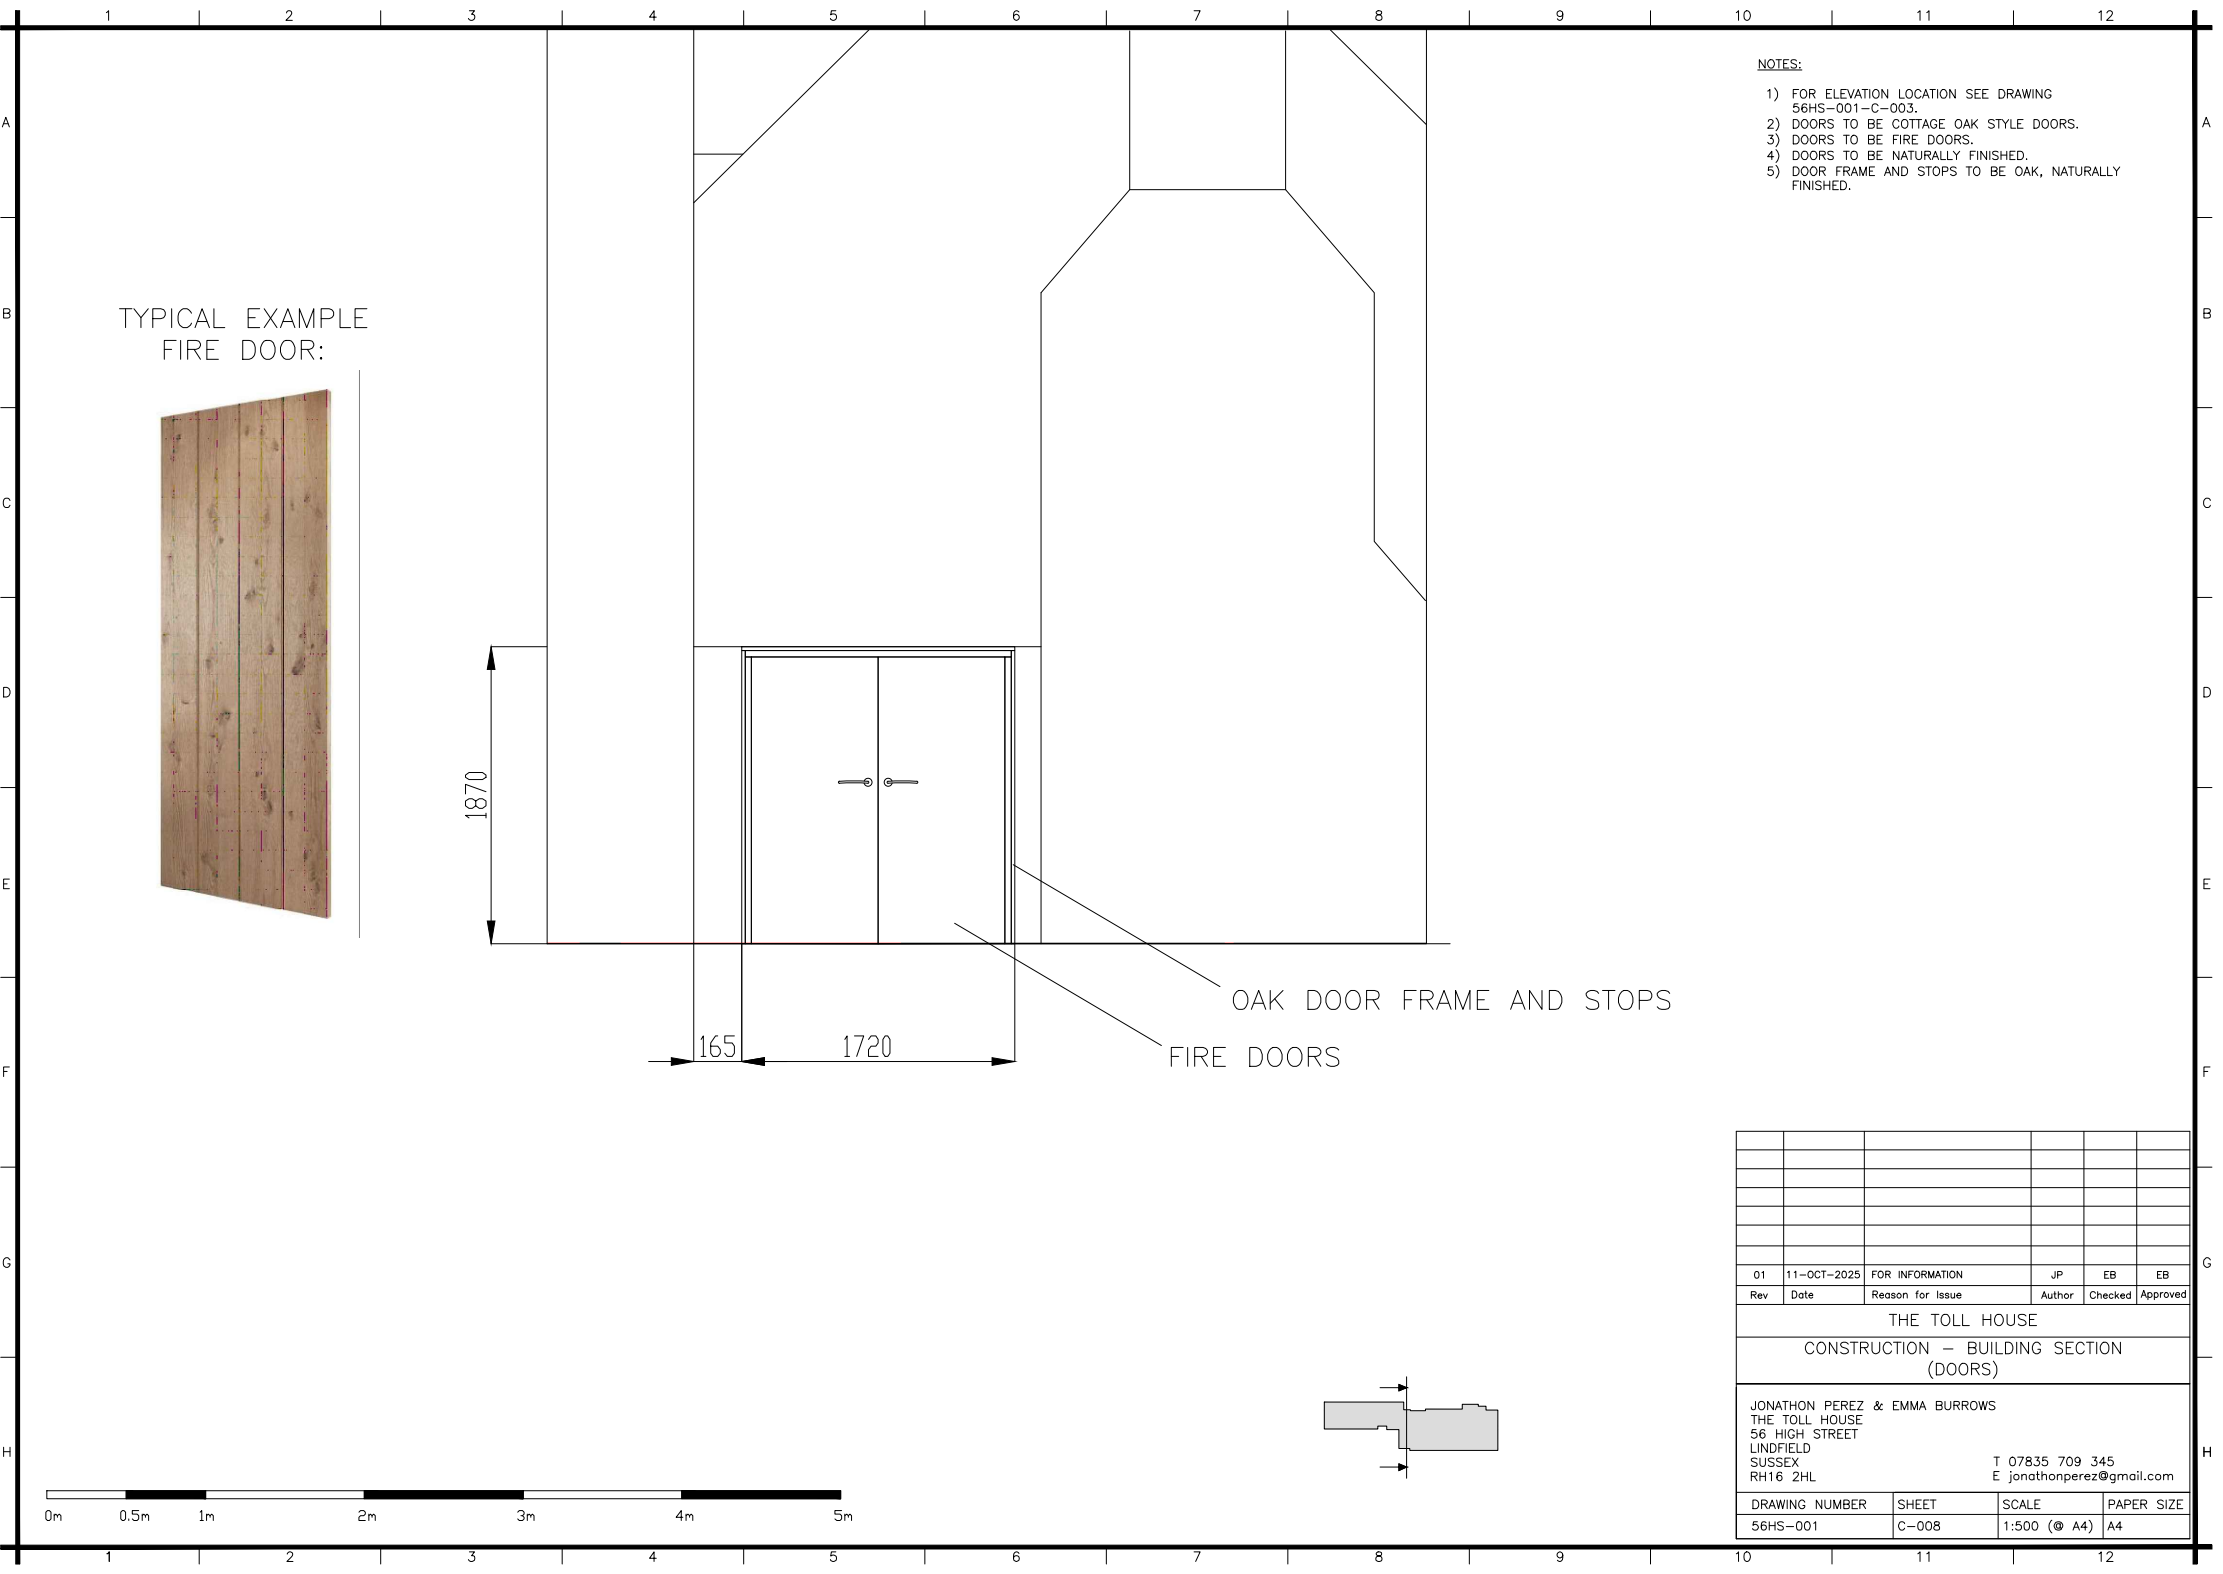

- NOTES:
- 1) FOR ELEVATION LOCATION SEE DRAWING 56HS-001-C-003.
 - 2) DOORS TO BE COTTAGE OAK STYLE DOORS.
 - 3) DOORS TO BE FIRE DOORS.
 - 4) DOORS TO BE NATURALLY FINISHED.
 - 5) DOOR FRAME AND STOPS TO BE OAK, NATURALLY FINISHED.

01	11-OCT-2025	FOR INFORMATION	JP	EB	EB
Rev	Date	Reason for Issue	Author	Checked	Approved
THE TOLL HOUSE					
CONSTRUCTION – BUILDING SECTION (DOORS)					
JONATHON PEREZ & EMMA BURROWS THE TOLL HOUSE 56 HIGH STREET LINDFIELD SUSSEX RH16 2HL					
T 07835 709 345 E jonathonperez@gmail.com					
DRAWING NUMBER		SHEET		SCALE	
56HS-001		C-008		1:500 (A4)	
				PAPER SIZE	
				A4	