


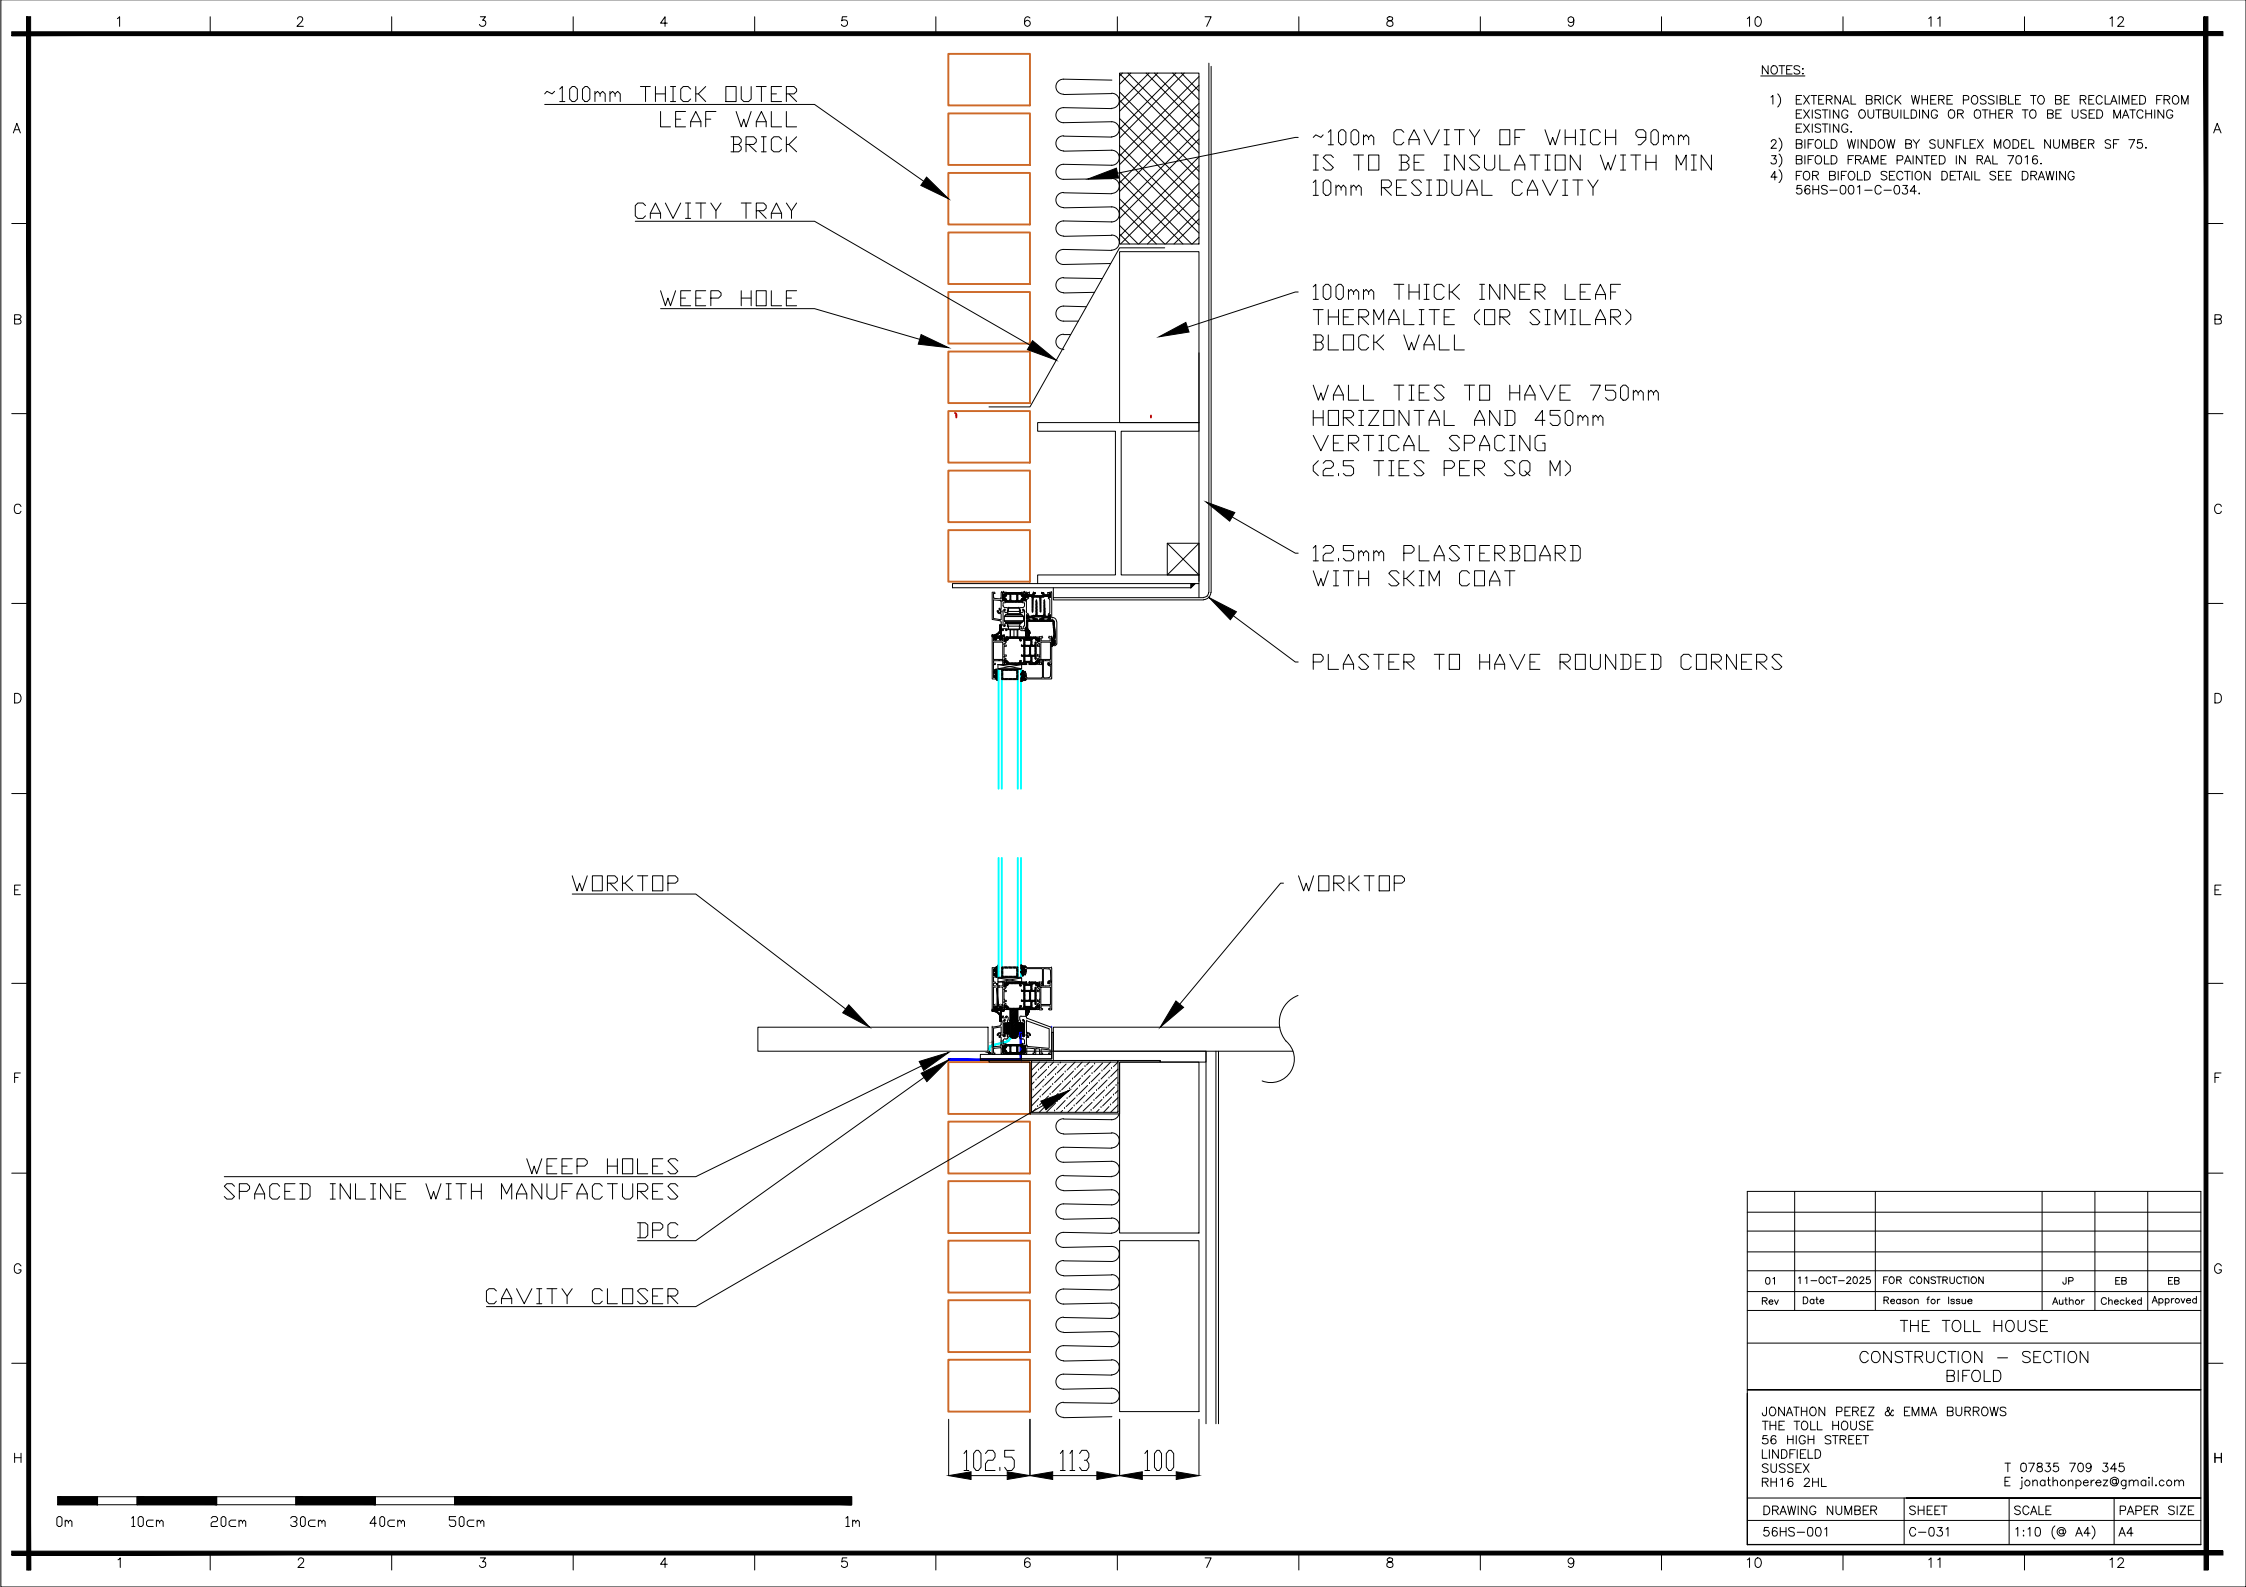

- NOTES:
- 1) EXTERNAL BRICK WHERE POSSIBLE TO BE RECLAIMED FROM EXISTING OUTBUILDING OR OTHER TO BE USED MATCHING EXISTING.
 - 2) BIFOLD WINDOW BY SUNFLEX MODEL NUMBER SF 75.
 - 3) BIFOLD FRAME PAINTED IN RAL 7016.
 - 4) FOR BIFOLD SECTION DETAIL SEE DRAWING 56HS-001-C-034.

01	11-OCT-2025	FOR CONSTRUCTION	JP	EB	EB
Rev	Date	Reason for Issue	Author	Checked	Approved
THE TOLL HOUSE					
CONSTRUCTION - SECTION BIFOLD					
JONATHON PEREZ & EMMA BURROWS					
THE TOLL HOUSE					
56 HIGH STREET					
LINDFIELD					
SUSSEX					
RH16 2HL					
			T 07835 709 345		
			E jonathonperez@gmail.com		
DRAWING NUMBER		SHEET		SCALE	
56HS-001		C-031		1:10 (@ A4)	
				PAPER SIZE	
				A4	