


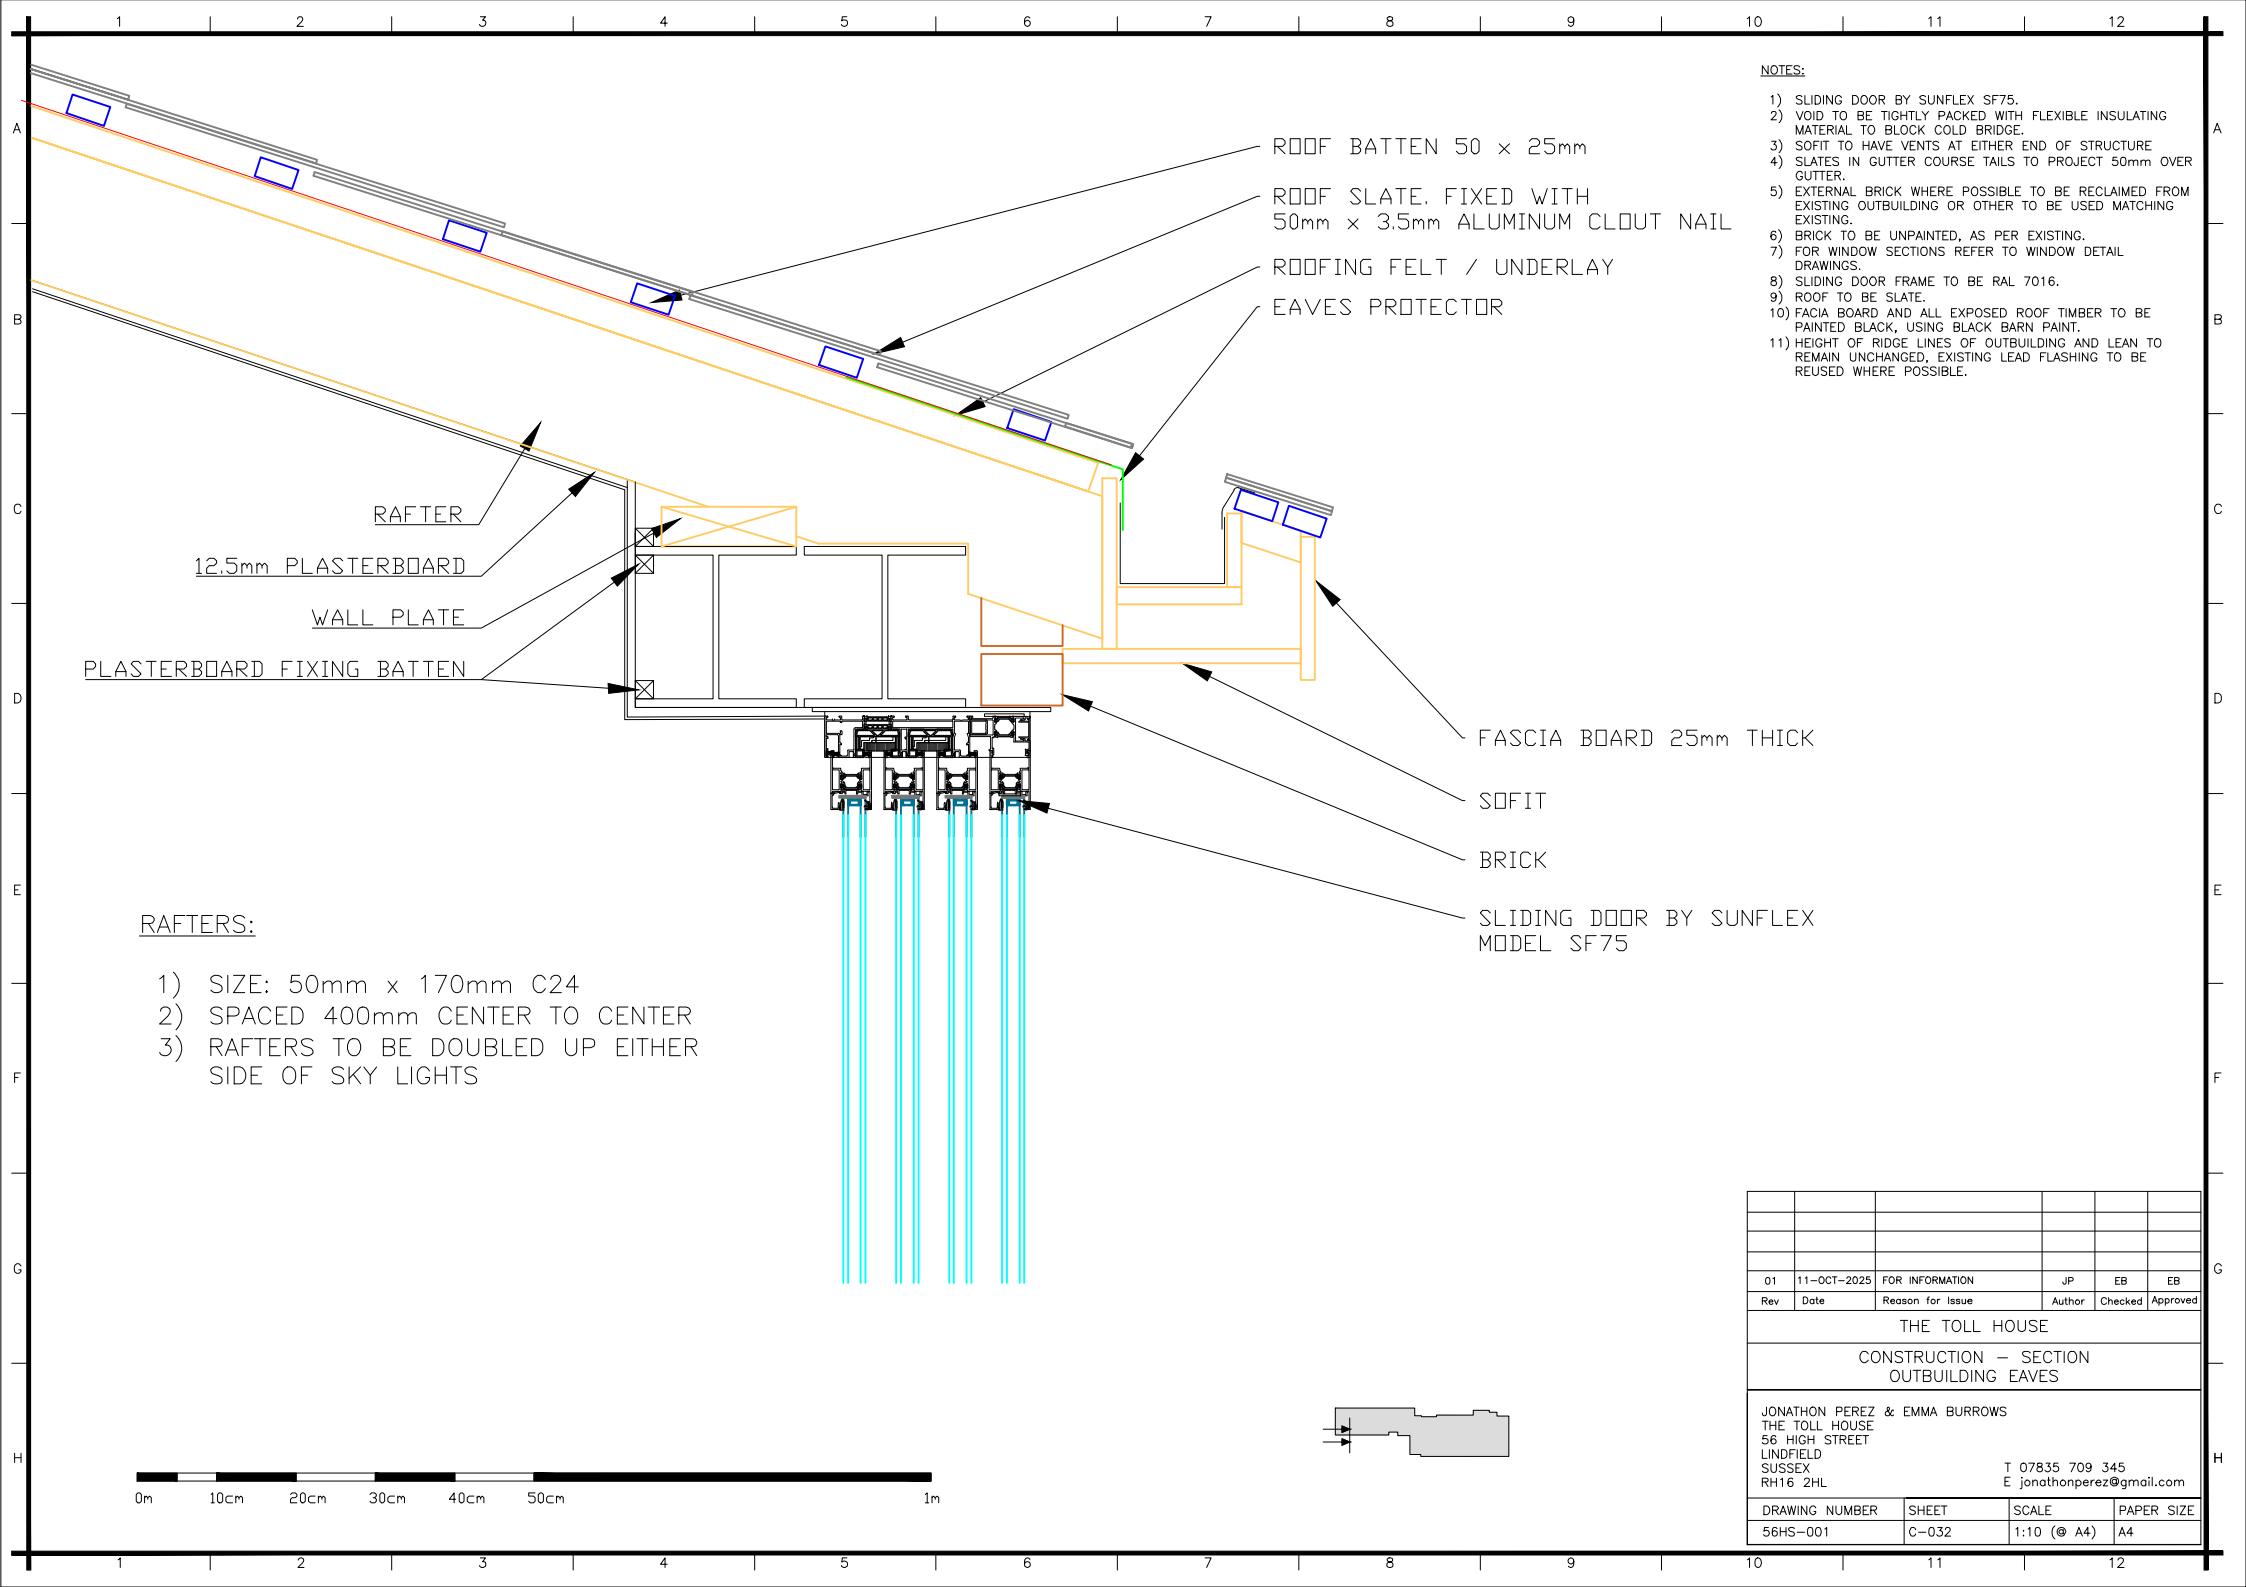

- NOTES:
- 1) SLIDING DOOR BY SUNFLEX SF75.
 - 2) VOID TO BE TIGHTLY PACKED WITH FLEXIBLE INSULATING MATERIAL TO BLOCK COLD BRIDGE.
 - 3) SOFIT TO HAVE VENTS AT EITHER END OF STRUCTURE
 - 4) SLATES IN GUTTER COURSE TAILS TO PROJECT 50mm OVER GUTTER.
 - 5) EXTERNAL BRICK WHERE POSSIBLE TO BE RECLAIMED FROM EXISTING OUTBUILDING OR OTHER TO BE USED MATCHING EXISTING.
 - 6) BRICK TO BE UNPAINTED, AS PER EXISTING.
 - 7) FOR WINDOW SECTIONS REFER TO WINDOW DETAIL DRAWINGS.
 - 8) SLIDING DOOR FRAME TO BE RAL 7016.
 - 9) ROOF TO BE SLATE.
 - 10) FACIA BOARD AND ALL EXPOSED ROOF TIMBER TO BE PAINTED BLACK, USING BLACK BARN PAINT.
 - 11) HEIGHT OF RIDGE LINES OF OUTBUILDING AND LEAN TO REMAIN UNCHANGED, EXISTING LEAD FLASHING TO BE REUSED WHERE POSSIBLE.

RAFTERS:

- 1) SIZE: 50mm x 170mm C24
- 2) SPACED 400mm CENTER TO CENTER
- 3) RAFTERS TO BE DOUBLED UP EITHER SIDE OF SKY LIGHTS

01	11-OCT-2025	FOR INFORMATION	JP	EB	EB
Rev	Date	Reason for Issue	Author	Checked	Approved
THE TOLL HOUSE					
CONSTRUCTION – SECTION OUTBUILDING EAVES					
JONATHON PEREZ & EMMA BURROWS THE TOLL HOUSE 56 HIGH STREET LINDFIELD SUSSEX RH16 2HL					
			T 07835 709 345 E jonathonperez@gmail.com		
DRAWING NUMBER	SHEET	SCALE	PAPER SIZE		
56HS-001	C-032	1:10 (@ A4)	A4		