




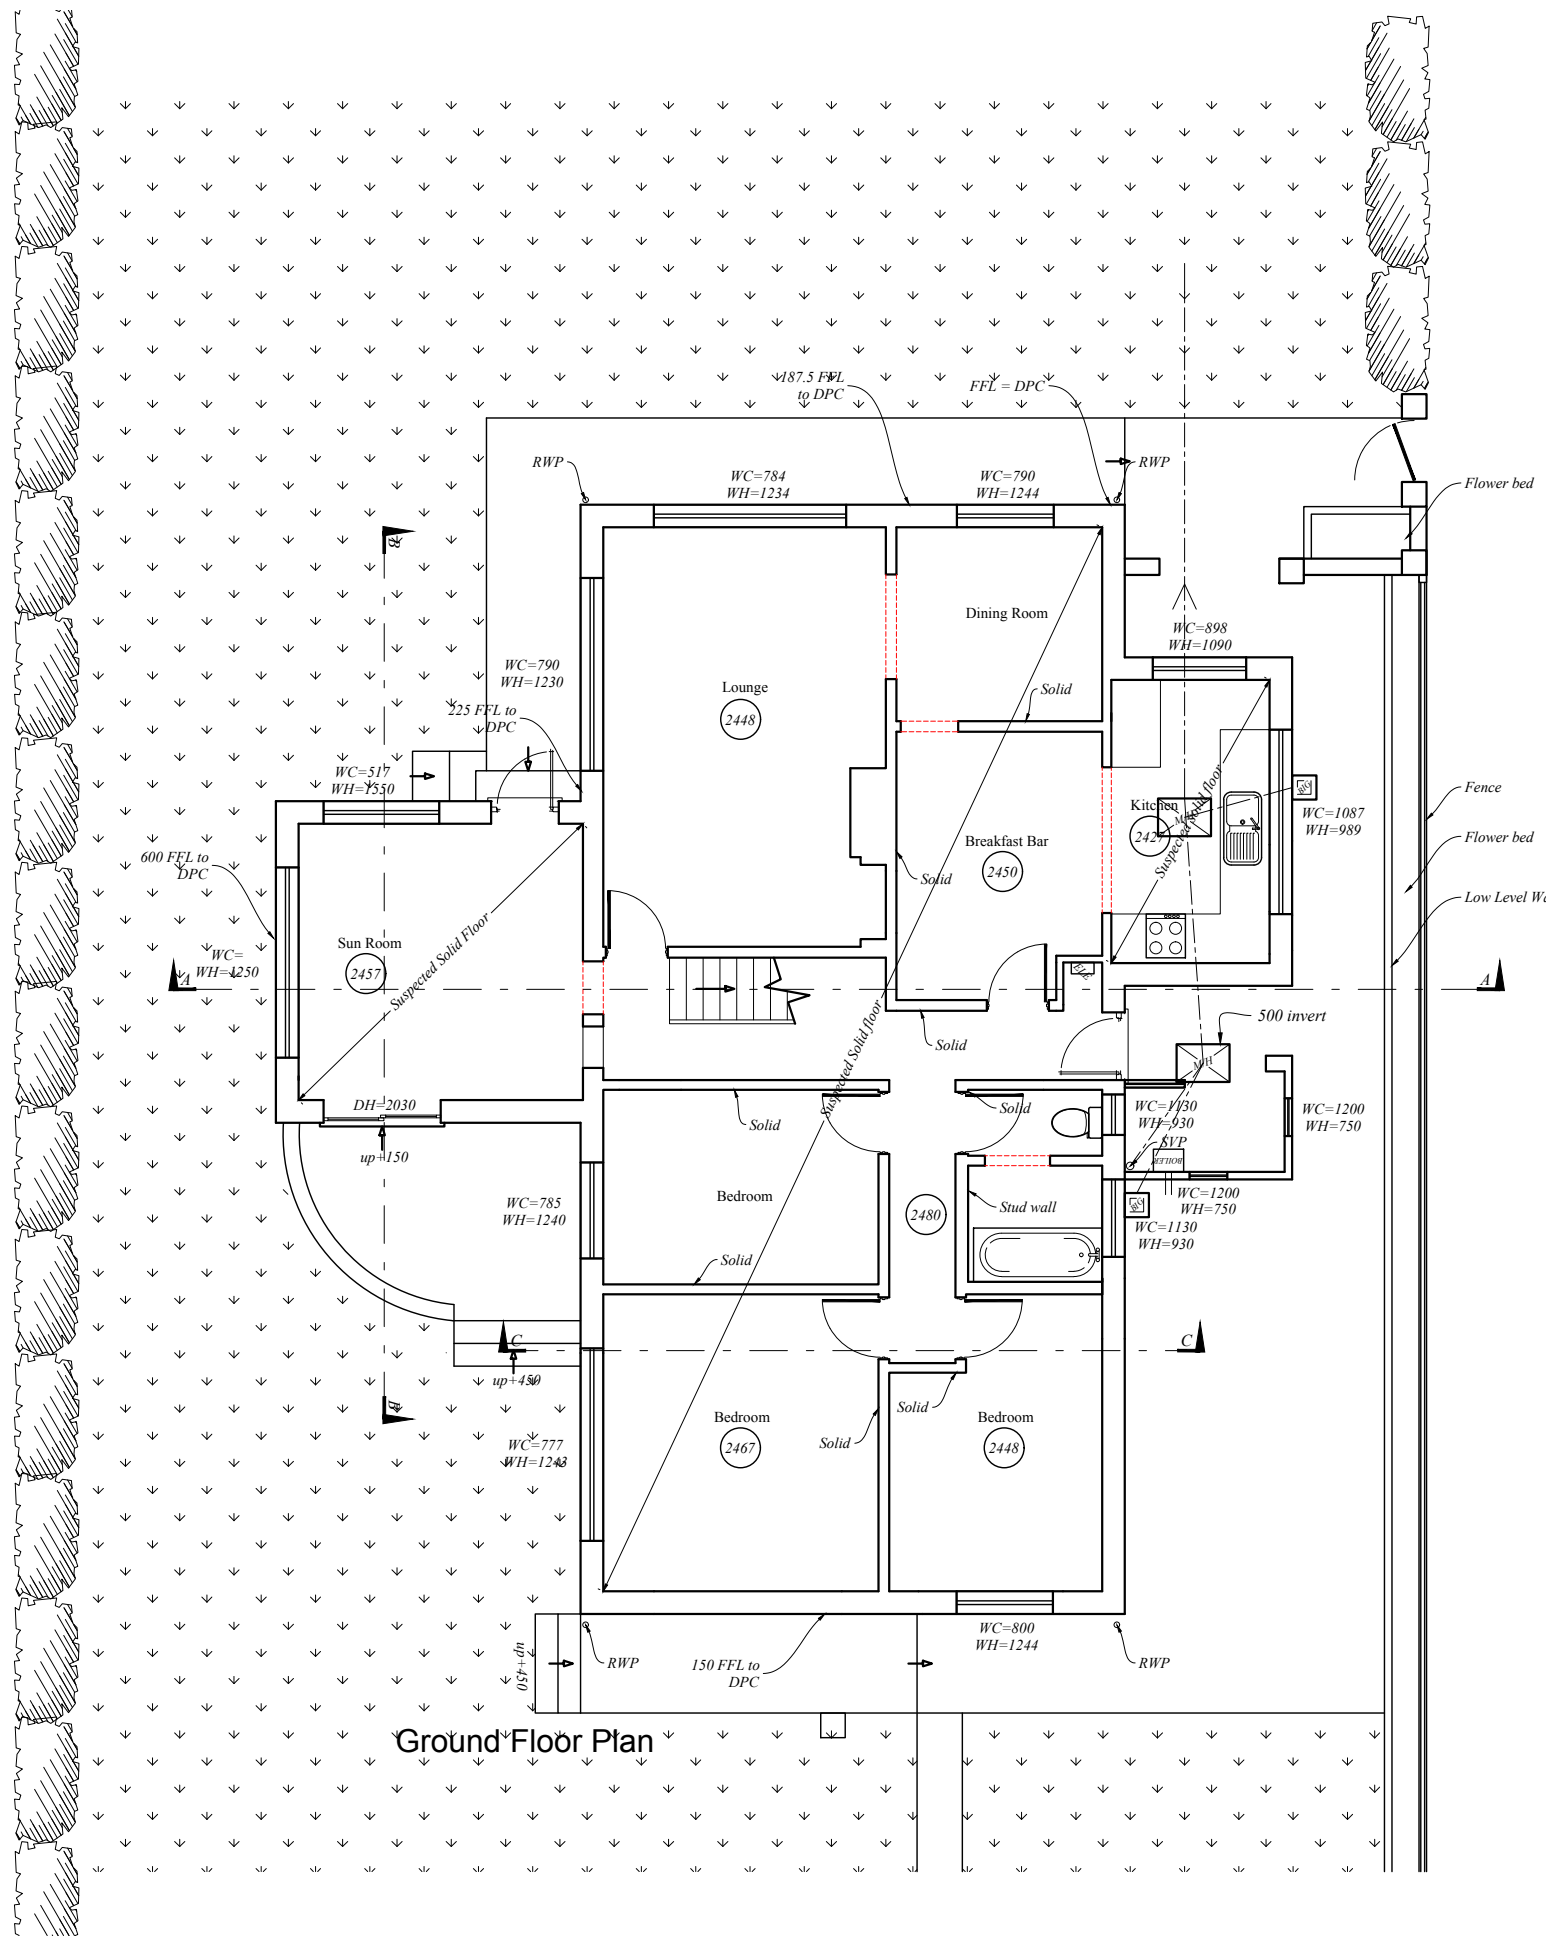


Ground Floor Plan

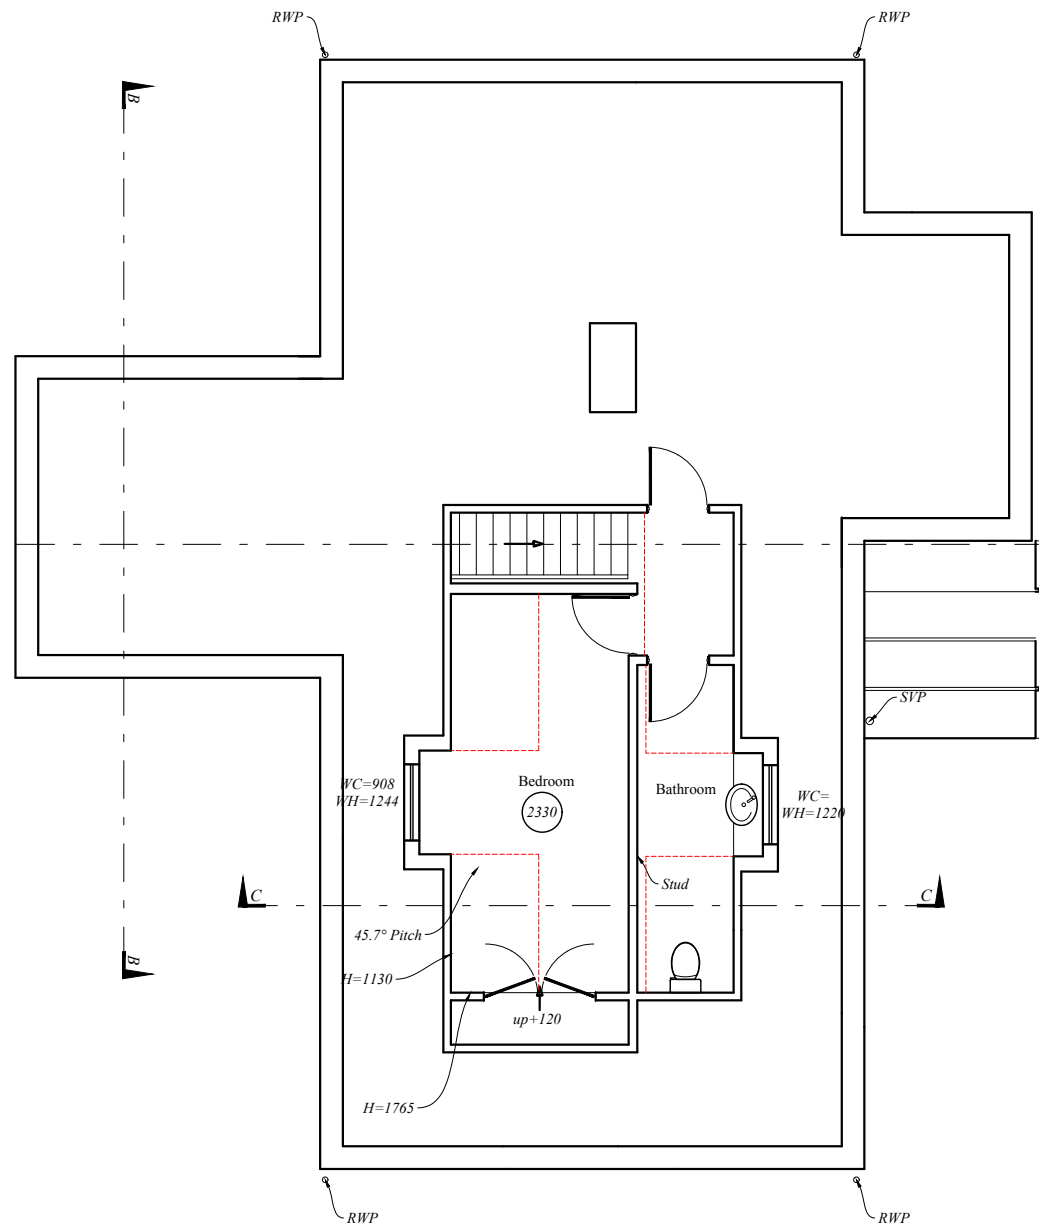

First Floor Plan

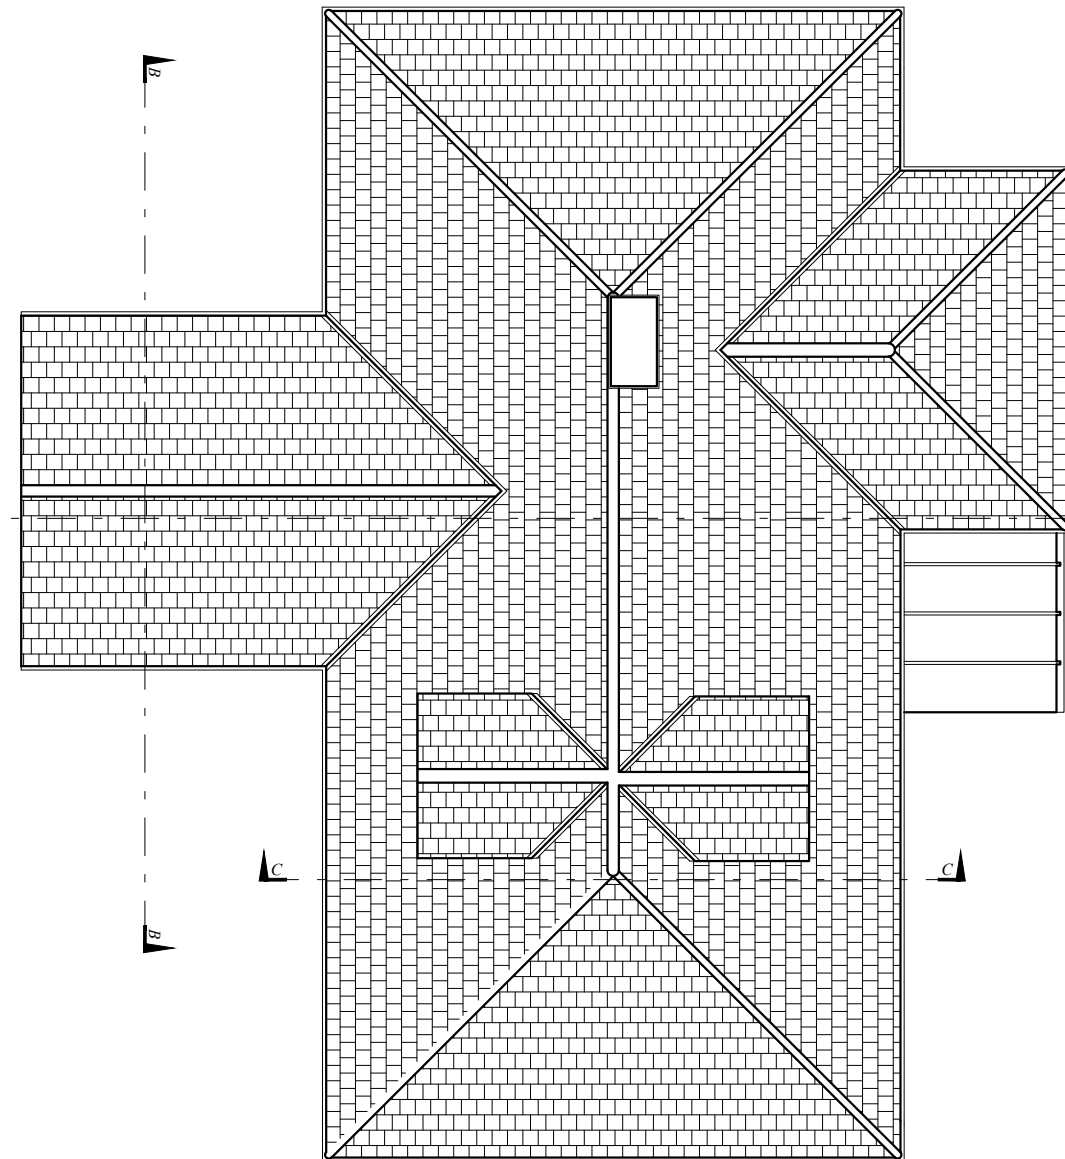

Roof Plan

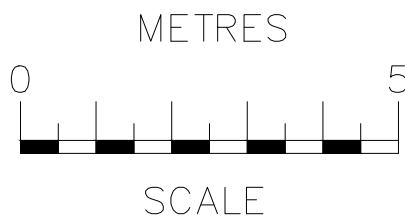

rev	date	description	
RB Design Corner Cottage, The Limes, Felbridge, East Grinstead, RH19 2QY Tel: 01342 523 766 Mob 07988 998 928 e-mail: info@rosshowditchdesign.co.uk			
project Meadway, Dunning Road, EG, RH19 4AB	drawing WORKS	date 24.04.25 scale @ 1:100	job no draw no PLN 01
client Mr and Mrs Doswell	PLANS EXISTING		