
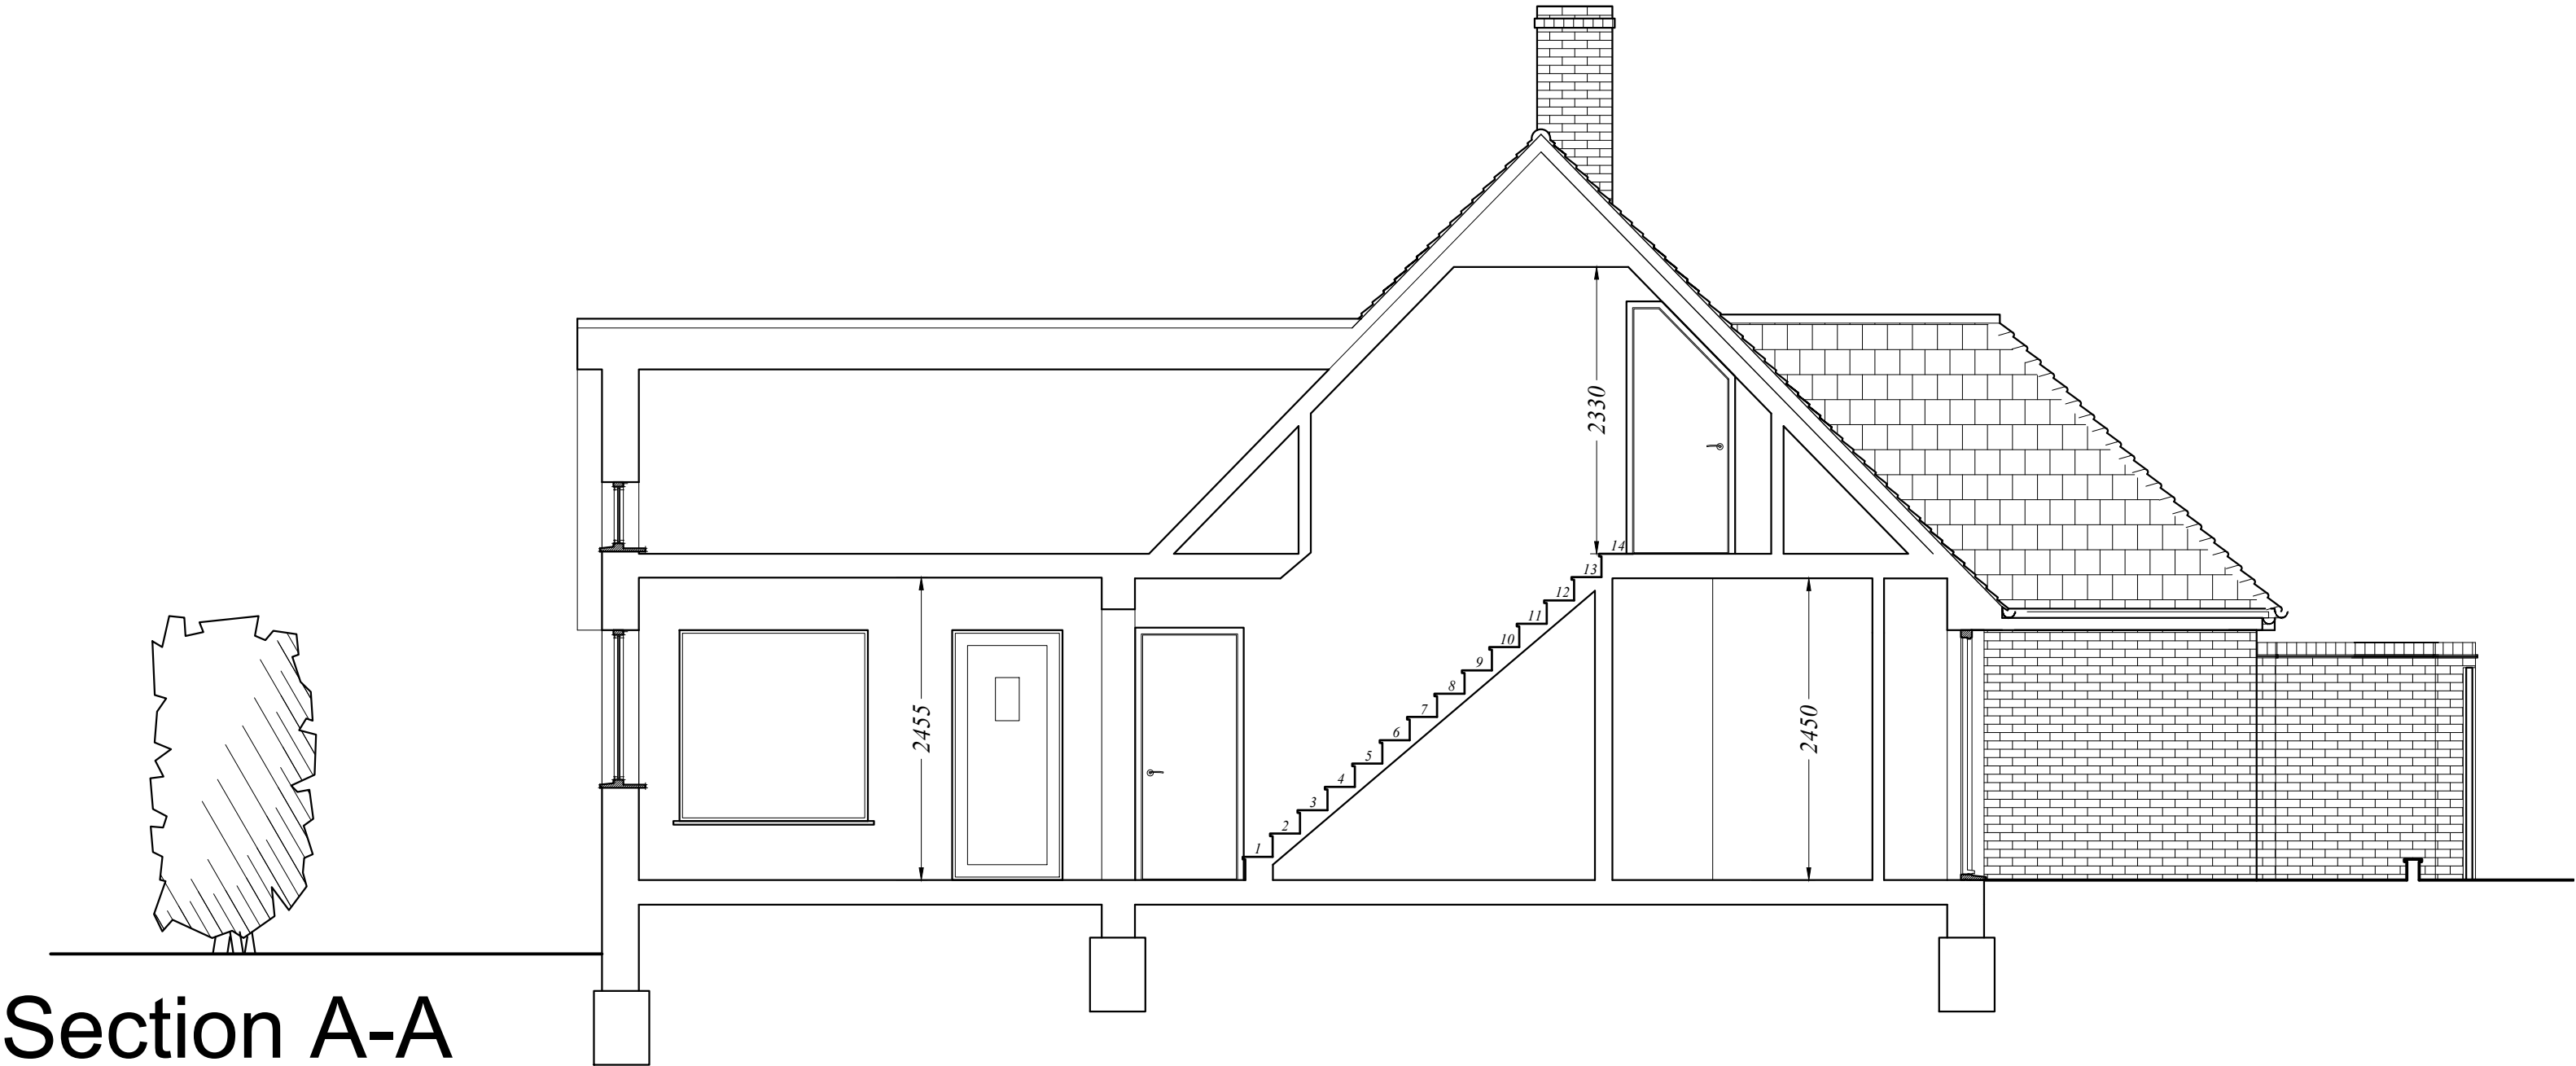


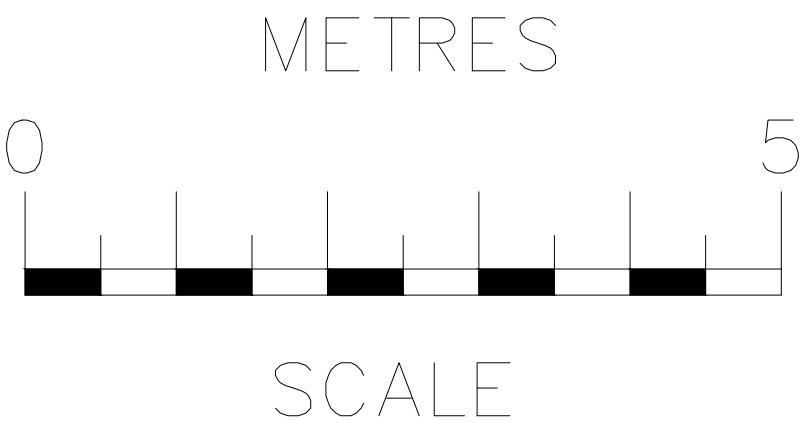

| rev   | date     | description          |          |        |
|---|----------|----------------------|----------|--------|
| RB Design<br>Corner Cottage, The Limes, Felbridge, East Grinstead, RH19 2QY<br>Tel: 01342 523 766 Mob 07988 998 928 e-mail: info@routsbonditchdesign.co.uk |          |                      |          |        |
| project   | date     | drawing              | date     | job no |
| Meadway, Dunning Road, EG,<br>RH19 4AB   | 24.04.25 | WORKS                | 24.04.25 |        |
| client   | scale    |                      | drawn by | job no |
| Mr and Mrs Doswell   | 1:50     | SECTION A-A EXISTING | PLN 03   |        |