
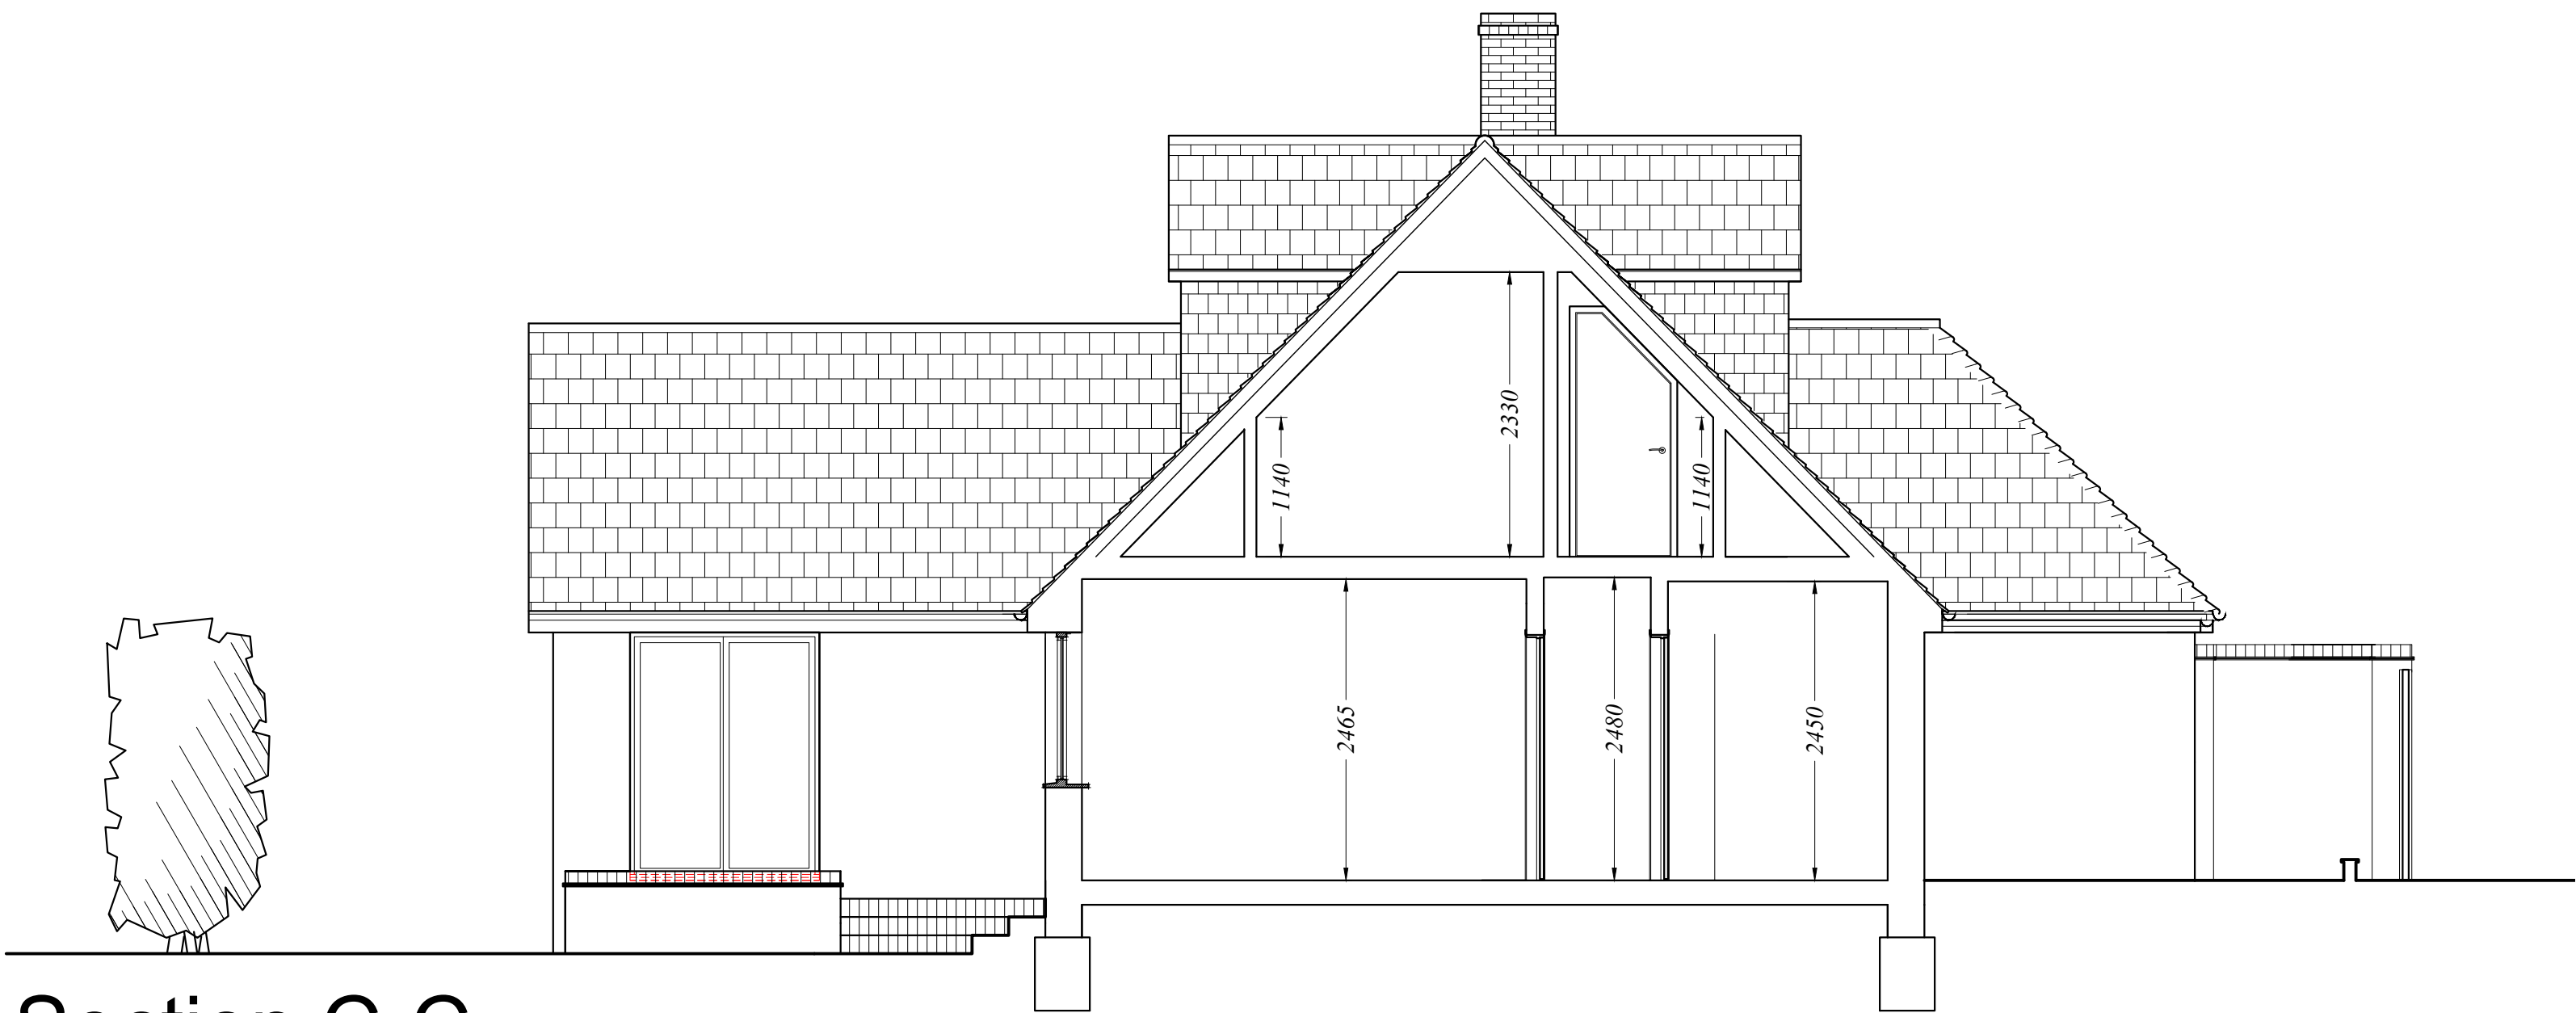


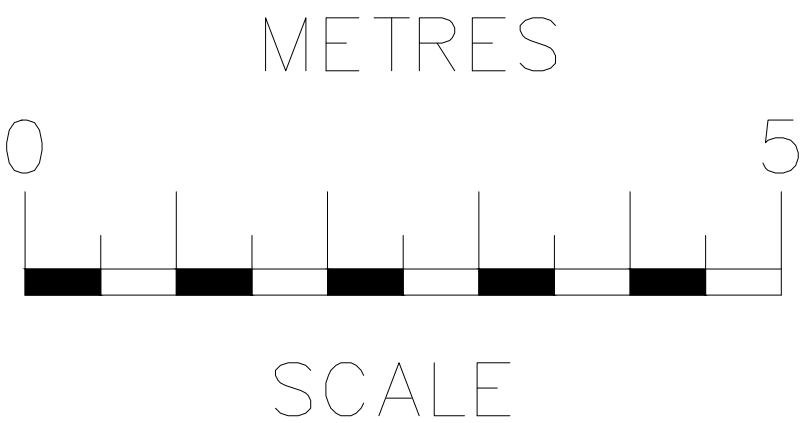

Section C-C

rev	date	description	
RB Design Corner Cottage, The Limes, Felbridge, East Grinstead, RH19 2QY Tel: 01342 523 766 Mob 07988 998 928 e-mail: info@routbouditchdesign.co.uk			
project	date	drawing	job no
Meadway, Dunnings Road, EG, RH19 4AB	24.04.25	WORKS	
client	scale of	drawing no	
Mr and Mrs Doswell	1:50	SECTION C-C EXISTING	PLN 05 02