


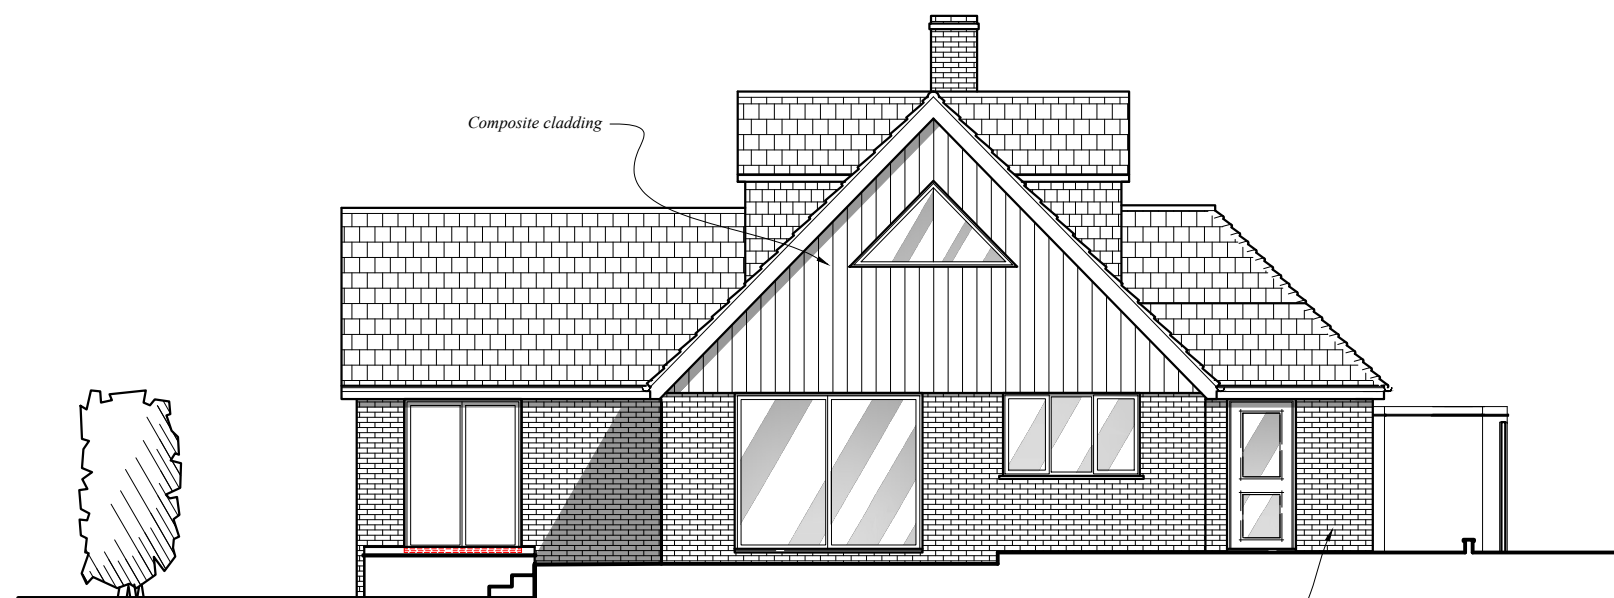


Rear Elevation




Side Elevation



Front Elevation

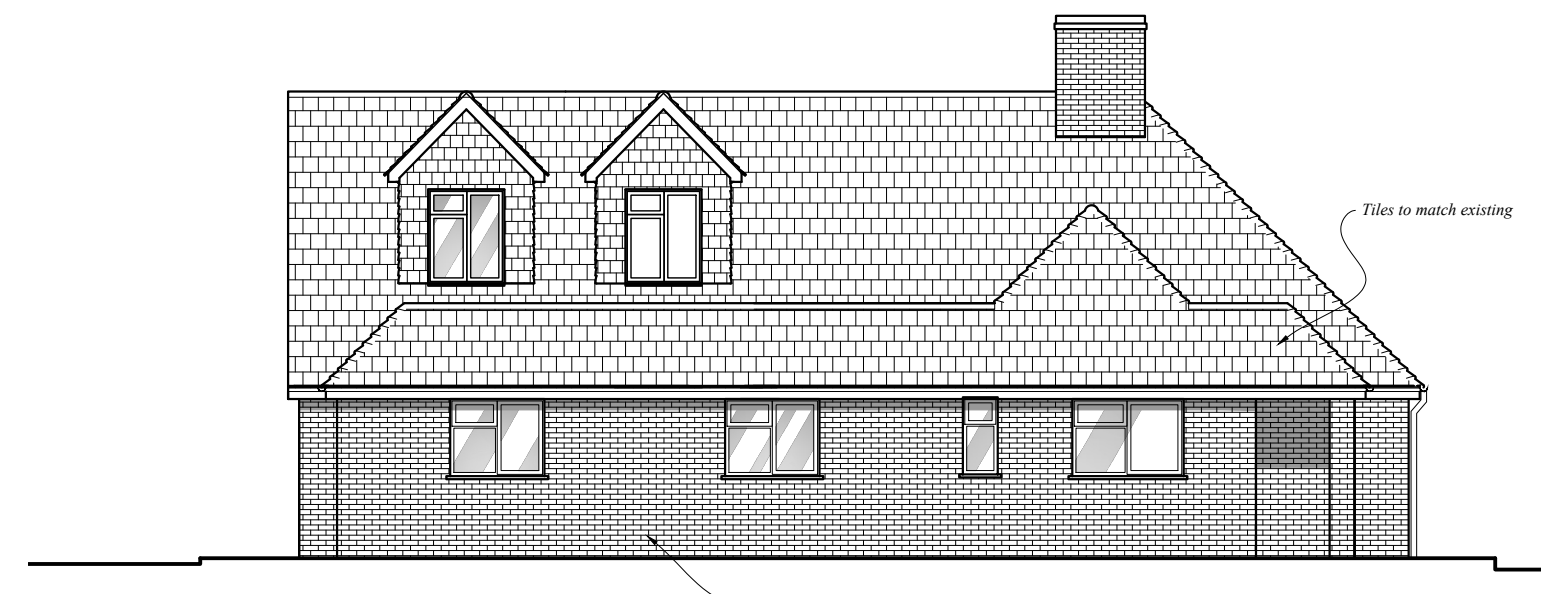

Side Elevation

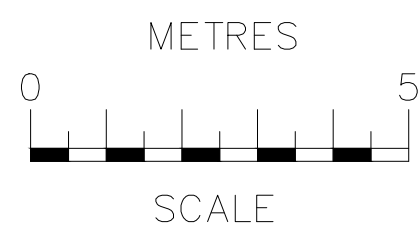

rev	date	description
RB Design Corner Cottage, The Limes, Felbridge, East Grinstead, RH19 2QY Tel: 01342 523 766 Mob: 07988 998 928 e-mail: info@rossbendichdesign.co.uk		
project Meadway, Dunning Road, EG, RH19 4AB	drawing WORKS	date 24.04.25
client Mr and Mrs Doswell	ELEVATIONS PROPOSED	scale @ 1:100
		job no PLN 09