
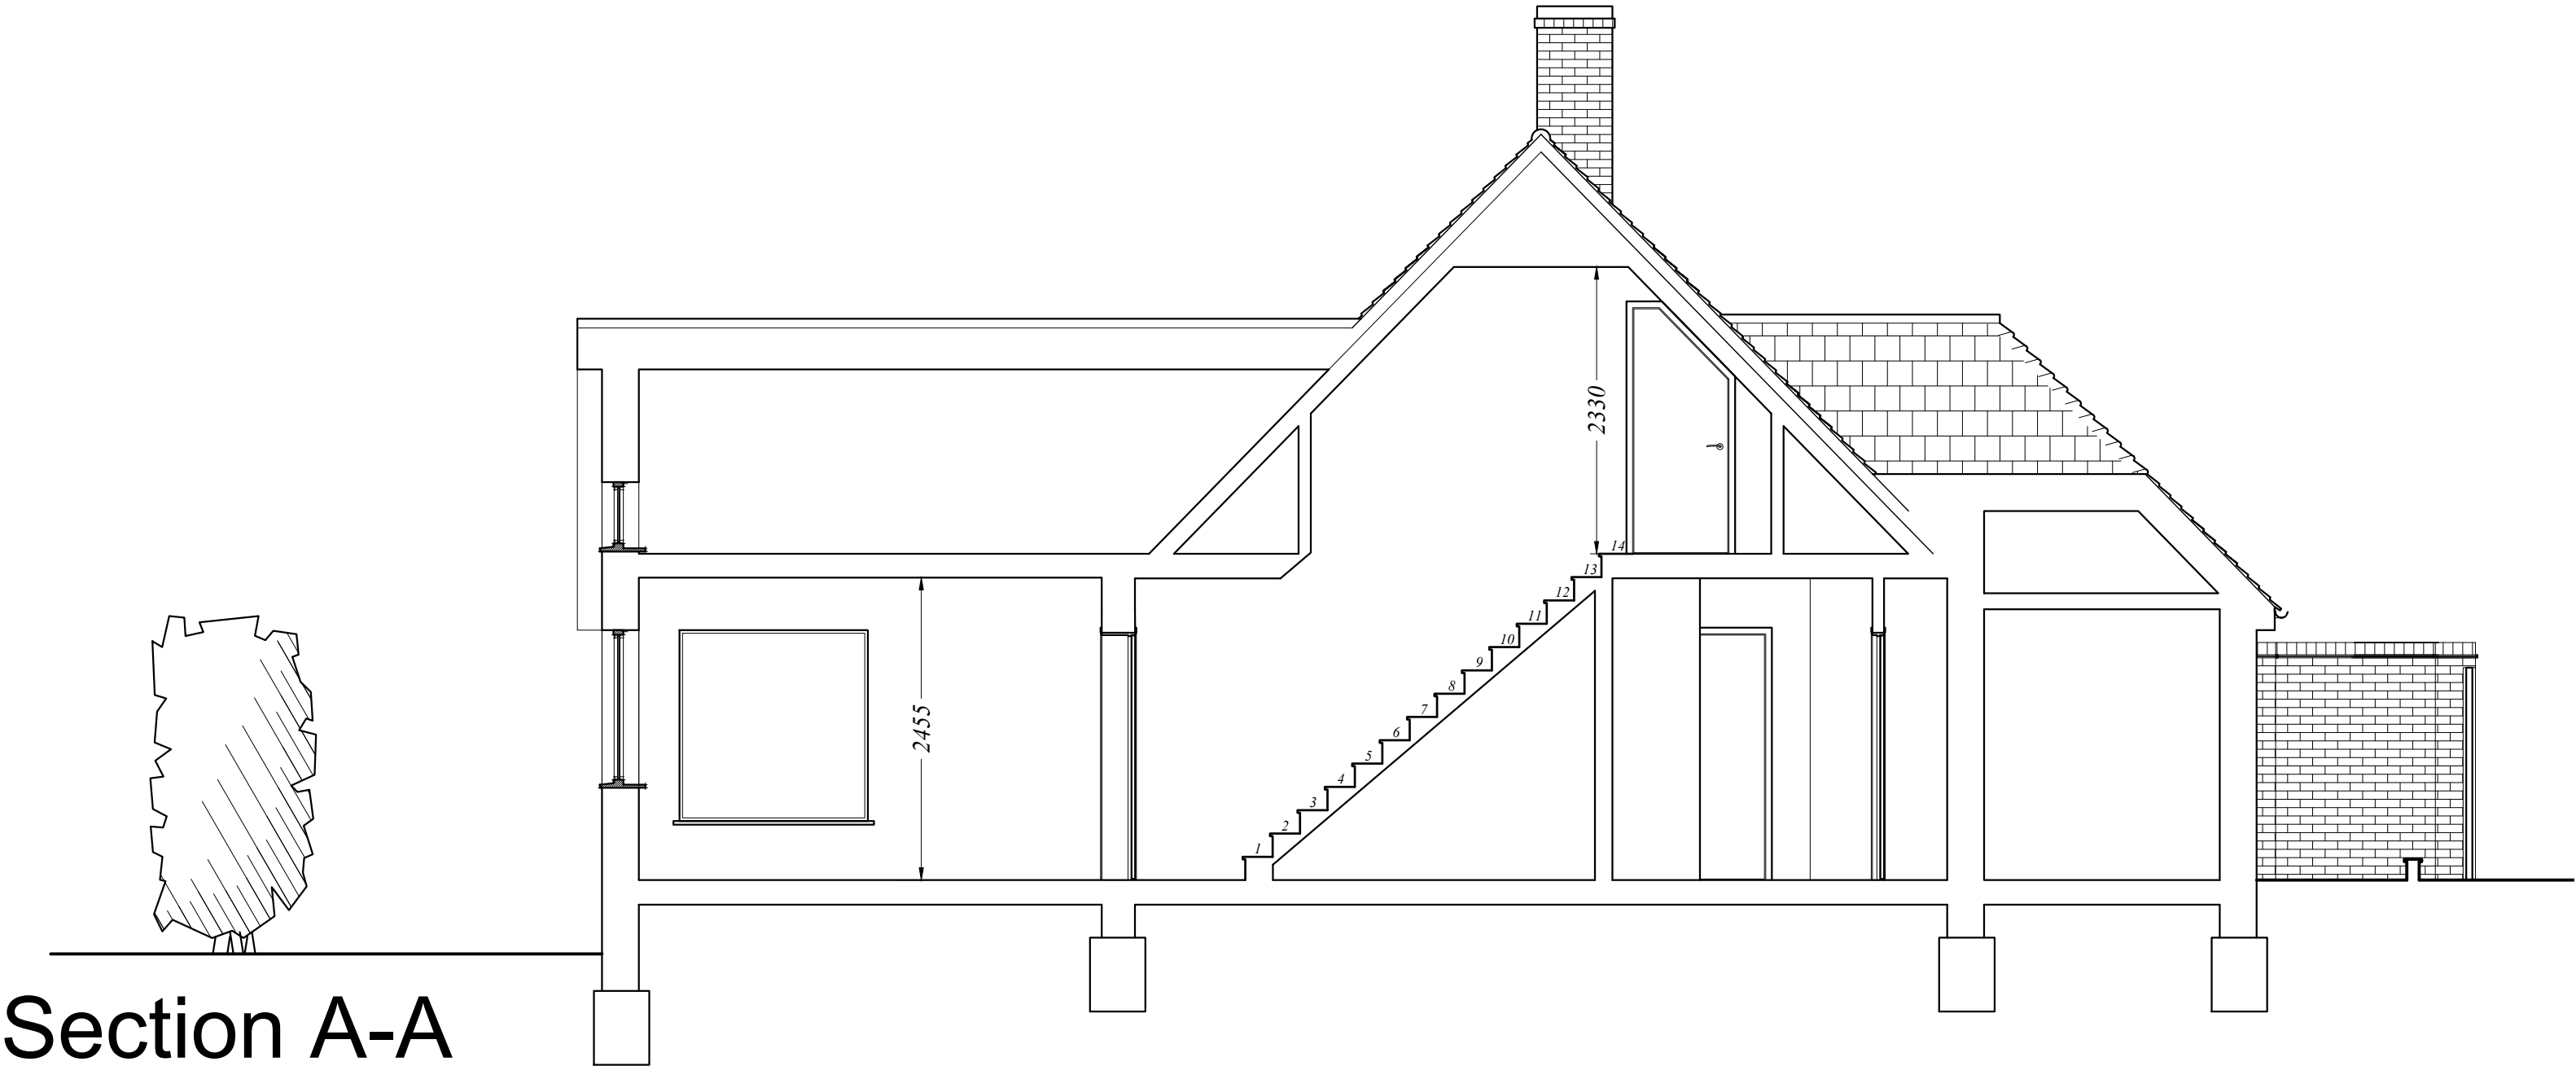


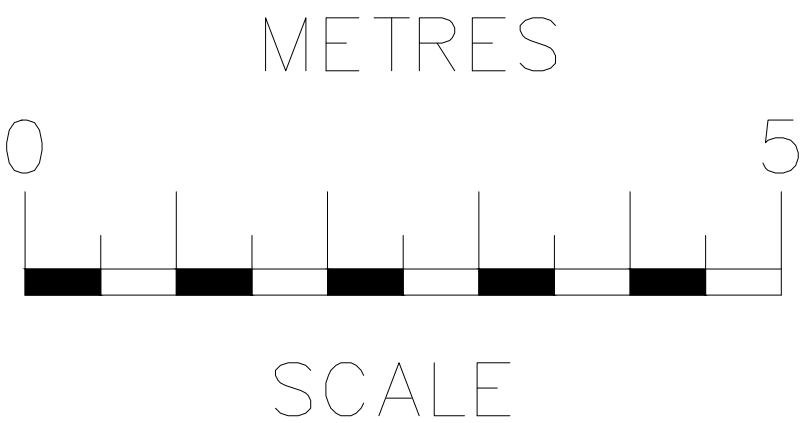

rev	date	description		
RB Design Corner Cottage, The Limes, Felbridge, East Grinstead, RH19 2QY Tel: 01342 523 766 Mob 07988 998 928 e-mail: info@routbonditchdesign.co.uk				
project	date	drawing	date	job no
Meadway, Dunnings Road, EG, RH19 4AB	24.04.25	WORKS	24.04.25	
client	scale	drawing no	scale	drawing no
Mr and Mrs Doswell	1:50	SECTION A-A PROPOSED	1:50	PLN 10