
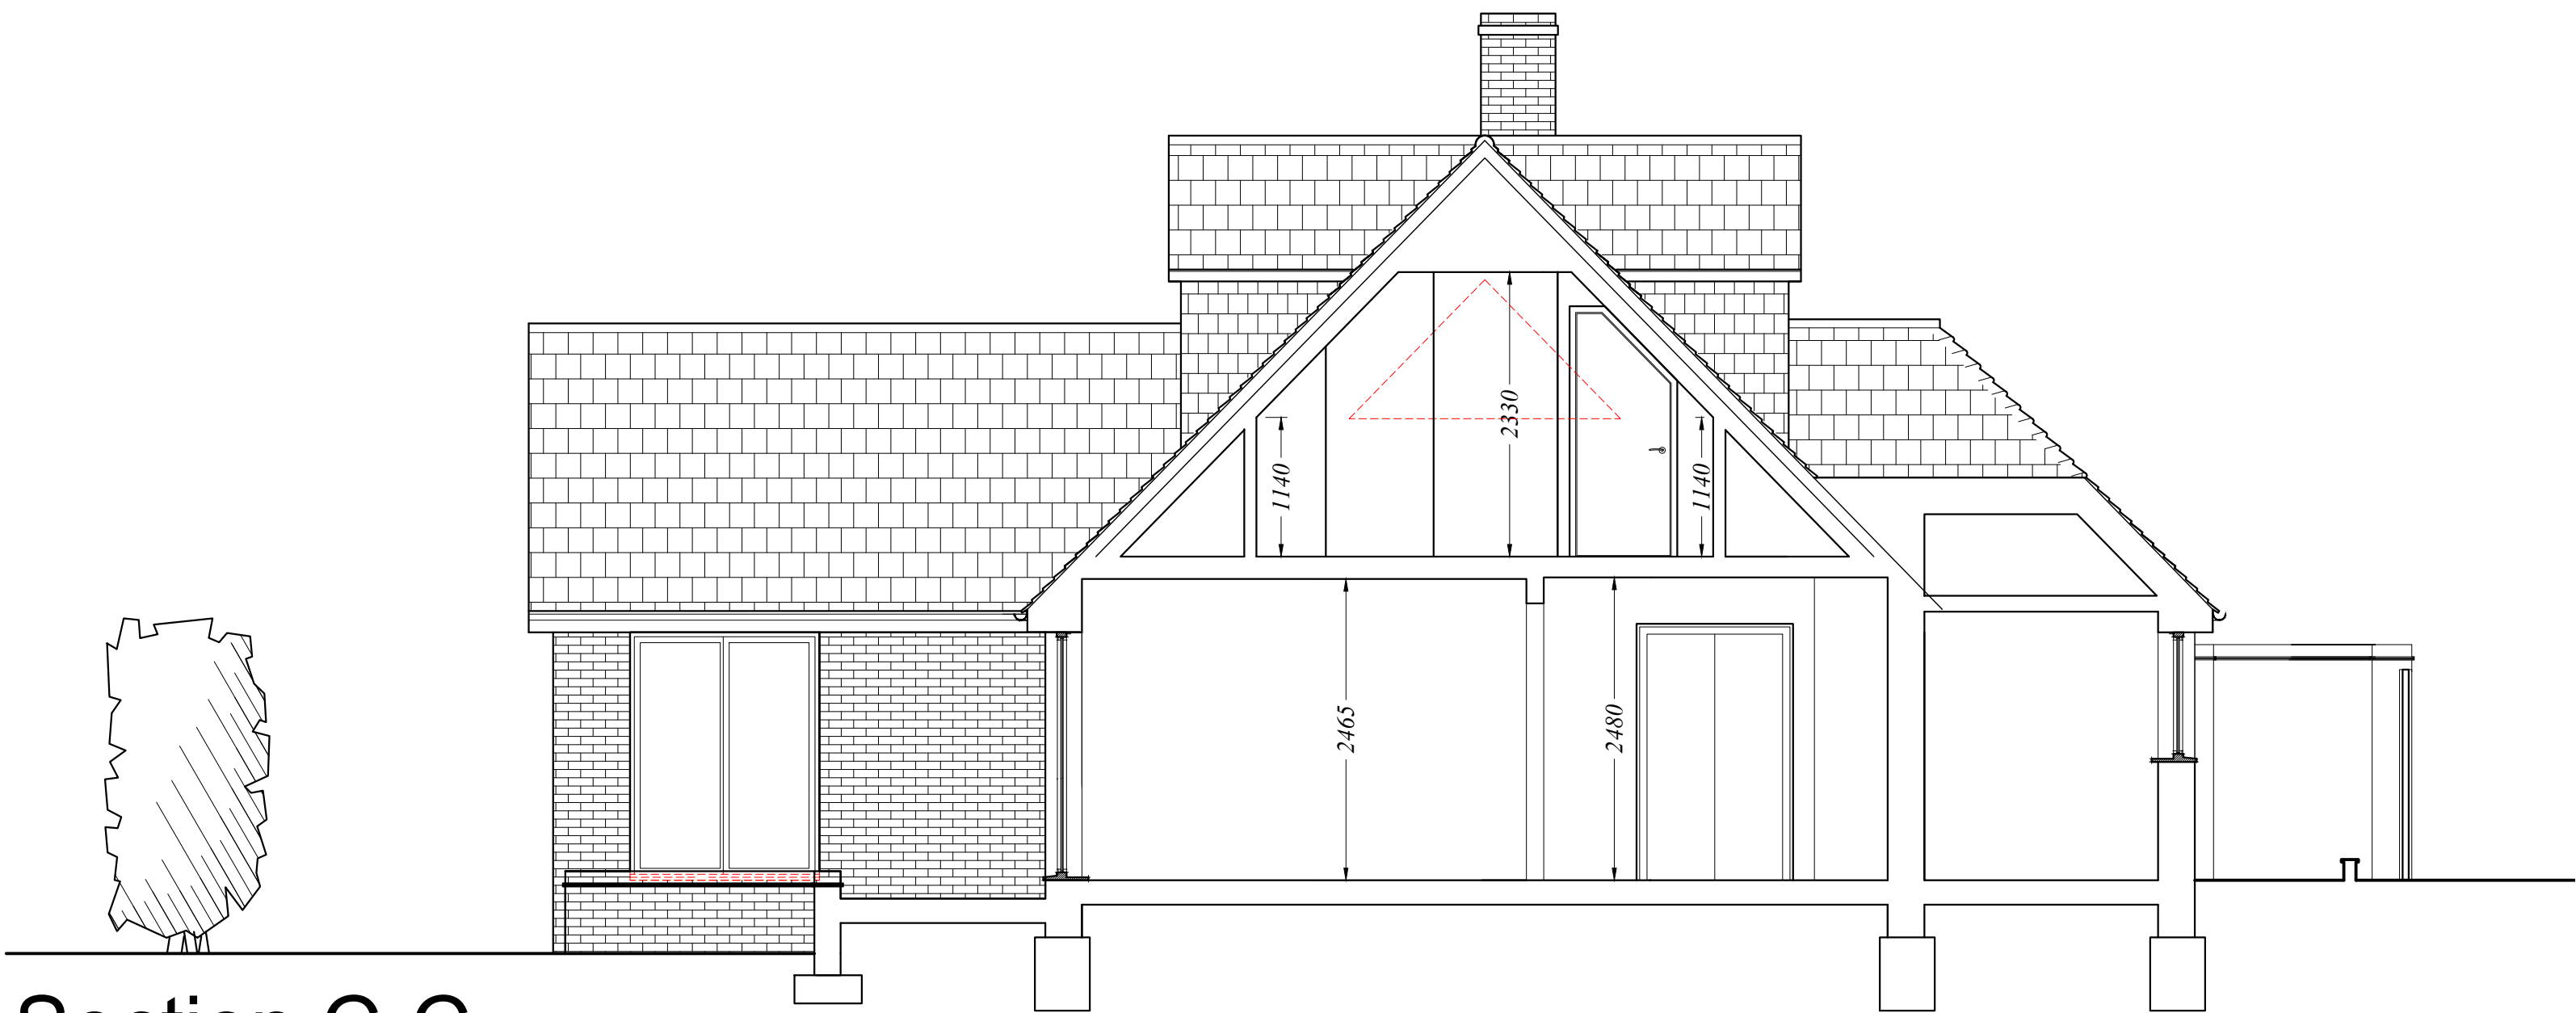


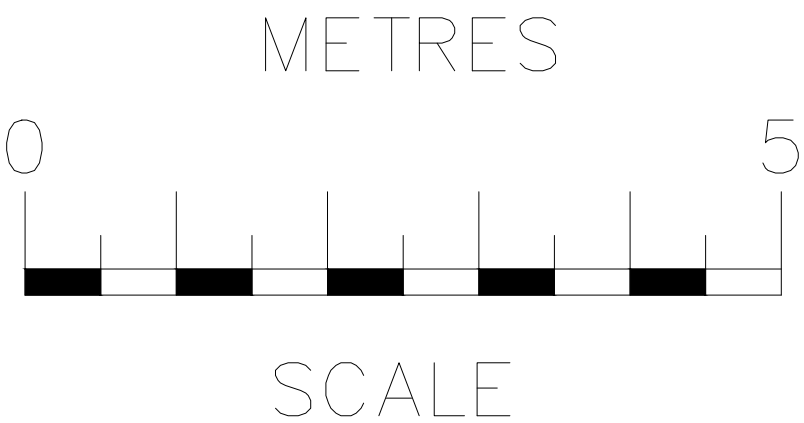

Section C-C

rev	date	description	
RB Design Corner Cottage, The Limes, Felbridge, East Grinstead, RH19 2QY Tel: 01342 523 766 Mob 07988 998 928 e-mail: info@routbouditchdesign.co.uk			
project Meadway, Dunnings Road, EG, RH19 4AB	date 24.04.25	drawing WORKS	job no
client Mr and Mrs Doswell	scale 1:50	SECTION C-C PROPOSED	drawing no PLN 12