
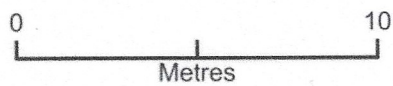


Warrens Croft

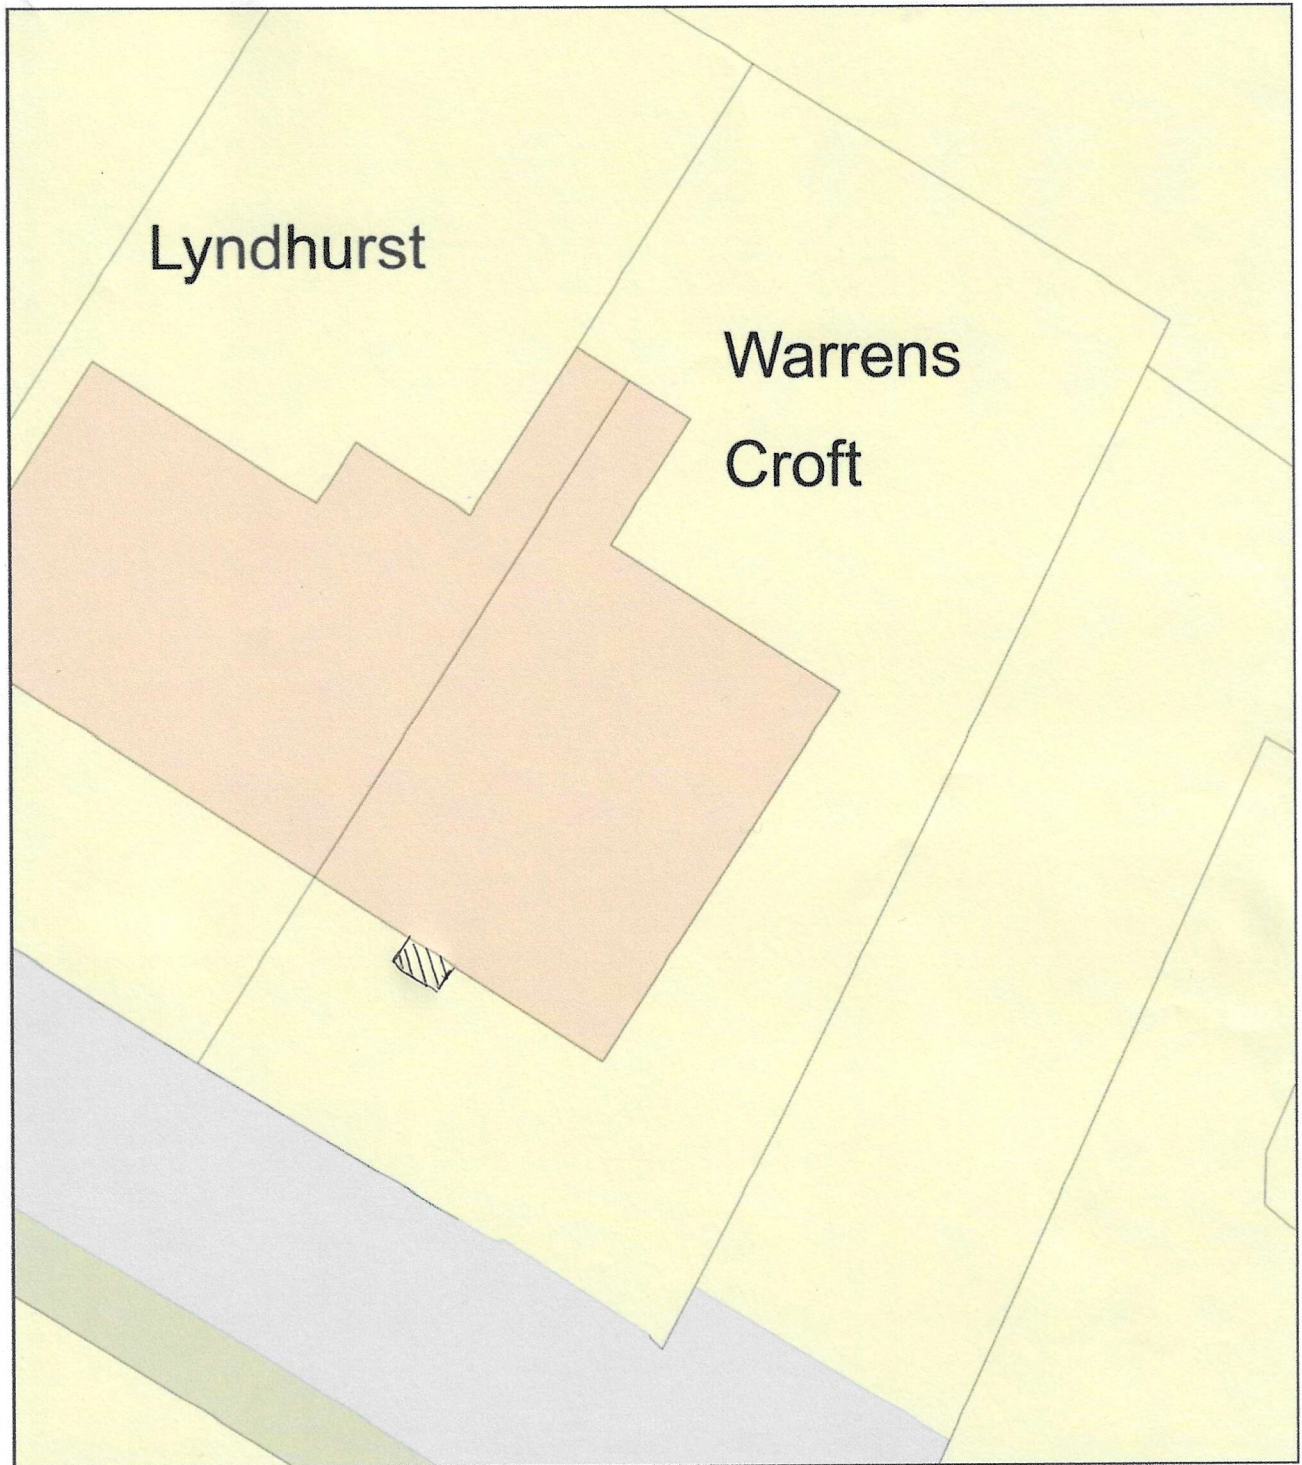

Plan Produced for: Sophie Grimaldi

Date Produced: 08 Mar 2025

Plan Reference Number: TQRQM25067173557944

Scale: 1:200 @ A4