


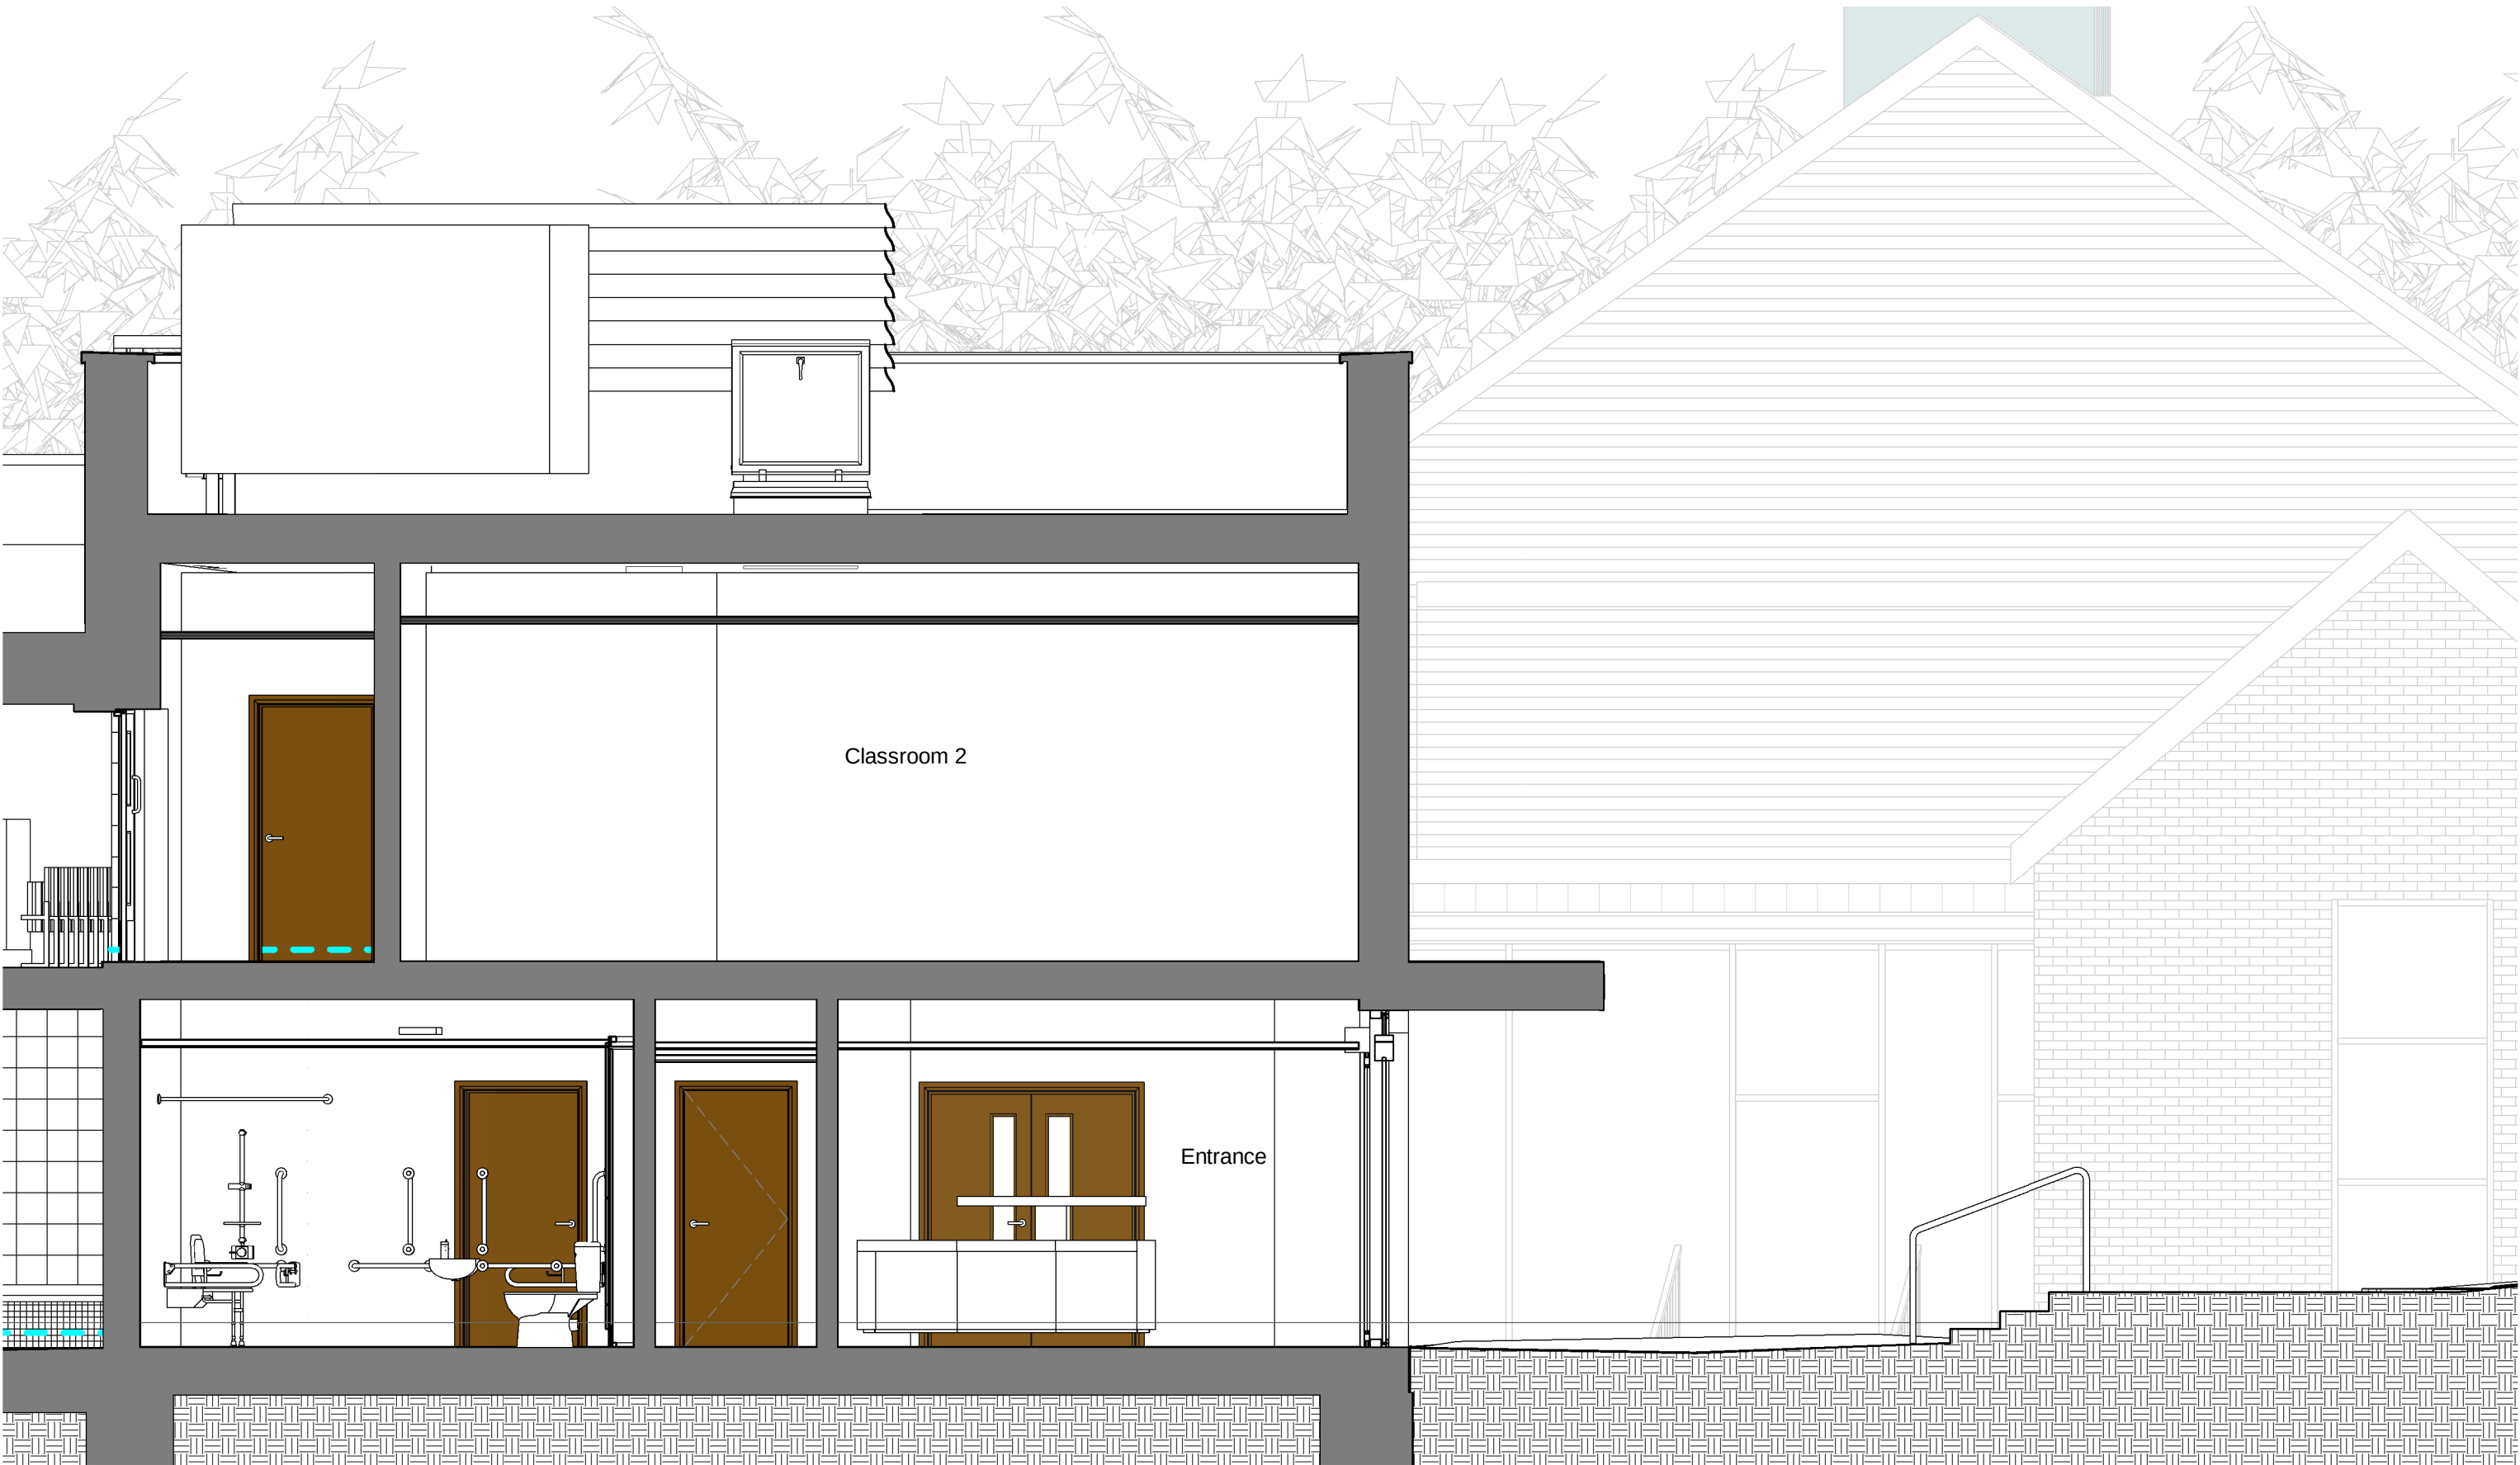

GA Section - looking West

1 : 50

Note:
Do not scale this drawing.
All levels and dimensions are to be checked on site.
This drawing is to be read in conjunction with all relevant consultants' requirements, drawings and specifications.
Any discrepancies between consultants' drawings to be reported to the Contract Administrator before any relevant work commences.

Copyright: 2013 Miller Bourne

Notes

012345

Scale 1:50

Rev	Date	Description	Drawn	Checked
A	26.02.25	First Issue	AGO	RM

Hurstpierpoint College
New Swimming Pool

Entrance & Classroom Section

Scale
1 : 50 @ A3

Drawing Ref
4587-MBA-01-00-DR-A-1038-D3-A

MILLERBOURNE
ARCHITECTS
332 Kingway
Hove, East Sussex
BN3 4QW
T: 01273 411399
design@miller-bourne.co.uk