


Gravelye House, Hanlye Lane, RH17 5HR

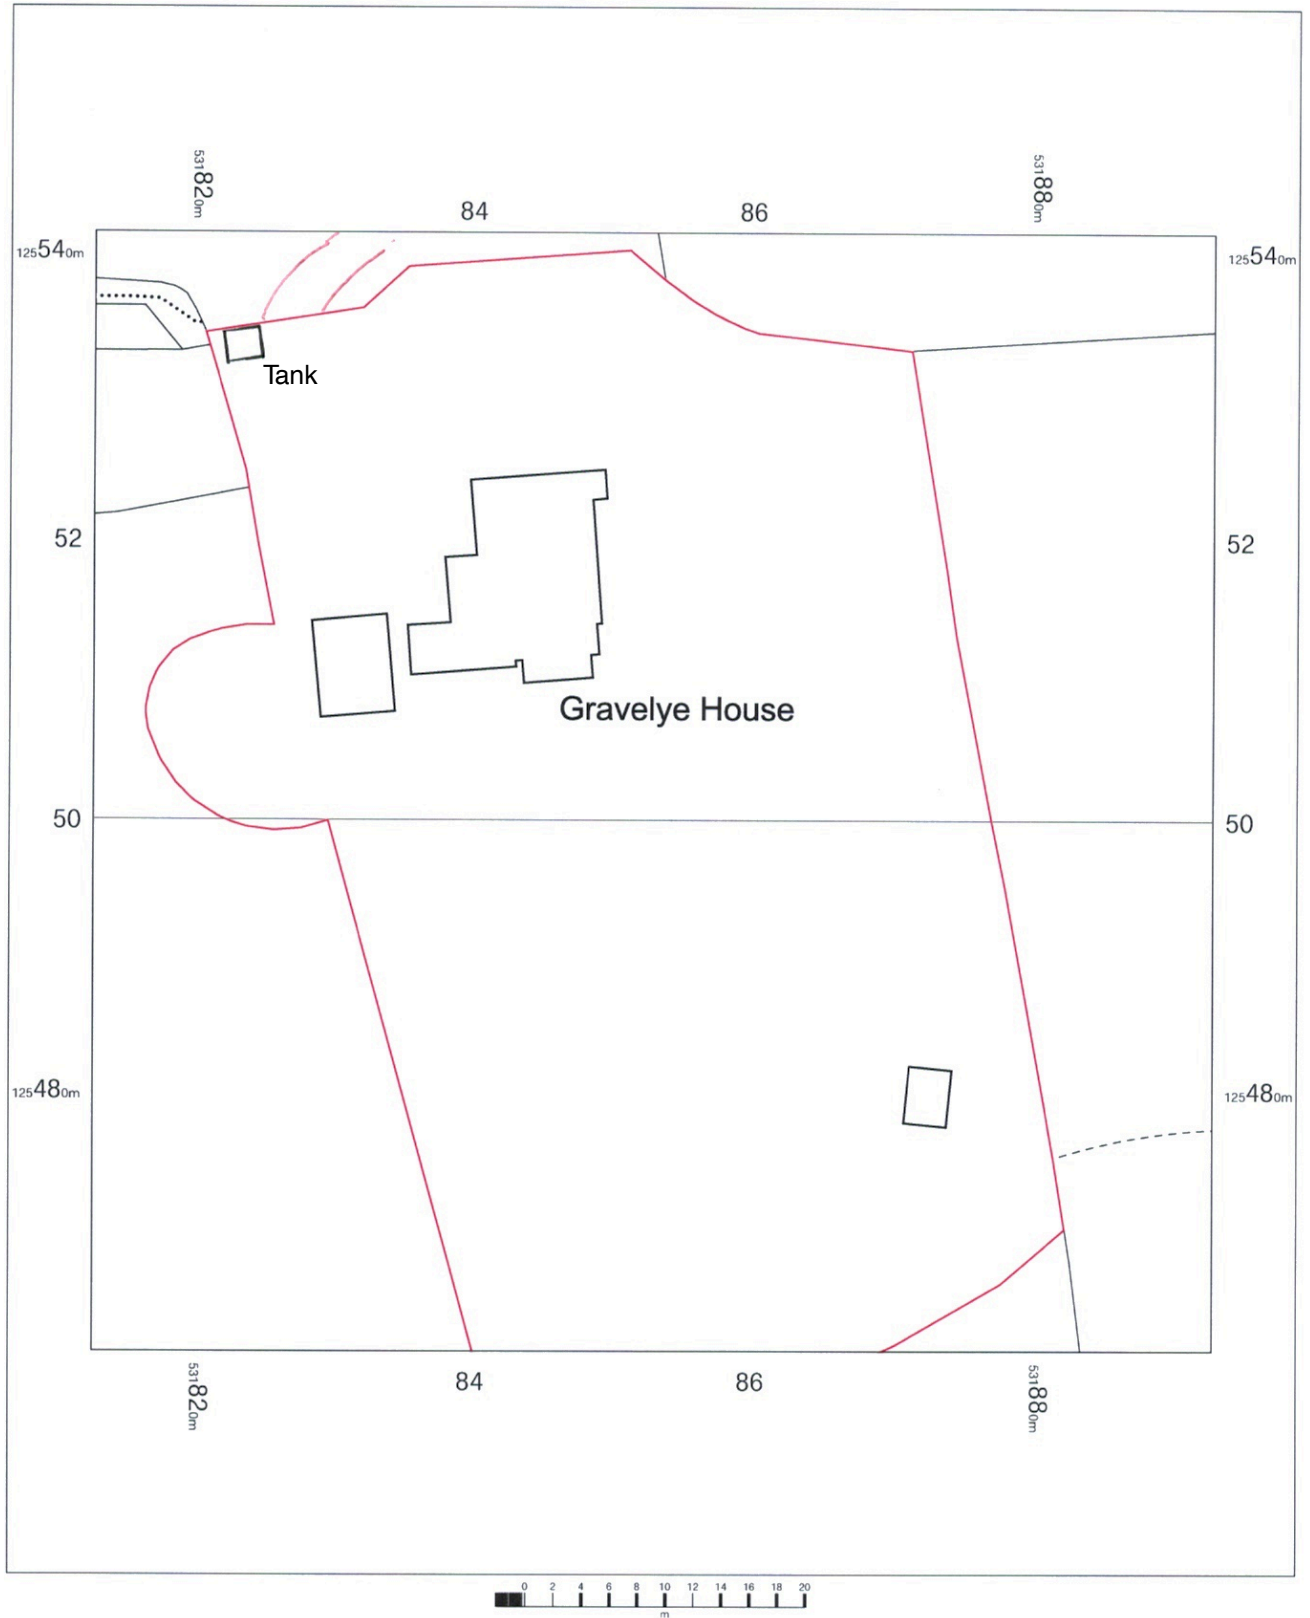

Gravelye House
Hanlye Lane,
Haywards Heath,
Cuckfield,
West Sussex
RH17 5HR

OS MasterMap 1250/2500/10000 scale
Monday, March 30, 2026, ID: CMMPM-01270737
www.myplanningmap.co.uk

1:500 scale print at A4, Centre: 531853 E, 125502 N

© Crown Copyright Ordnance Survey. Licence no.
AC0000849896

