


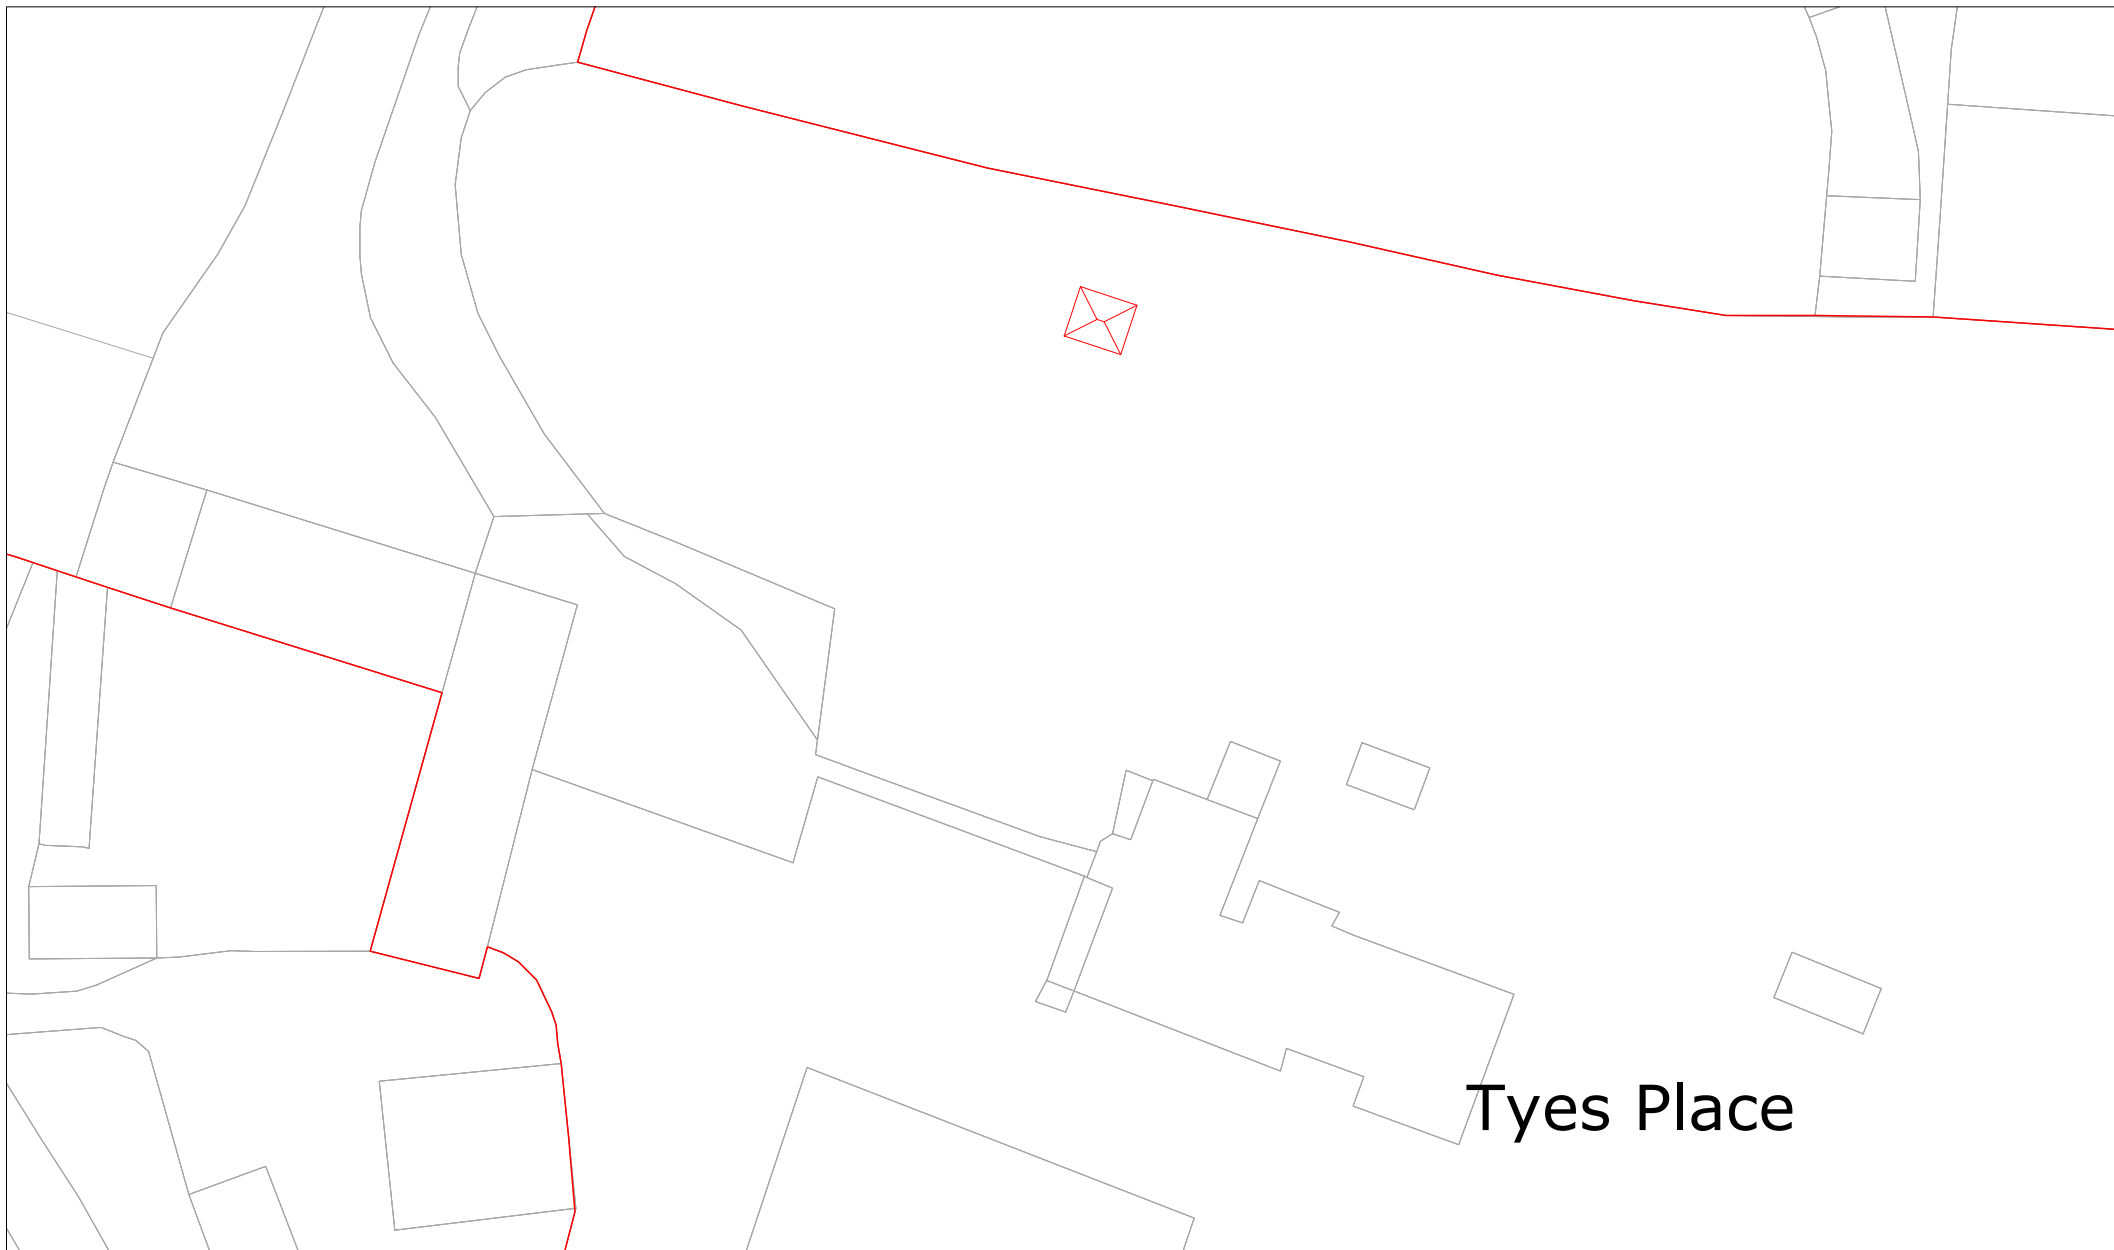

Summerhouse at Tyes Place, Brantridge Lane, Staplefield, RH17 6EW

| Site Block Plan

| Scale: 1:500 | 24/03/2026

0 2.5 5 10 15m