



NOTES

- DO NOT SCALE THIS DRAWING. WORK TO FIGURED DIMENSIONS ONLY. ALL DIMENSIONS ARE IN METRES (m) UNLESS NOTED OTHERWISE.
- This drawing is to be read in conjunction with all relevant Architect's, Engineer's and Specialist's drawings and their respective Specifications.
- All work to comply with the relevant British Standards, Codes of Practice and the Building Regulations.
- Any discrepancies between all working drawings, specifications and schedules of all disciplines to be immediately notified to CTP for clarification/correction prior to construction of relevant structure.
- It is assumed that all rear accesses are flush and the building boundary where indicated as such will be provided with a double damp proof course.

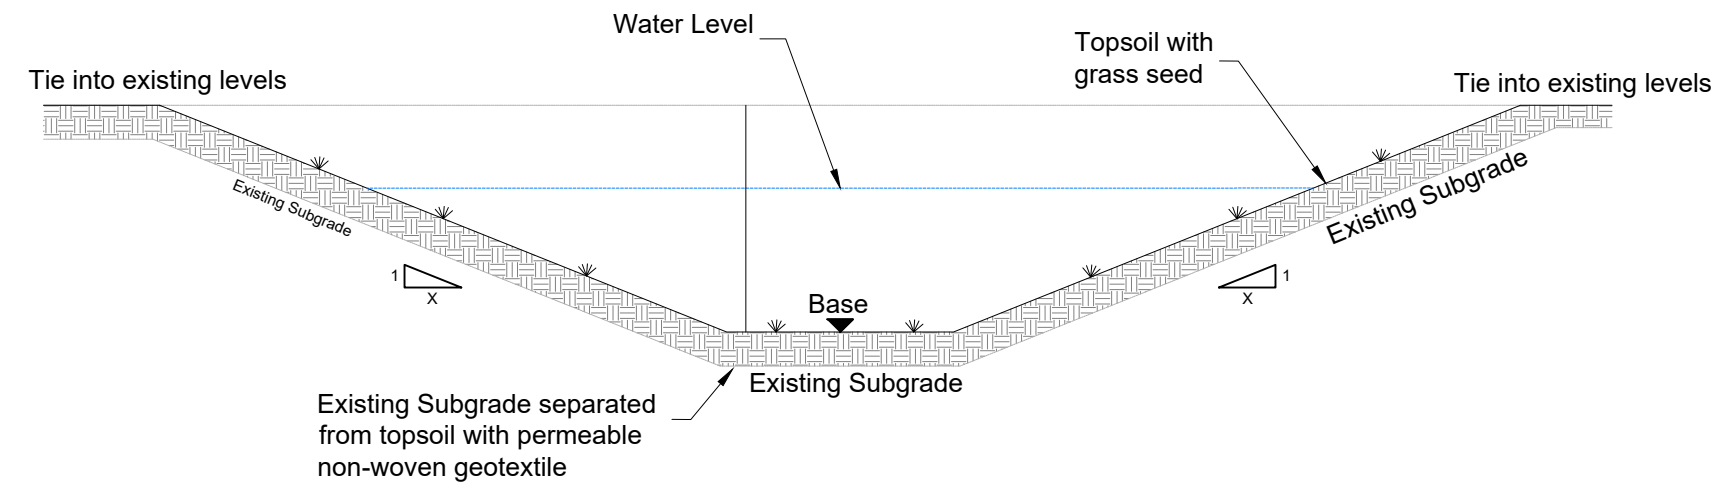


Swale Typical Detail
(Infiltrating Sides and Base)

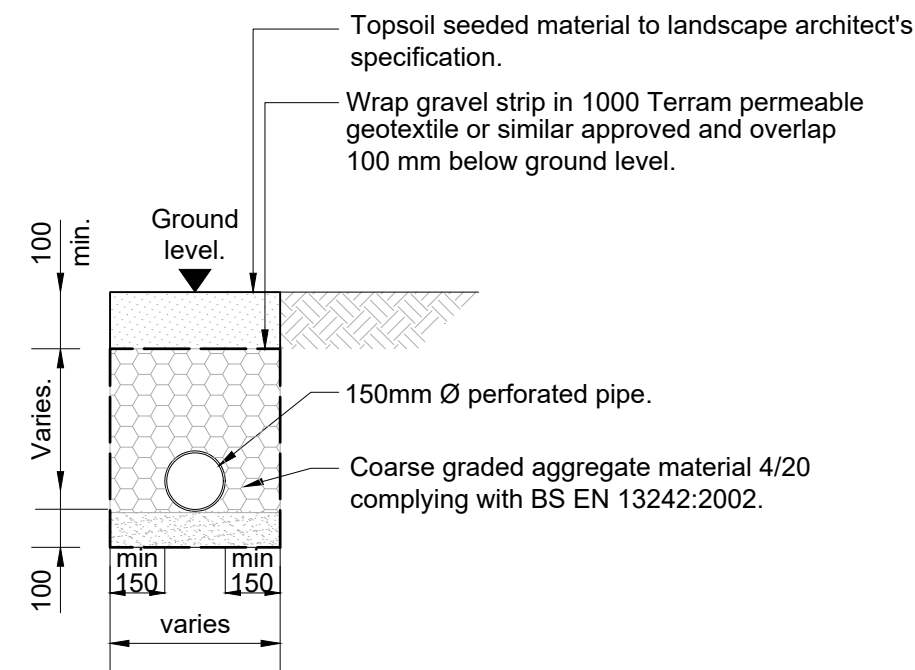


Typical Filter Drain Detail

Scale: 1:10

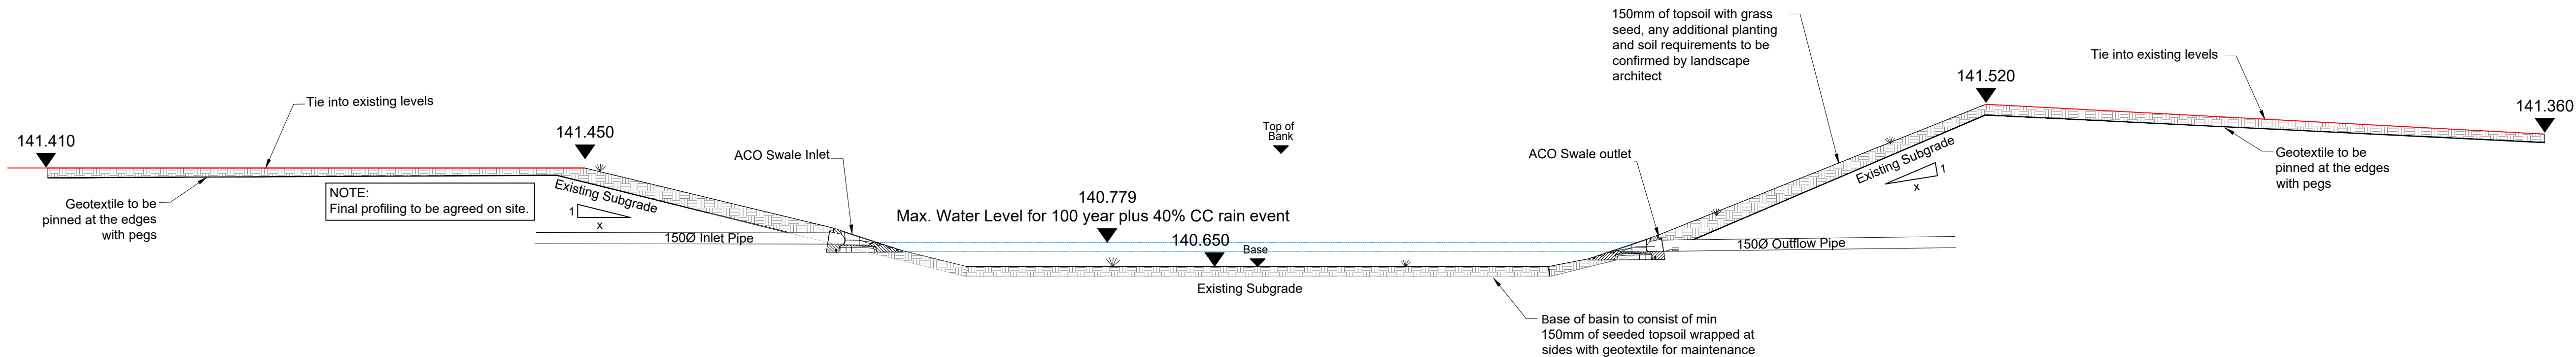

Infiltration Basin 2 Section B-B

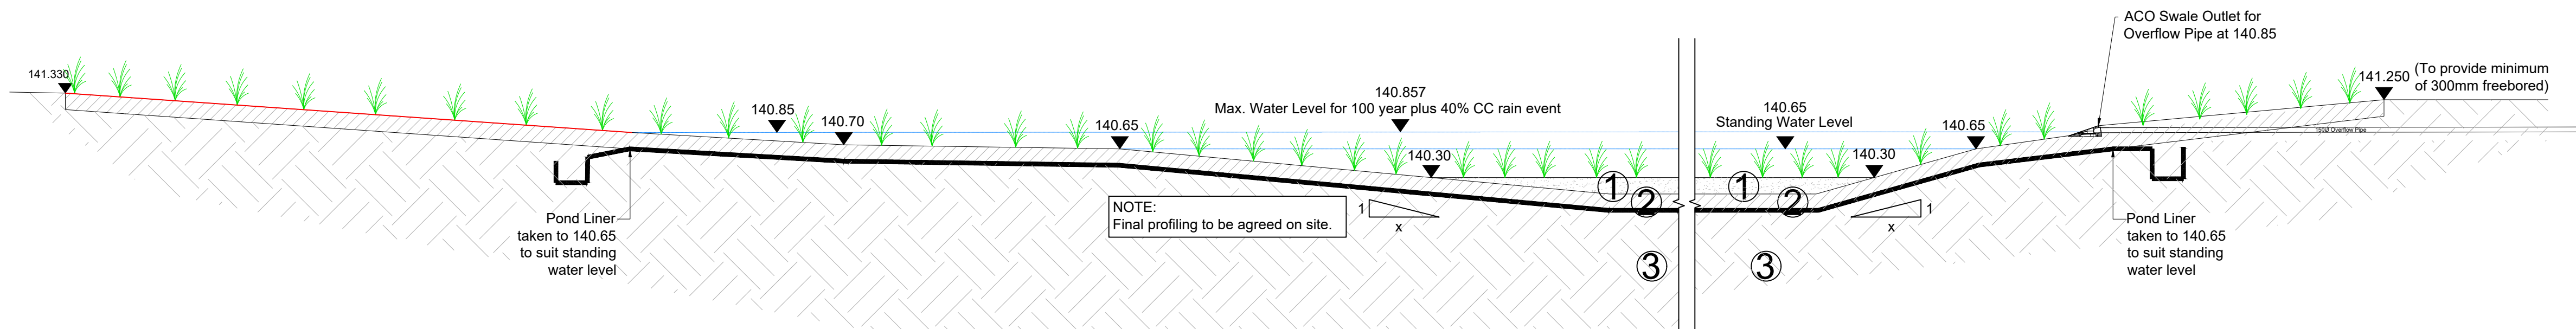

Basin 1 - Section A-A

Scale 1:50

KEY:

- ① Topsoil and planting as per Architect's specification
- ② 200mm site won topsoil.
- ③ Undisturbed soil
- LDPE Liner with geotextile protection membrane above and below
- Planting as per Architect's specification.



SCALE 1:50

PRELIMINARY

P6	Levels amended to match layout	06.06.25	SV	SM
P5	Amended as per comments	24.05.24	SV	AK
P4	Section Basin 1 added and infiltration basin base changed	08.05.24	SV	AK
P3	Title revised	05.01.24	NSV	SM
P2	Preliminary Issue	13.11.23	AR	SM
P1	Preliminary Issue	13.11.23	AR	SM
Revision	Amendments	Date	Rev'd	Ch'd
AR		OCT 2023		CIVIL



Suffolk House 154 High Street
Sevenoaks Kent TN13 1XE UK
UK: +44 (0)1732 740195
www.ctp-llp.com

Project Title:

HEMSLEYS MEADOWS
AND FINCHES FIELD

Drawing Title:

Drainage Typical Details

Drawing Number:

A9307-1503

Scale
1:20 @A1
Unless Noted Otherwise

- P6