



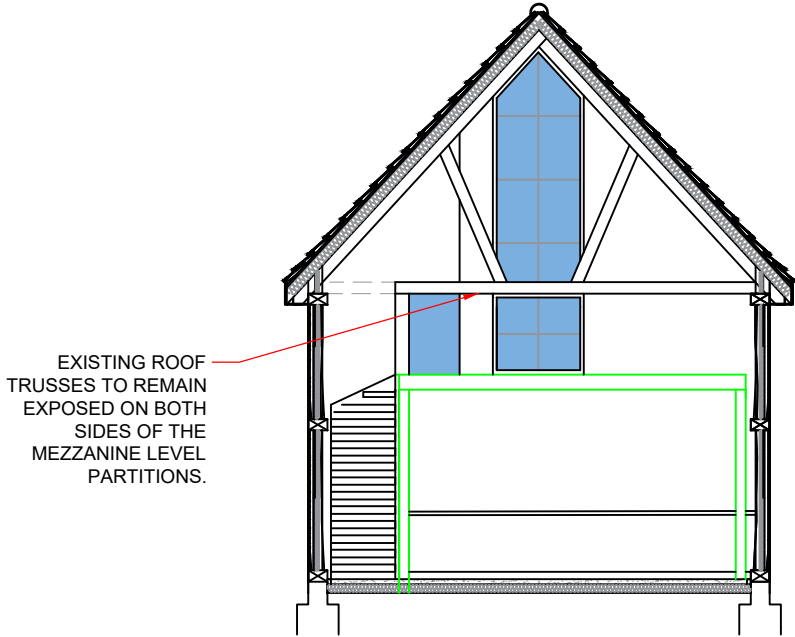


Scale Bar 1:50

PROPOSED SECTION

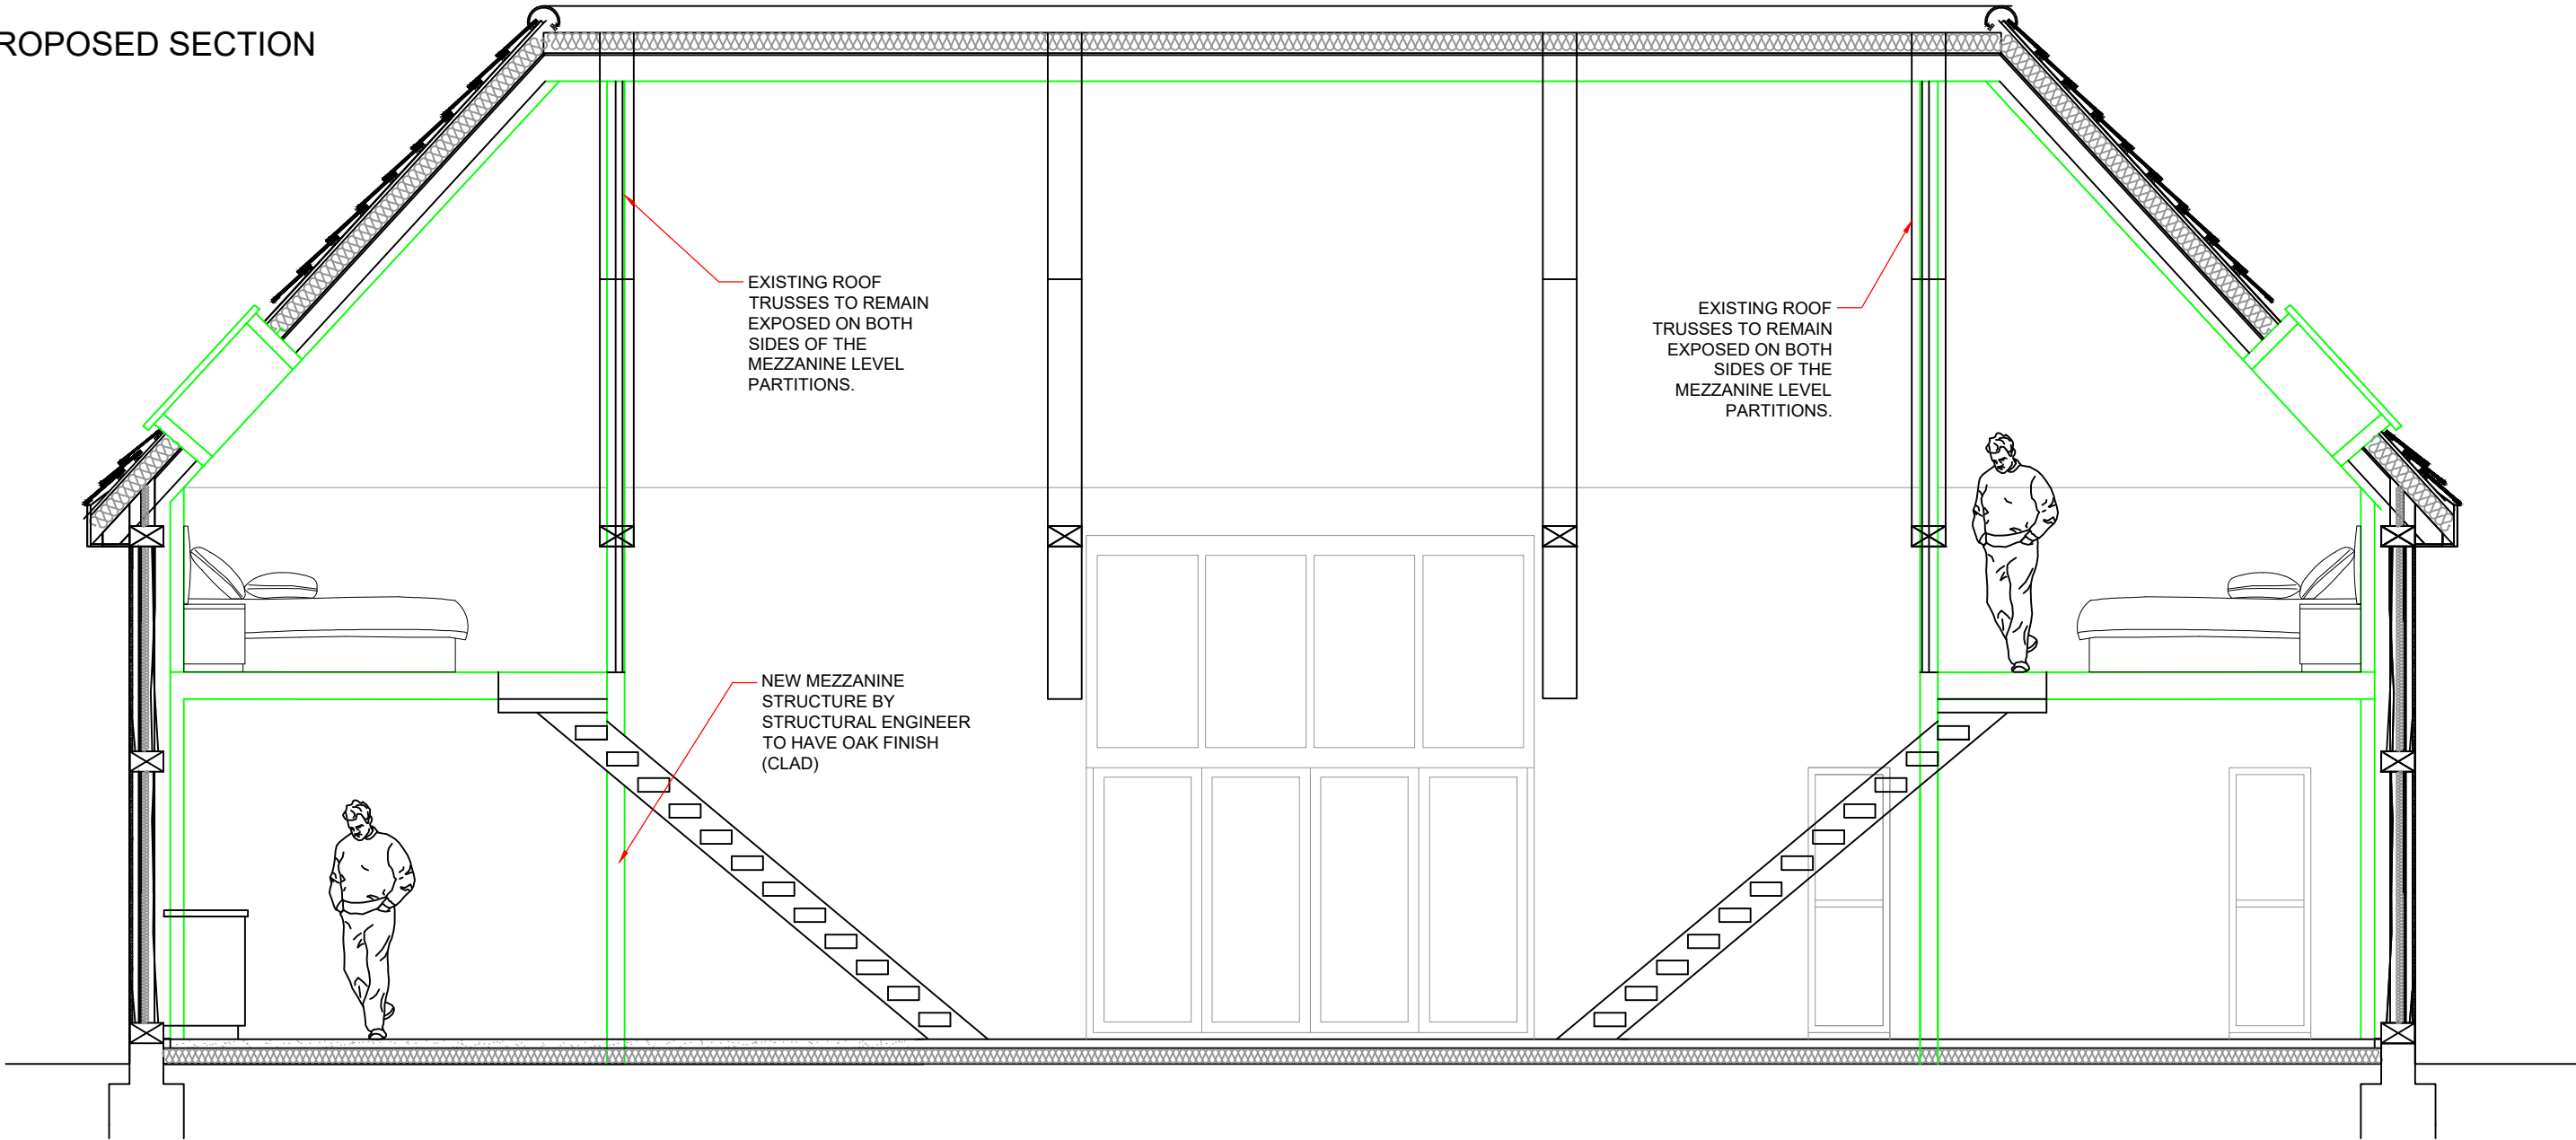

PROPOSED ELEVATION OF MEZZANINE FLOOR WITH FULL HEIGHT GLAZING (BOTH SIDES)

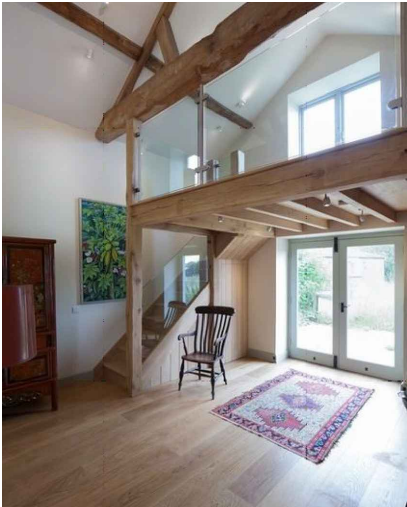

PROPOSED SEPERATE MEZZANINE STRUCTURE (STEEL FRAME CLAD WITH OAK, SUBJECT TO ENGINEERS DESIGN) - NO FIXINGS TO BARN STRUCTURE.



PROPOSED LIGHTWEIGHT OAK STAIRCASE WITH GLASS BALUSTRADE - NO FIXINGS TO BARN STRUCTURE.

Client	Scale	Date
-	1:50 @ A3	Dec 2025
Project title		
Pickhams Cottage, Cuckfield Road Hurstpierpoint BN6 9LL		
		

Drawing description	Drawing no.	Revision
Section showing mezzanine floor and staircases	CDMS-21009.18	D