




Scale Bar 1:50

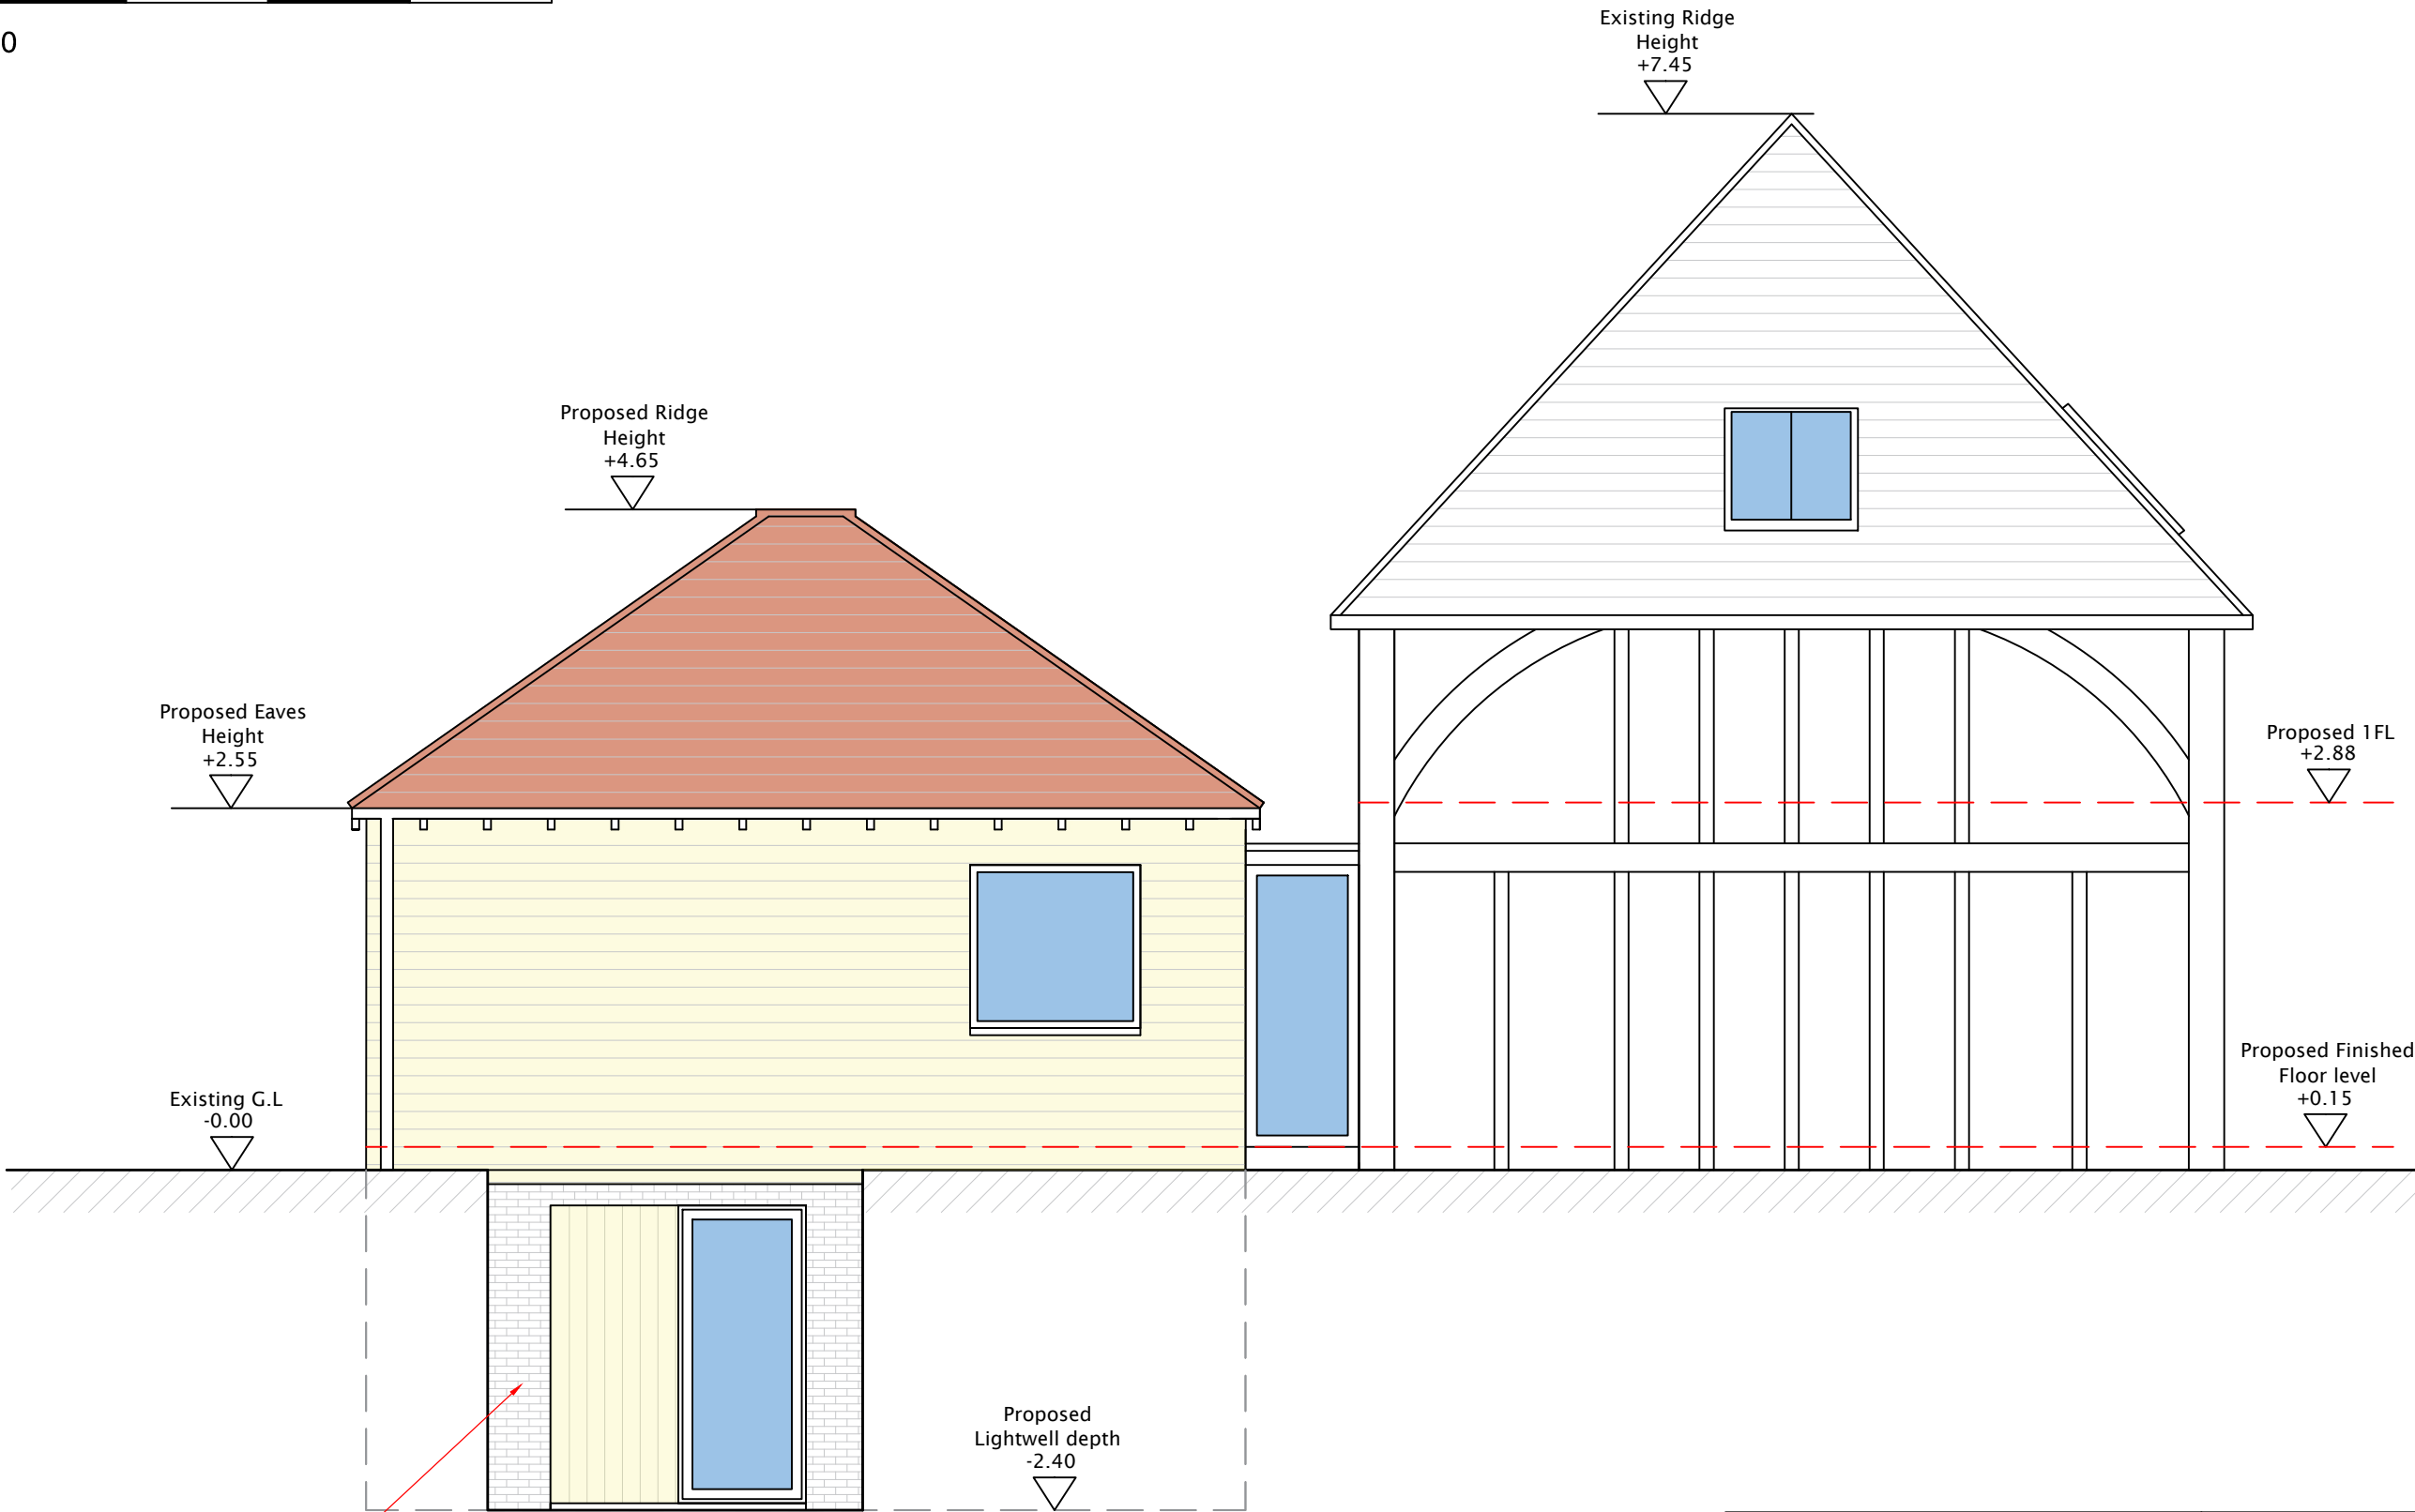

LIGHTWELL EXTERNAL WALLS
TO BE PAINTED BRICKWORK
TO MATCH THE MAIN HOUSE,
WITH BLACK GRILL MESH
OVER OPENING TO ALLOW
MAXIMUM LIGHT.

Client	Scale	Date
-	1:50 @ A3	Apr 2026
Project title		
Pickhams Cottage, Cuckfield Road Hurstpierpoint BN6 9LL		
		
Drawing description	Drawing no.	Revision
Proposed Site Levels	CDMS-21009.20	-