

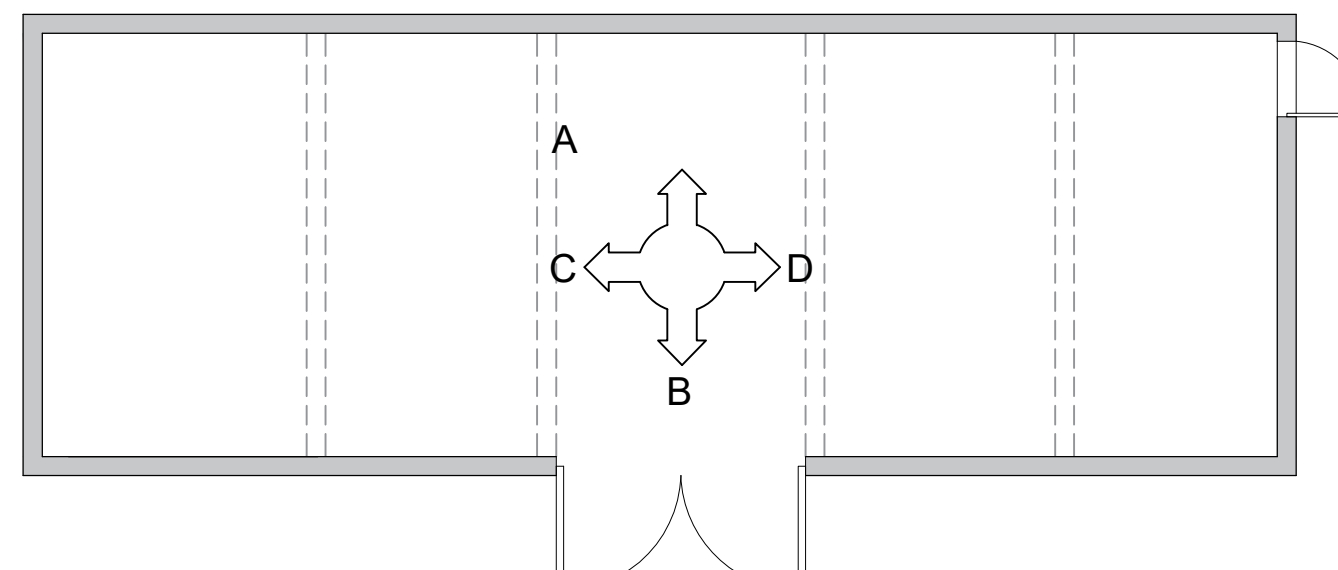
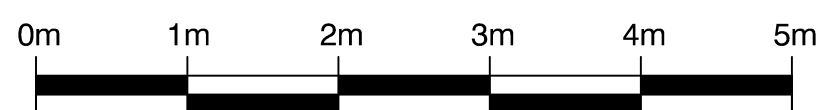
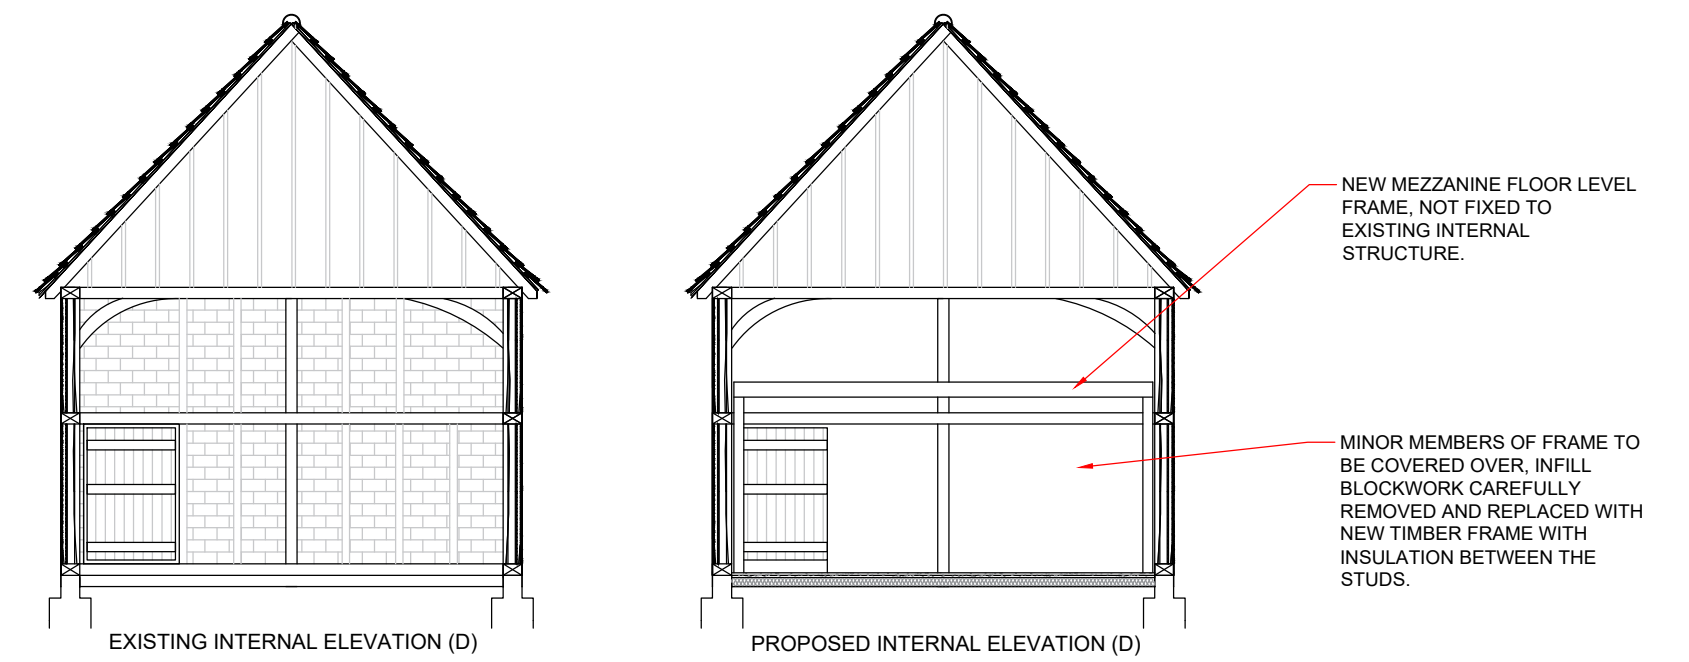
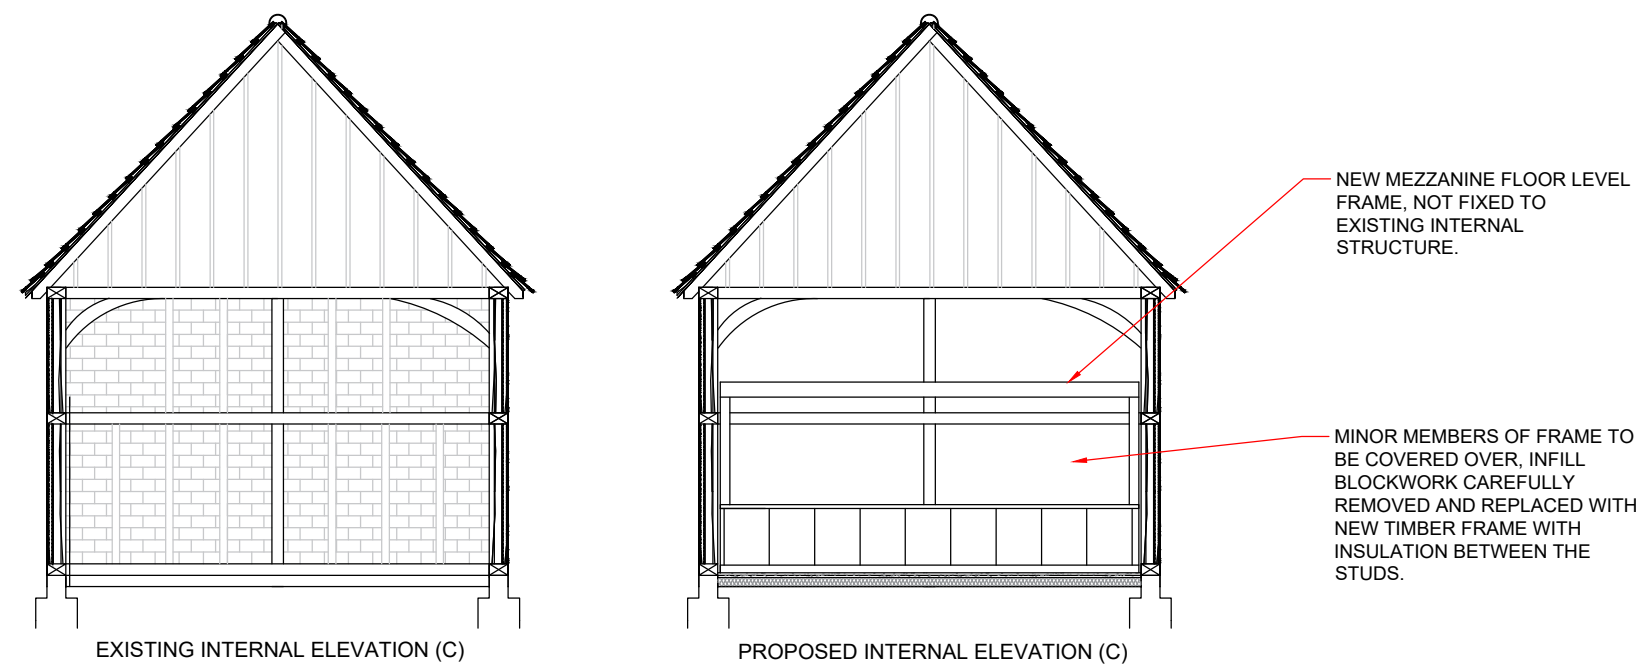
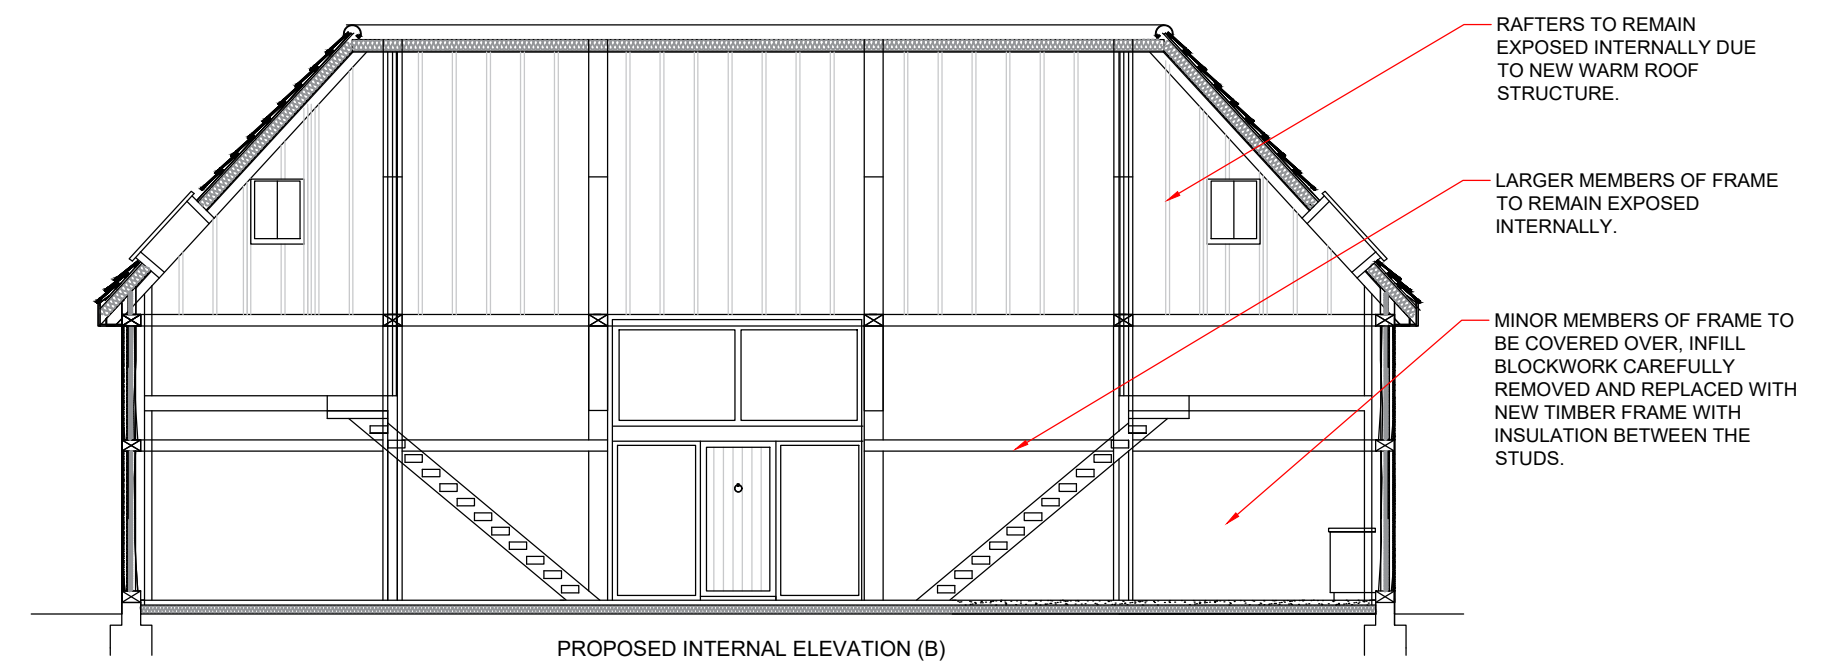
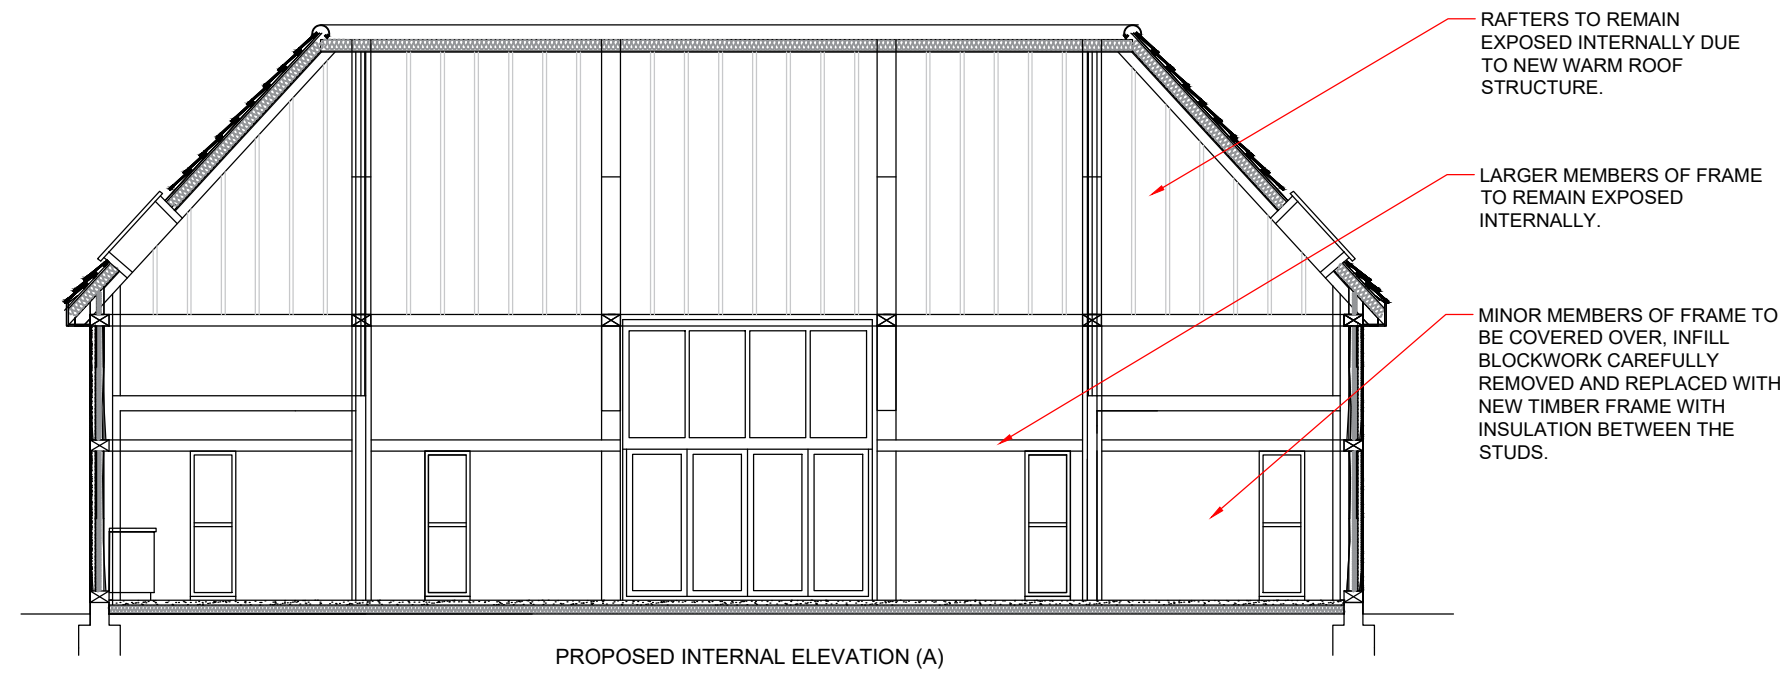


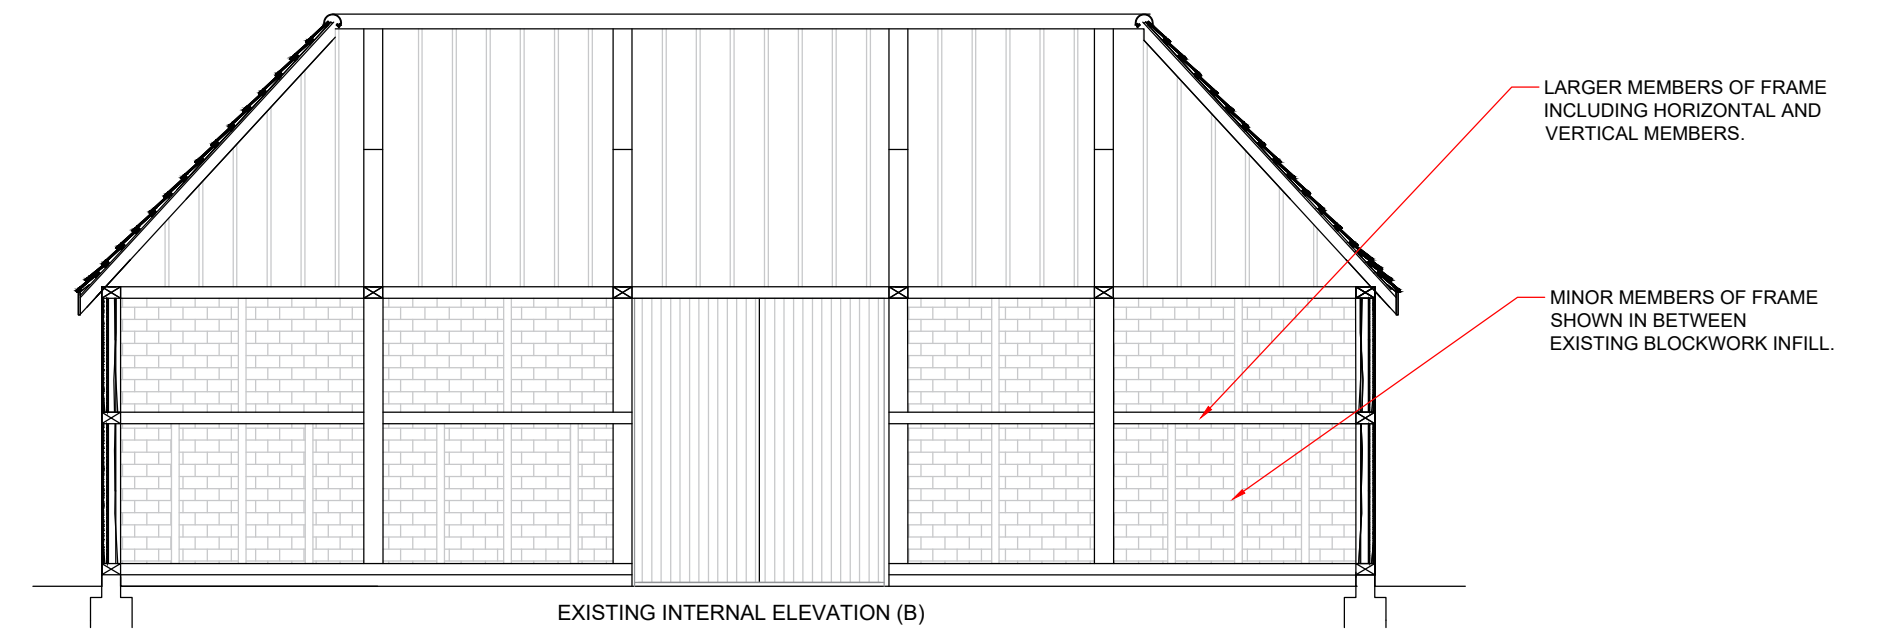

Client - Scale 1:100 @ A2 Date Apr 2026

Project title

Pickhams Cottage,
Cuckfield Road
Hurstpierpoint
BN6 9LL

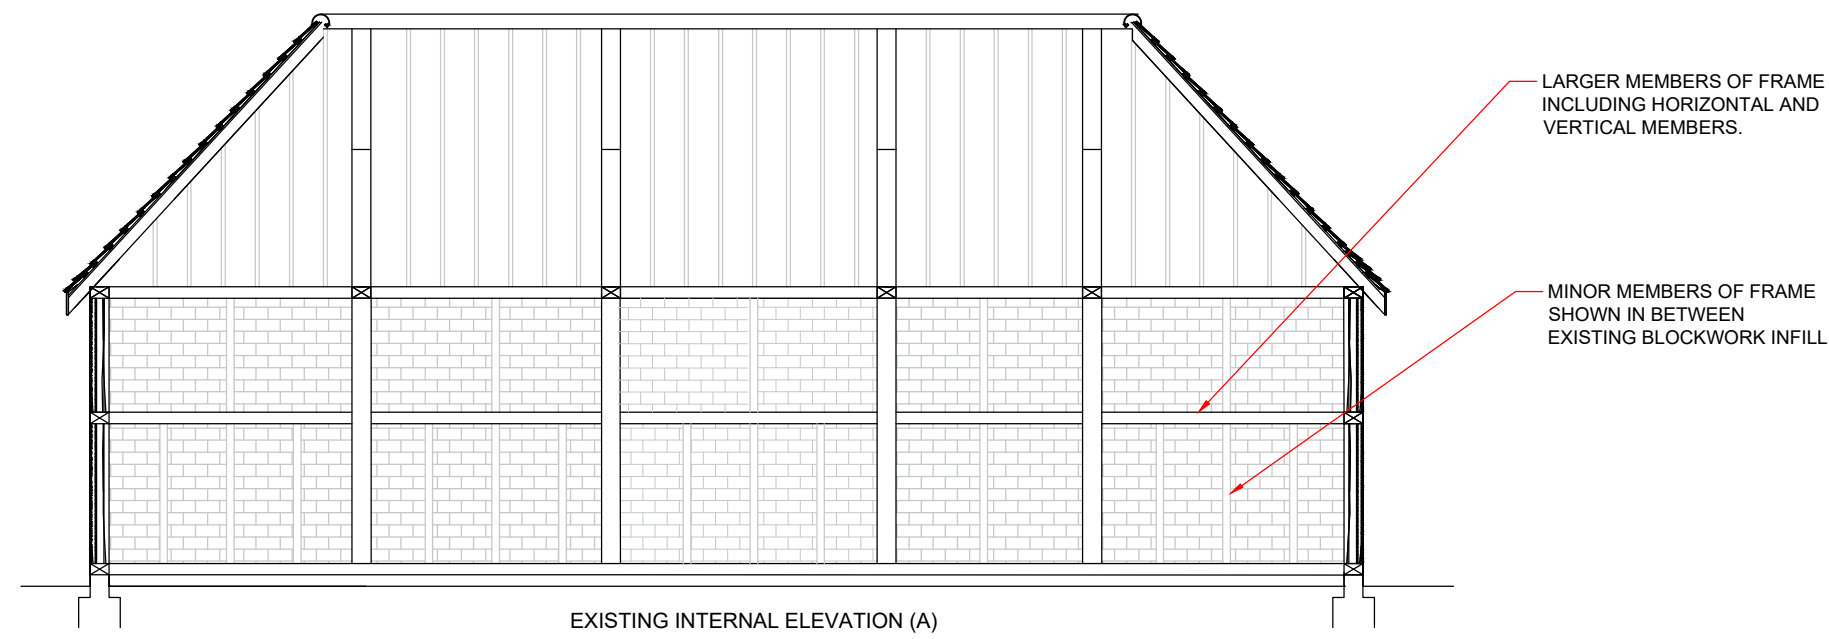