



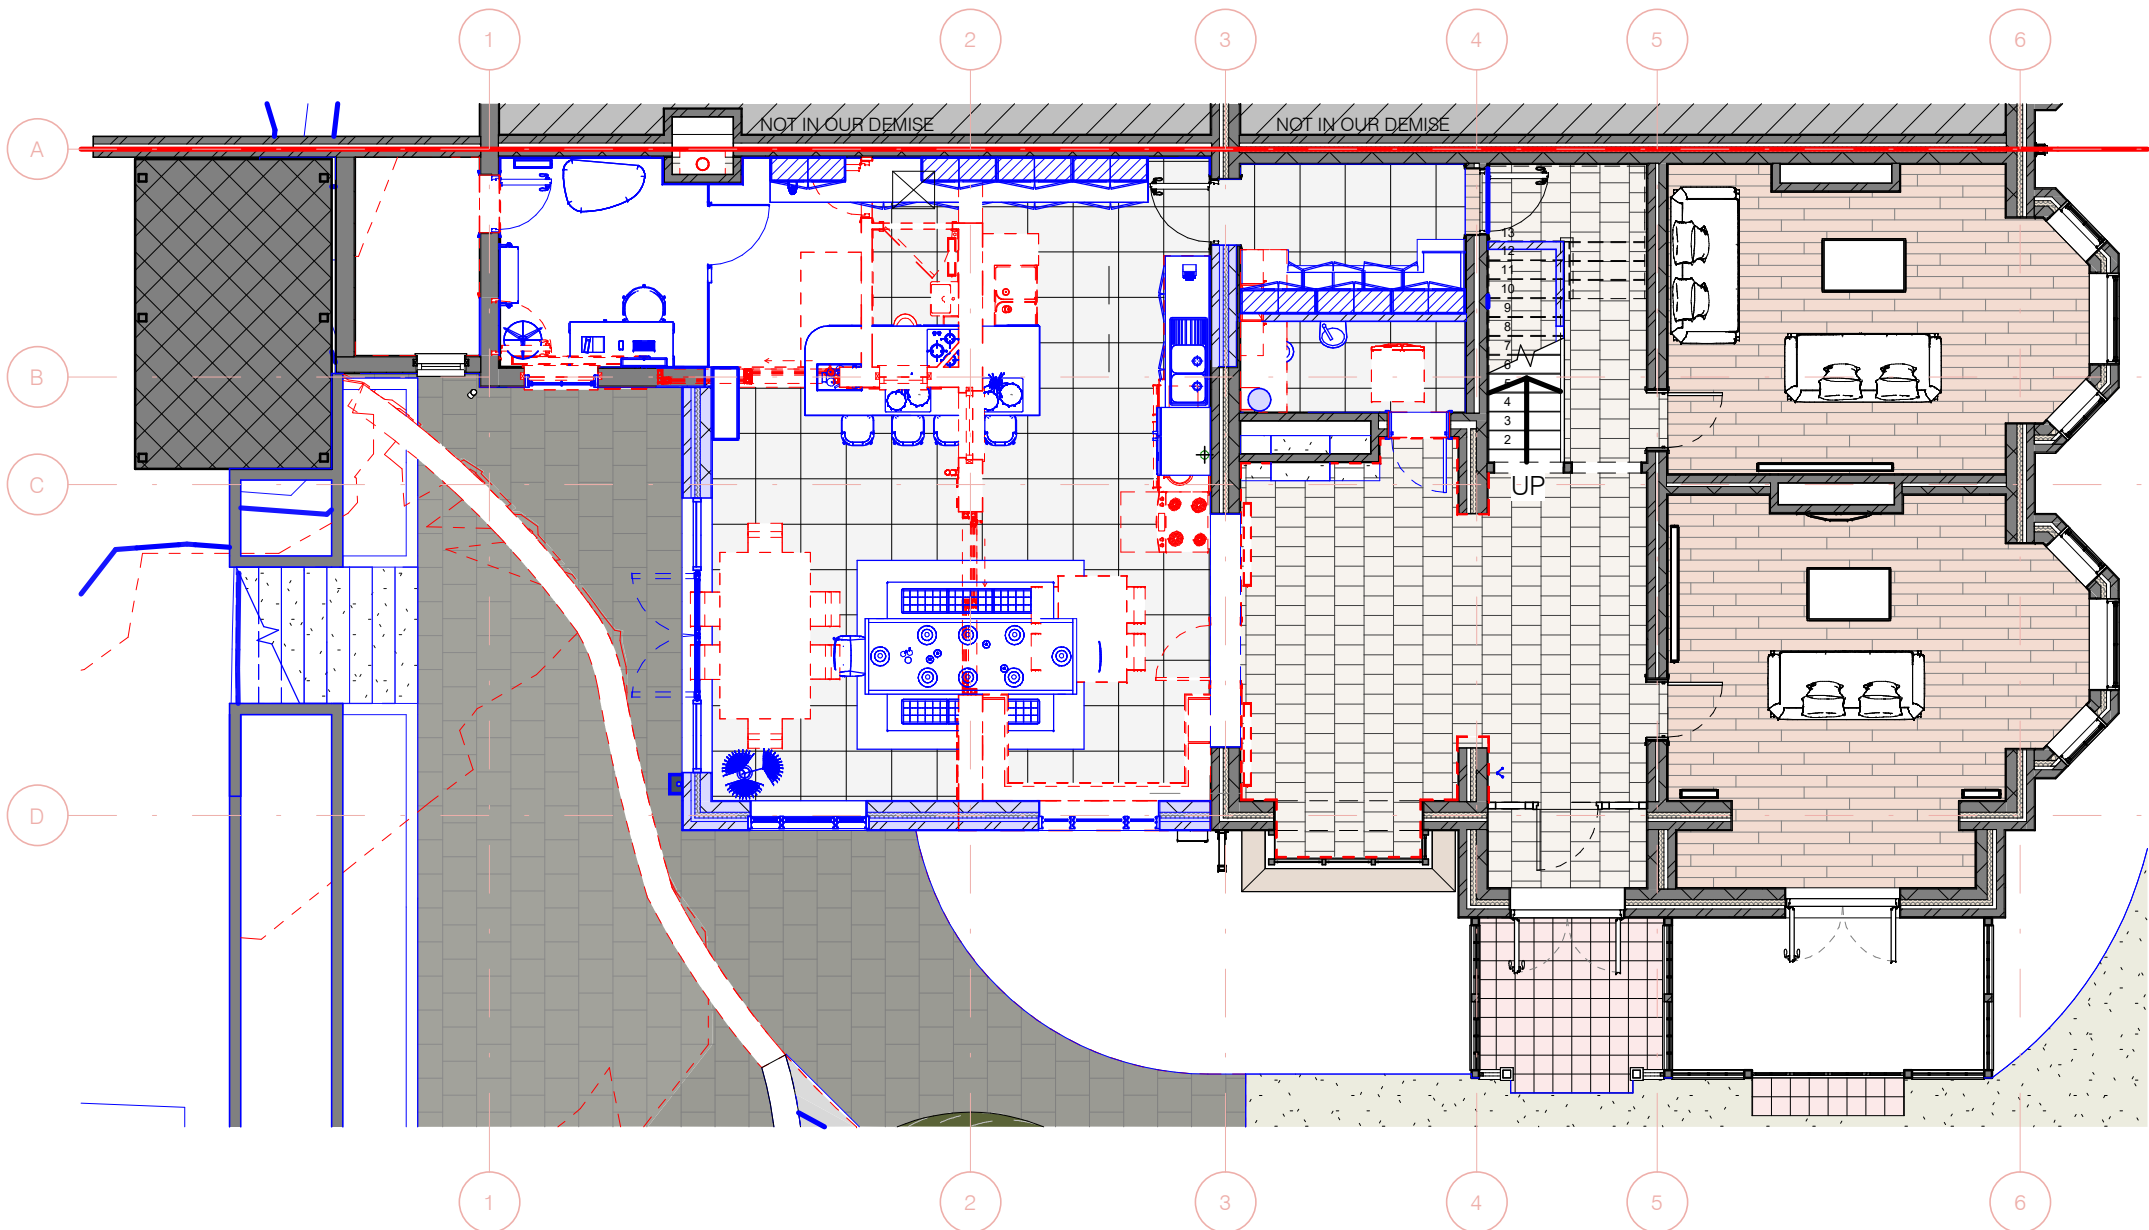


1
202000
GROUND FLOOR PLAN
1 : 100

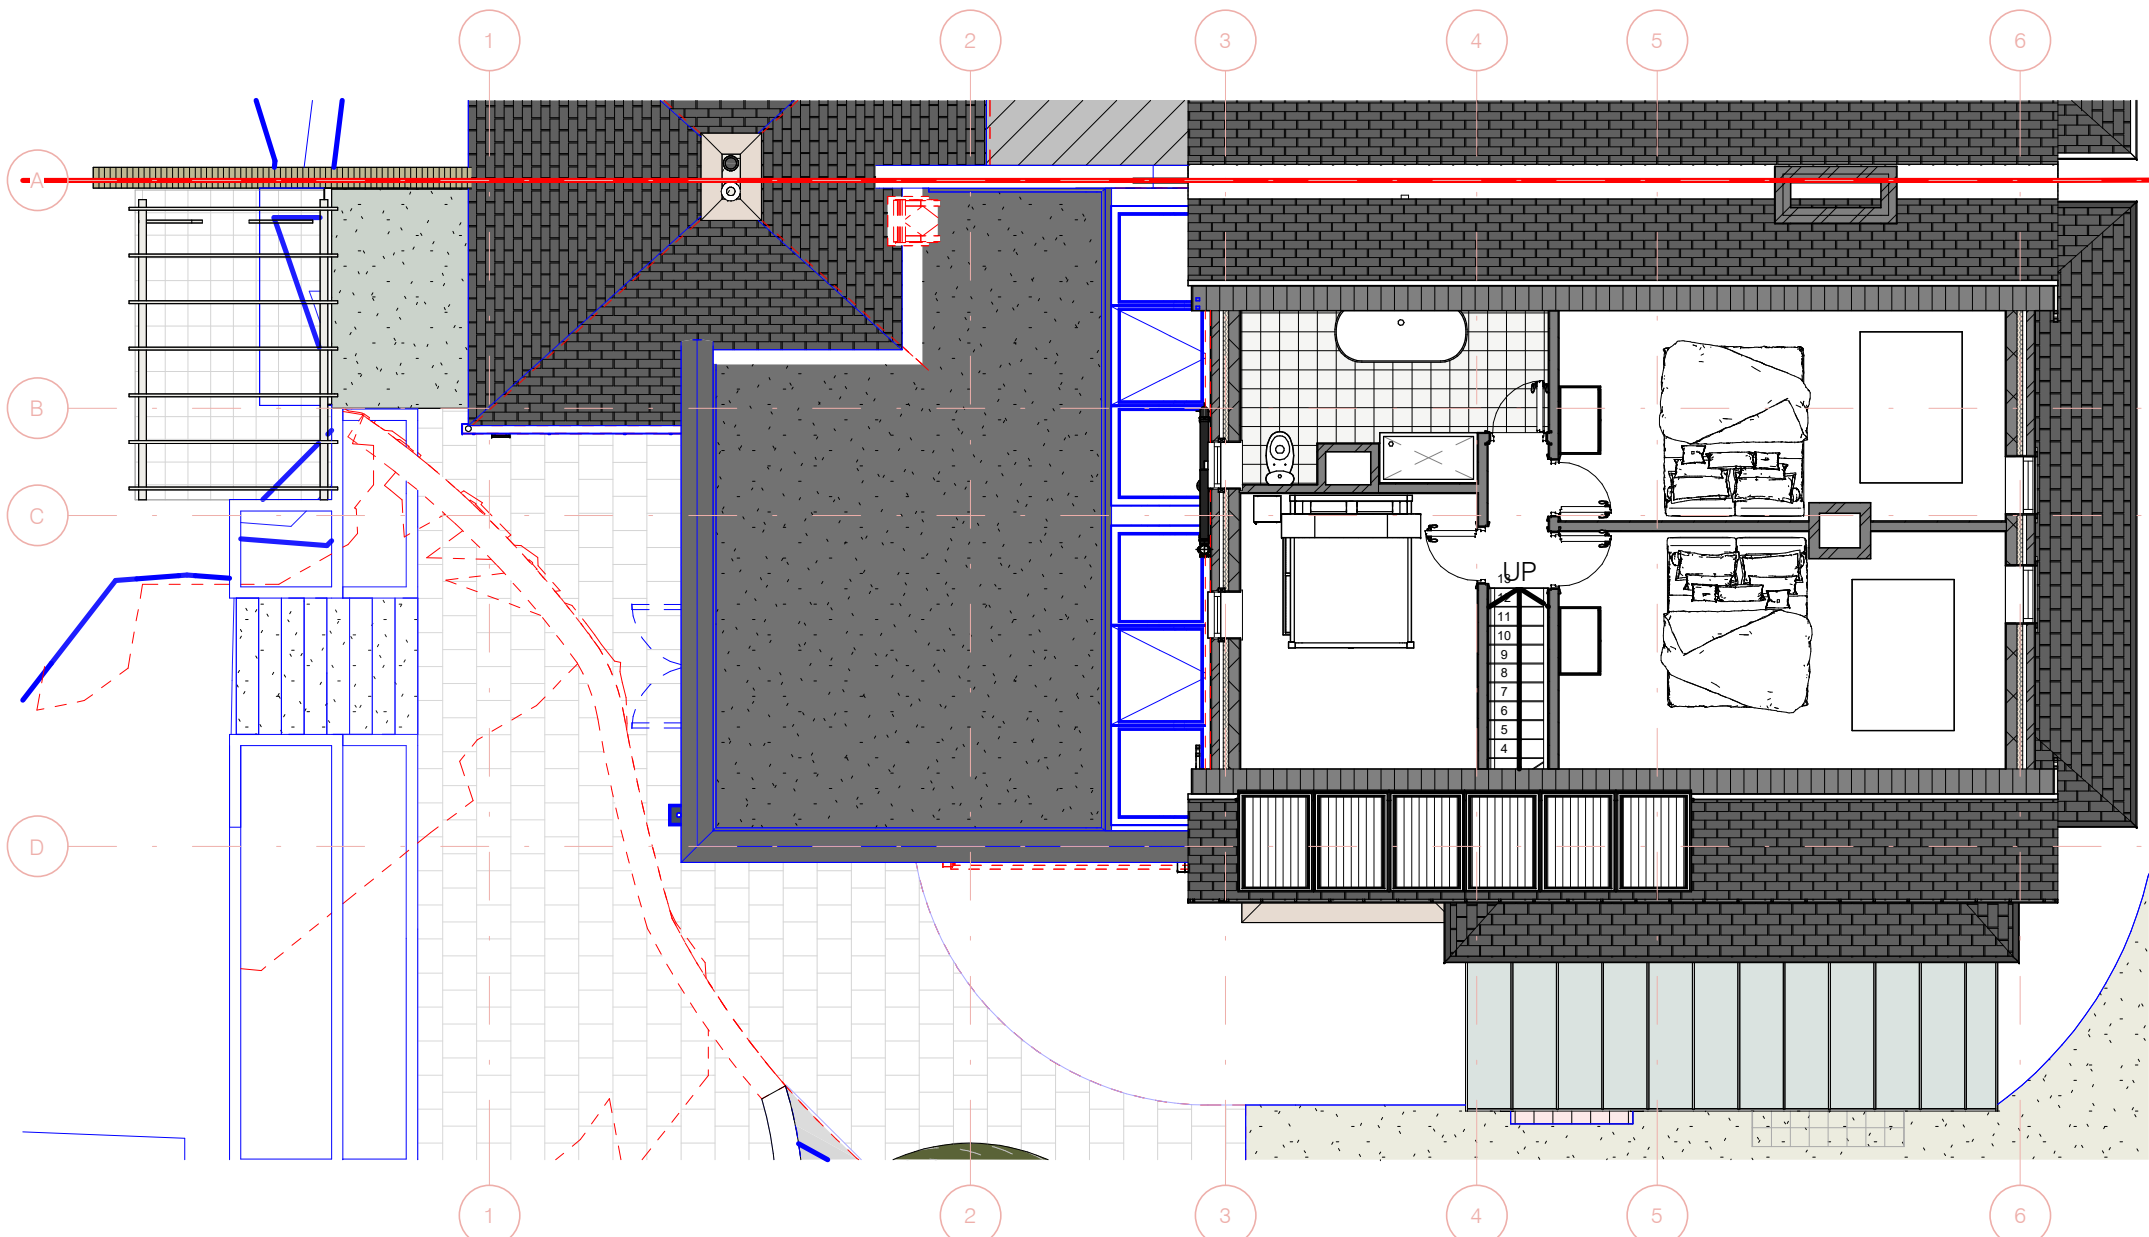

6
202000
SECOND FLOOR PLAN
1 : 100



3
202000
ELEVATION A
1 : 100

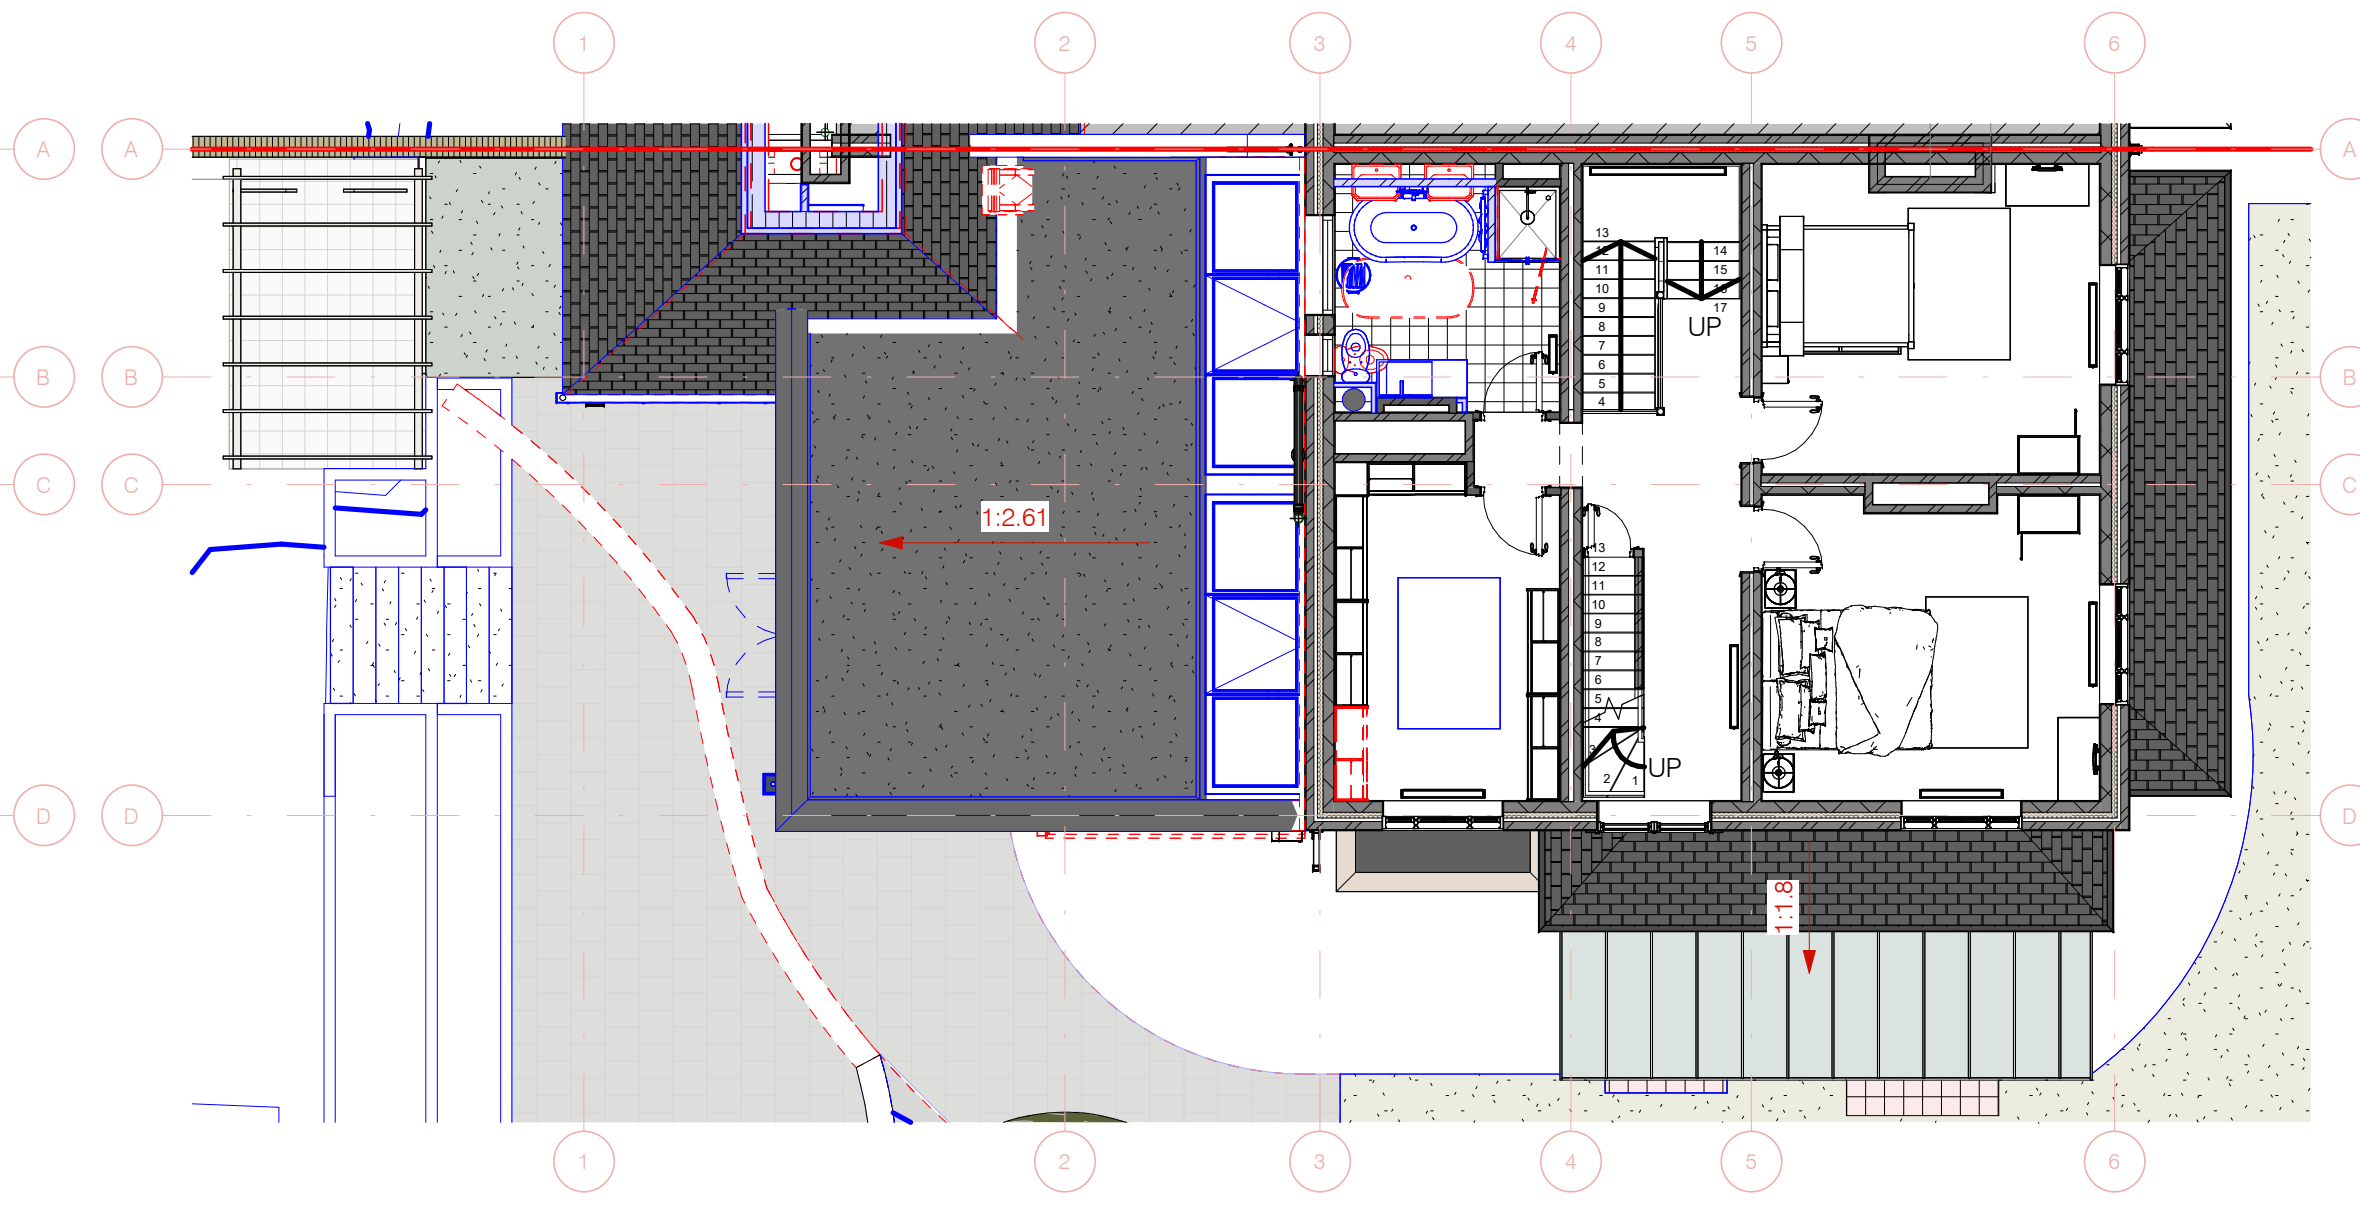


2
202000
FIRST FLOOR PLAN
1 : 100



7
202000
ROOF PLAN
1 : 100



4
202000
ELEVATION B
1 : 100

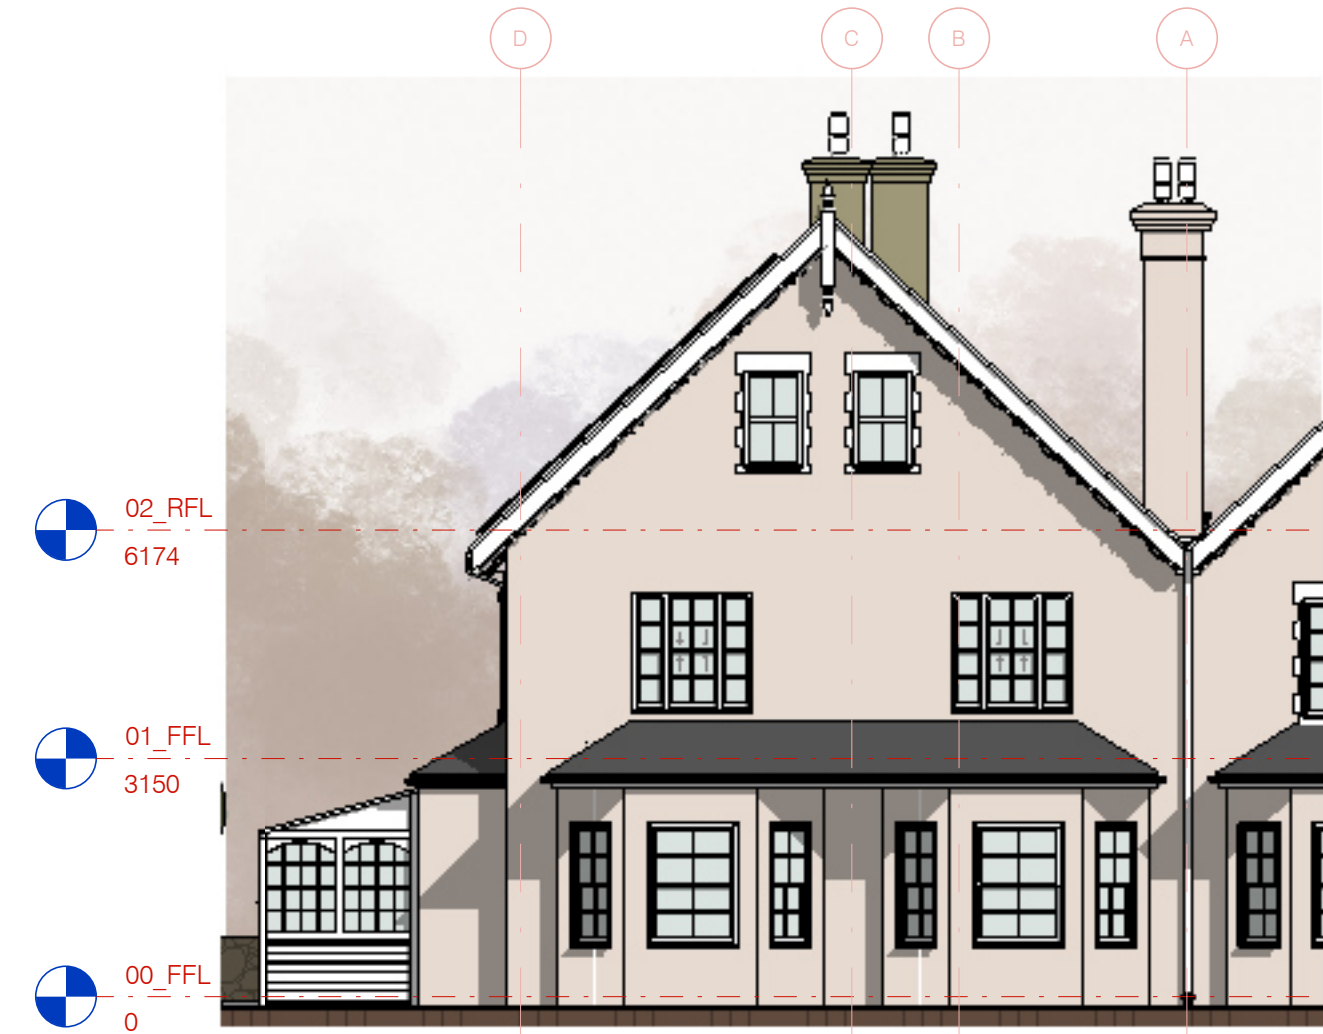

5
202000
ELEVATION C
1 : 100



9
202000
3D View 1 Copy 1



8
202000
3D VIEW 2

Proposed Works

— Proposed Works

— Demolition Works

**PAUL DESIGNS &
ARCHITECTURE**

Client Name:
HOUSE BETTS

5 Chancellors Park, Hassocks, BN6 8EY

Sheet Description:
EXISTING & PROPOSED WORKS PLANS AND ELEVATIONS

First Issued:	Author:	Checked:	Project:	Scale:
01/26/23	PO	PO	X5001	As indicated

Status & Issue Purpose:
S2_Suitable for Information

Revision:
C01

S2_Suitable for Information Note: This drawing has been prepared to show design intent and coordination between disciplines; and is to be used for information only.

Name:
X5001-PDA-A1-LL-DR-A-202000