


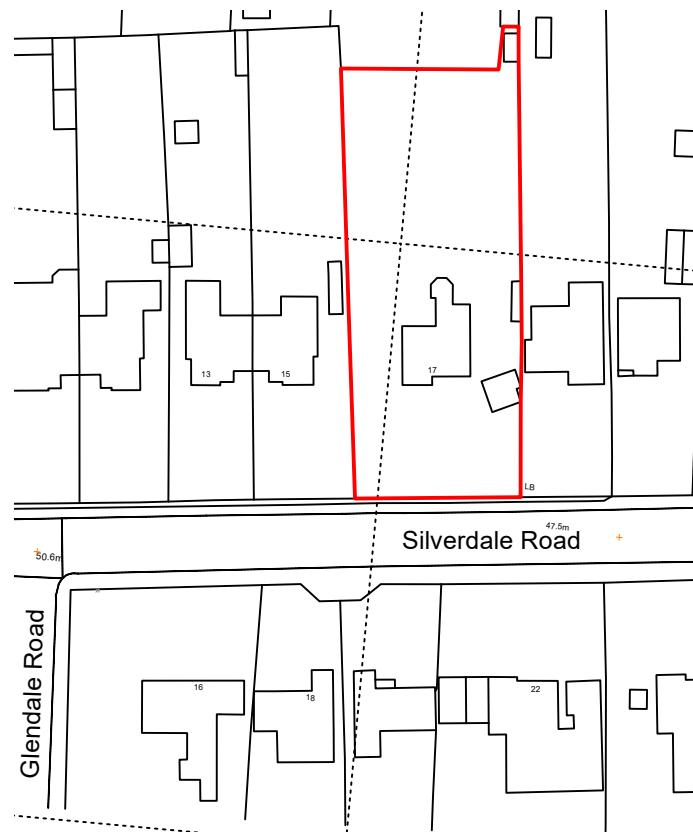
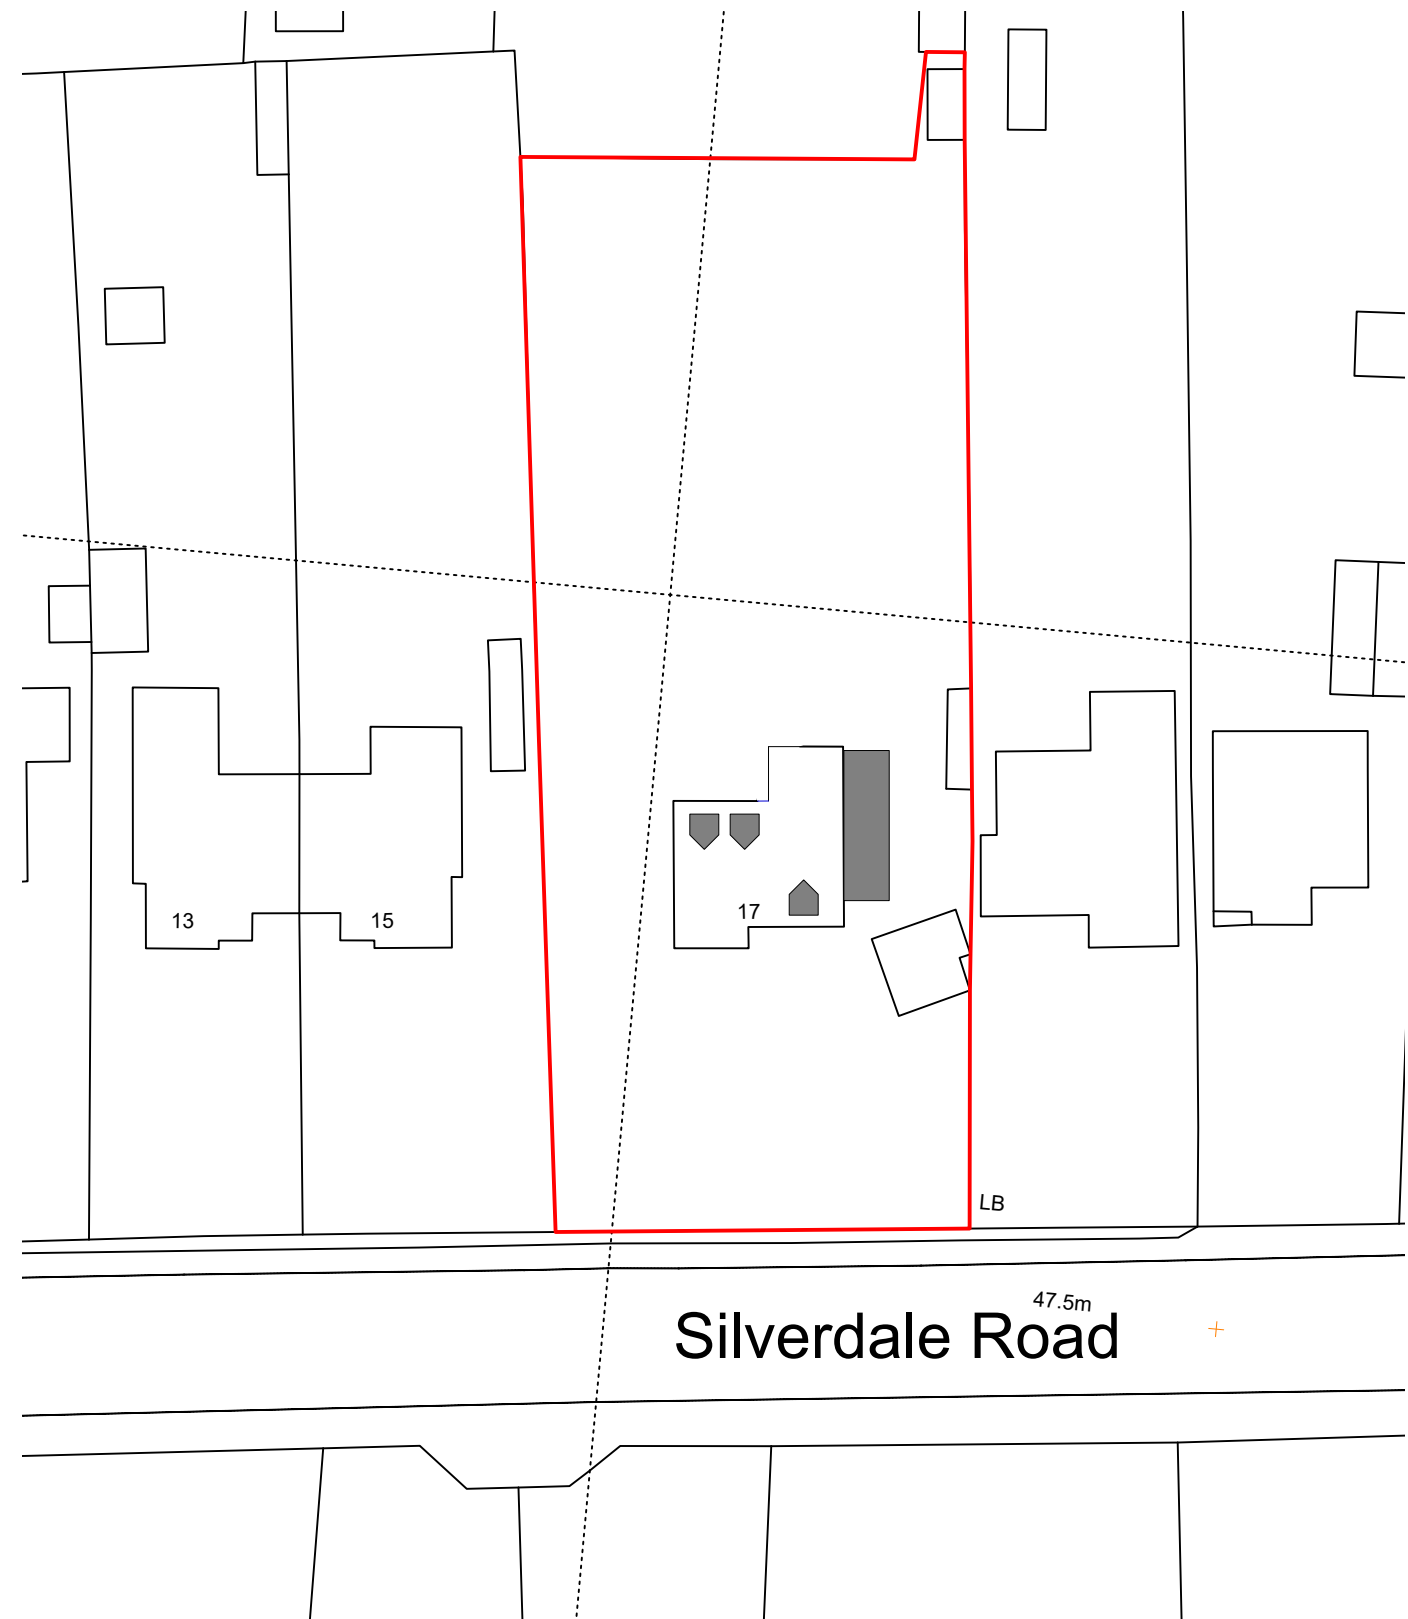


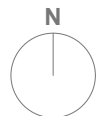

Location plan 1:1250@A3

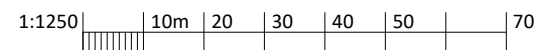

Block plan 1:500@A3

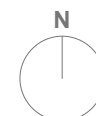

Proposed extensions

23 Vine Street, Brighton BN1 4AG
e: studio@sticklandwright.co.uk
t: 01273 964051
Company registered in England No. 11222477

Disclaimer:

This drawing is the copyright of Stickland Wright Ltd. and may not be reproduced or used except by written permission. Figured dimensions to have precedence over scaling. Check all site dimensions prior to fabrication. Refer any discrepancies found to Stickland Wright.

Revisions:

A	19/05/2026	For planning
B	29/07/2026	For planning

Checked



Dwg No. 25038-P-001 B

Drawing Title Location and block plan
Address 17 Silverdale Road
Client Ruth & Ben
Scale 1:500/1250 @A3
Stage Planning
Drawn by ah
Checked by cw



architecture + interiors
www.sticklandwright.co.uk