



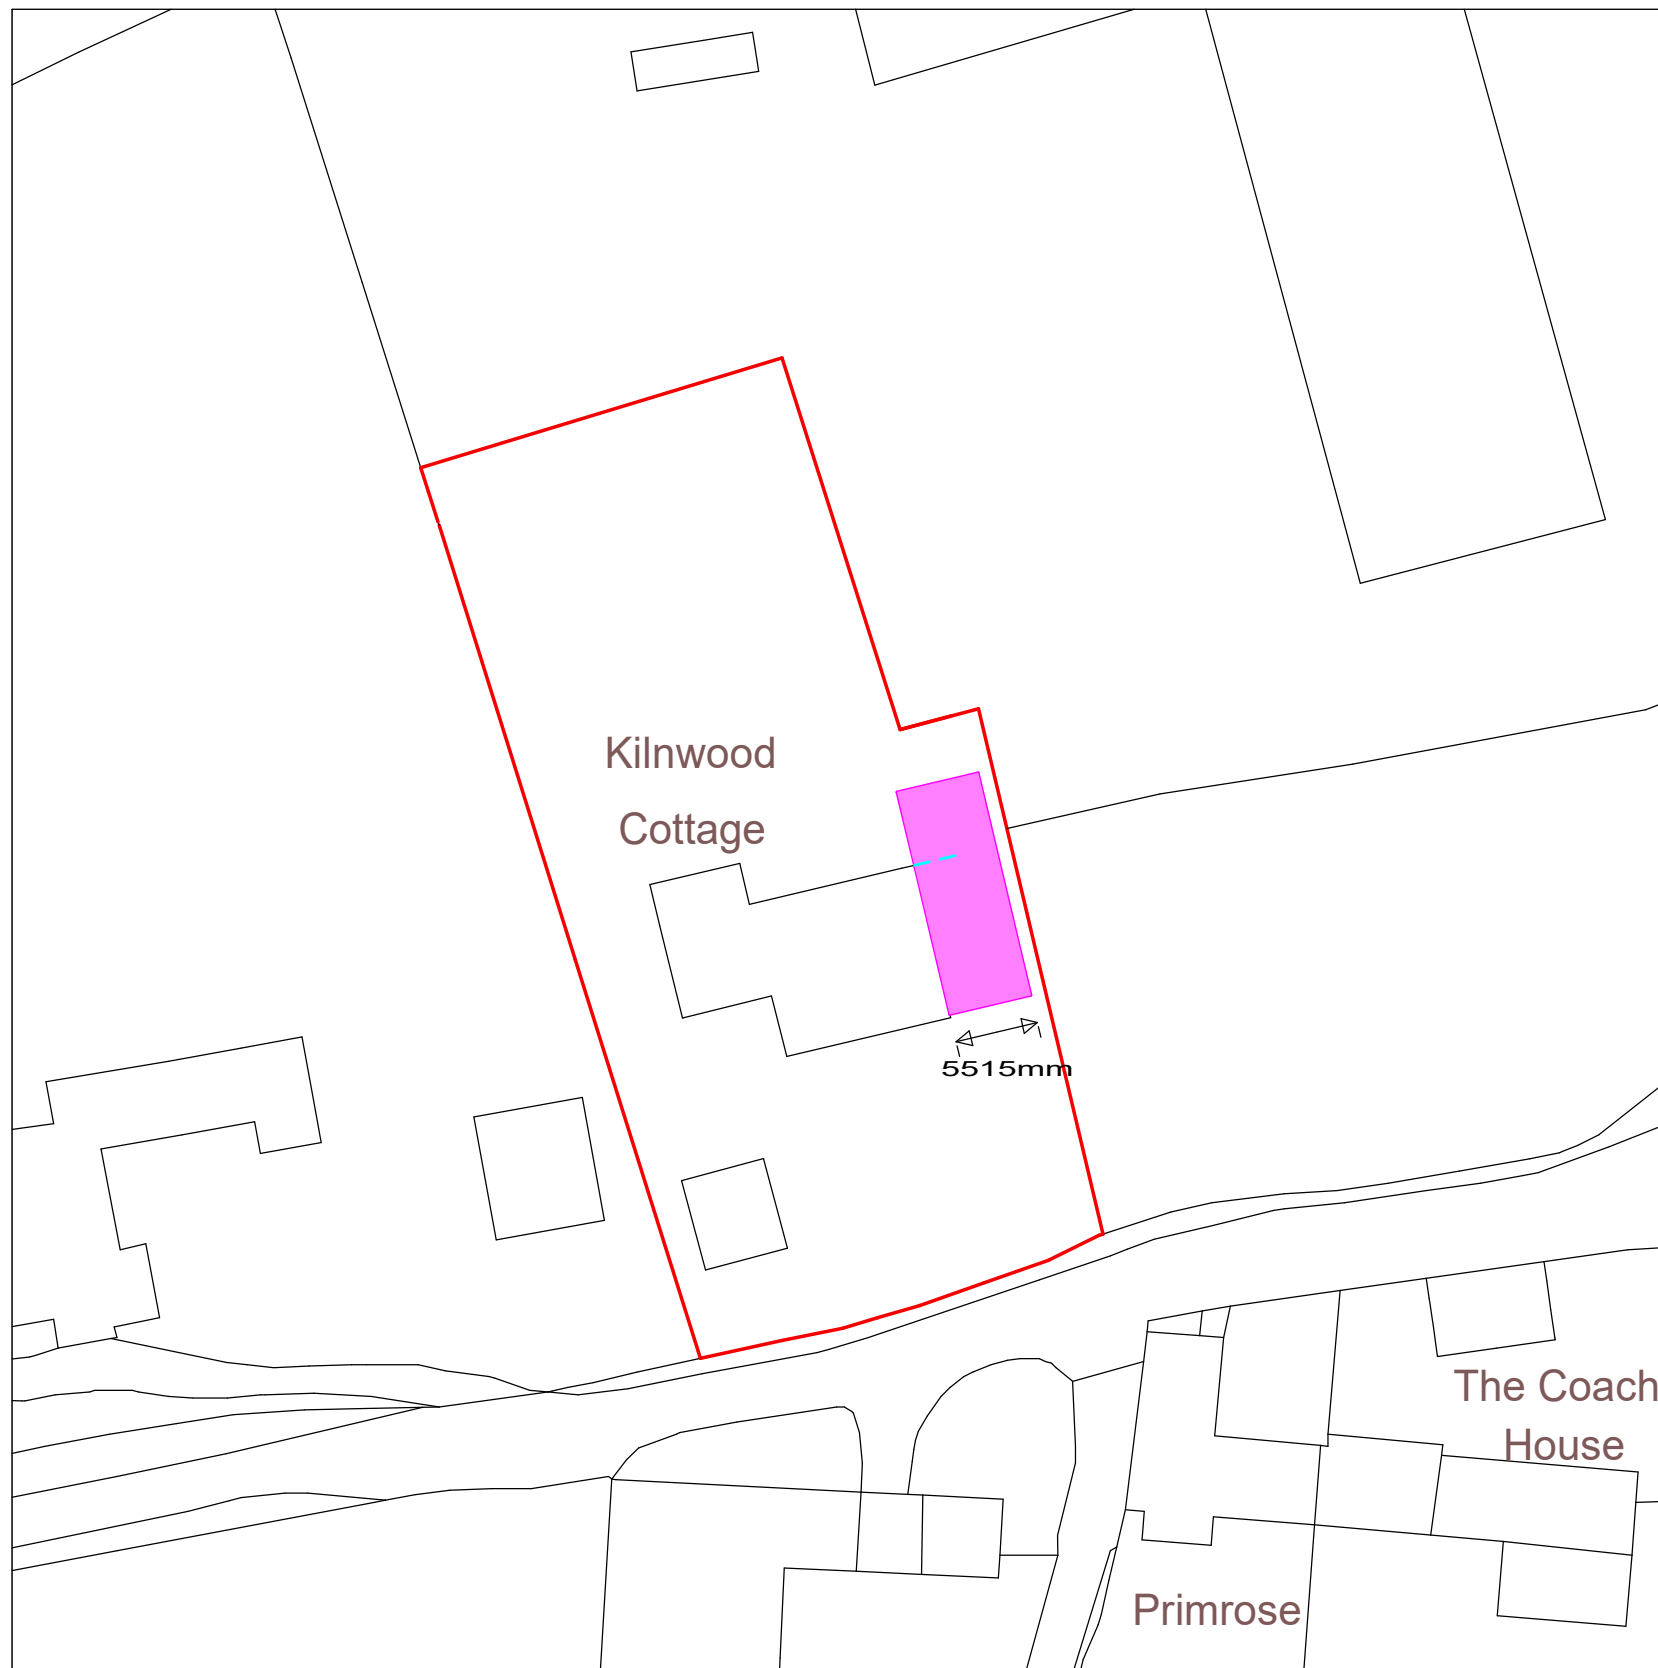

PROPOSED BLOCK PLAN SCALE 1:500

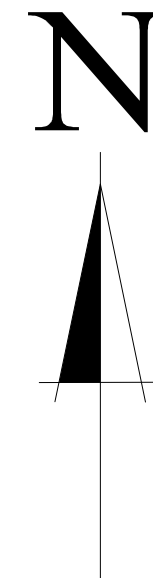

EXISTING LOCATION PLAN 1:1250

KEY:


Boundary line:



Proposed works:



Demolished works:

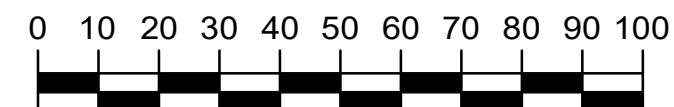

Location Plan 1:1250



Block Plan 1:500

**BLOCK PLAN / LOCATION PLAN
KILNWOOD COTTAGE TURNERS HILL**

SHEET SIZE : A3

SCALE: 1:500

JOB NUMBER: 4186/BPOS

DATE: FEB 2022

DRAWN: D.CASSINI-ORZELLECA

L.P.R DESIGN TEL: 01883 627634