




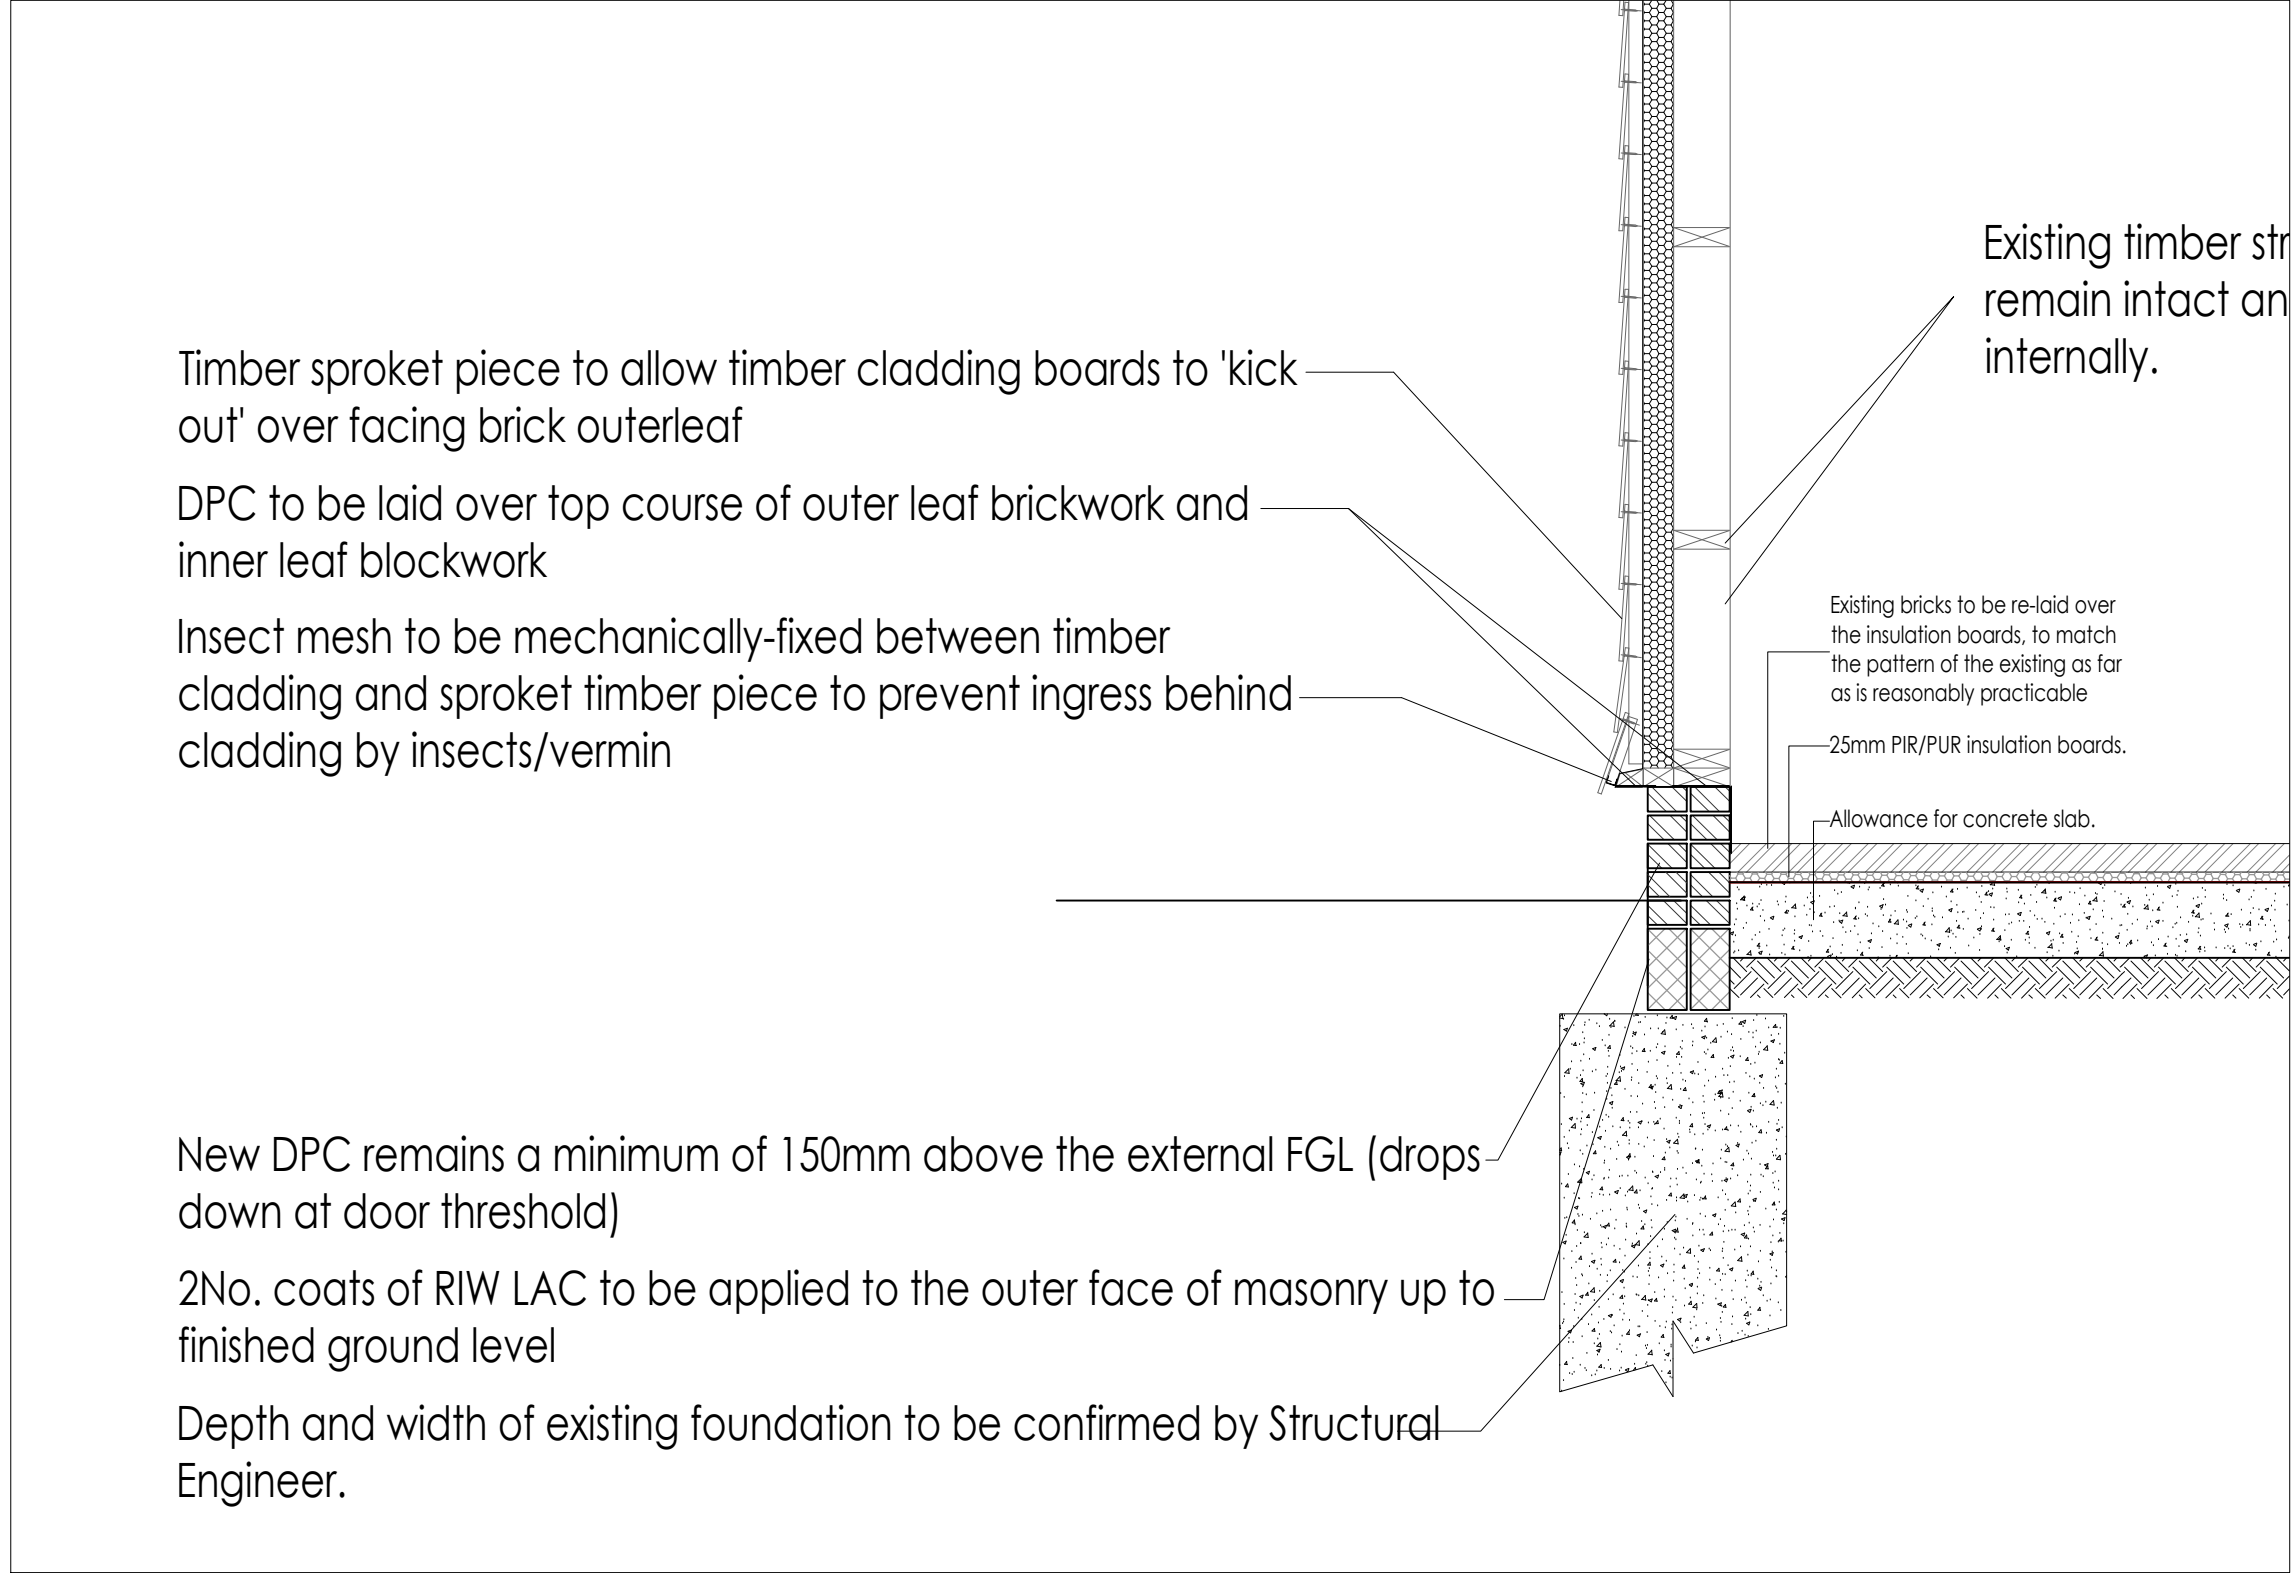


Brick Plinth Wall Detail AS Proposed
SCALE @ 1:10 ON AN A1 SHEET

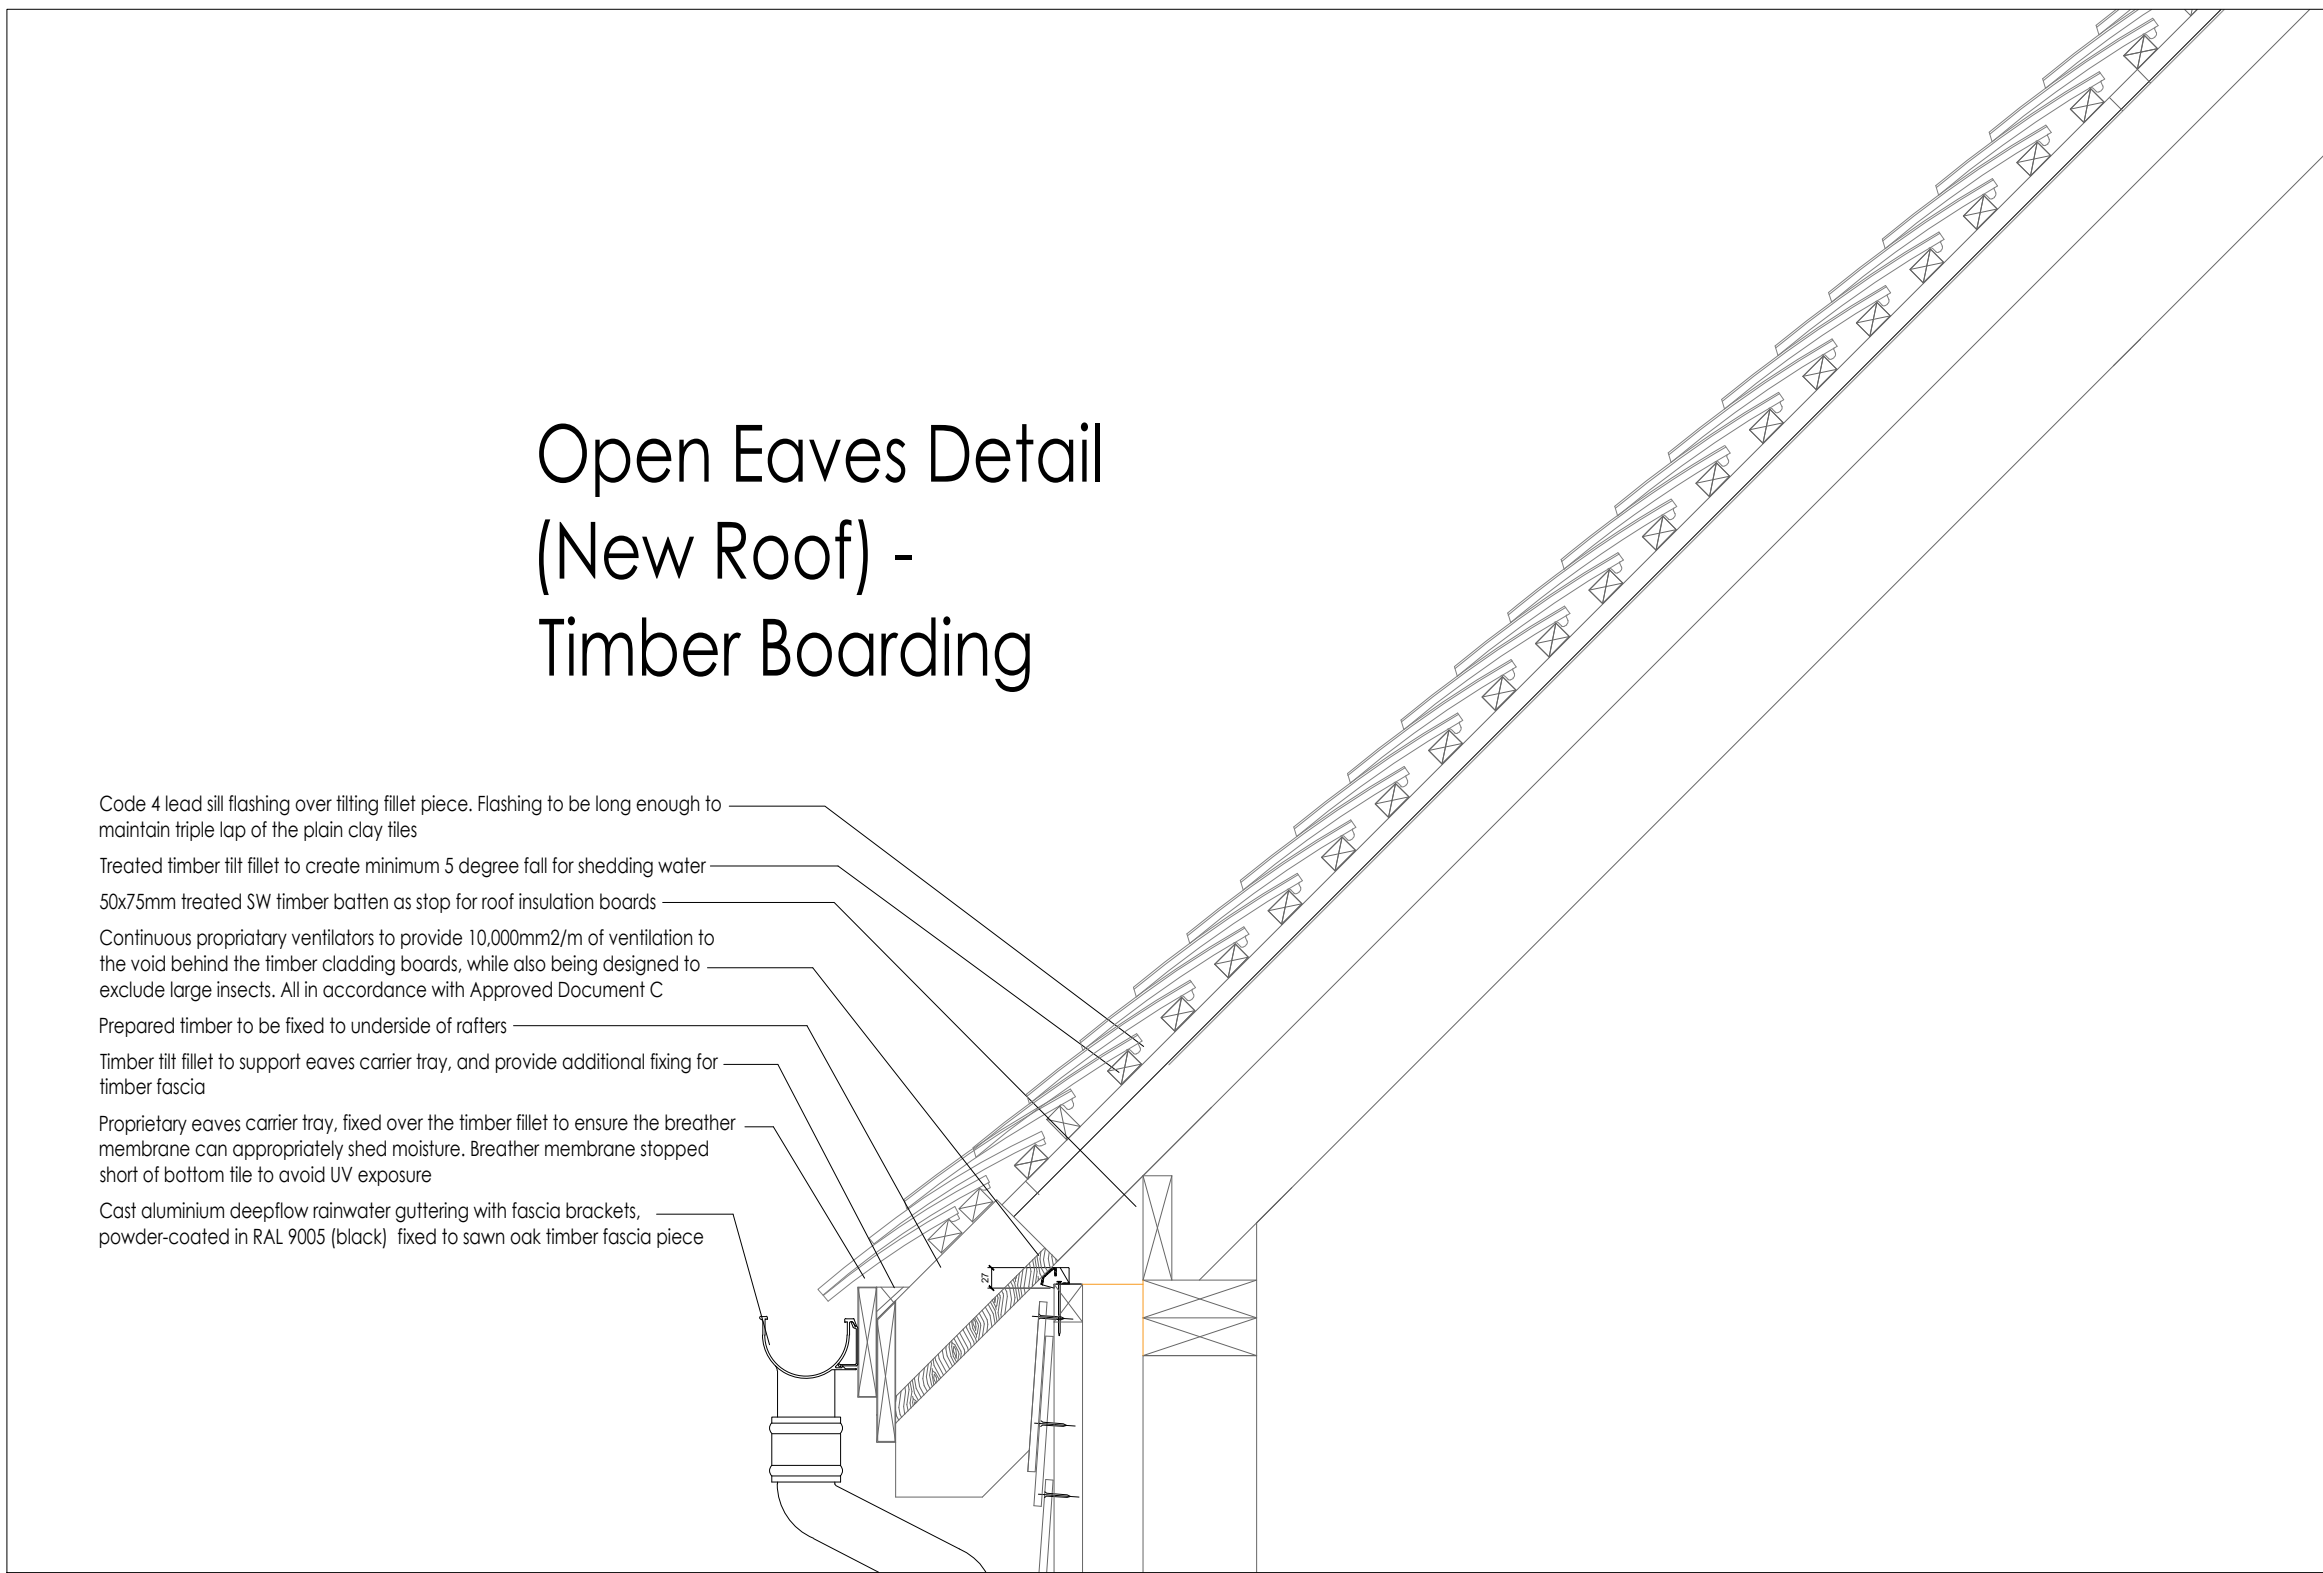

Eaves and Roof Detail As Proposed
SCALE @ 1:10 ON AN A1 SHEET

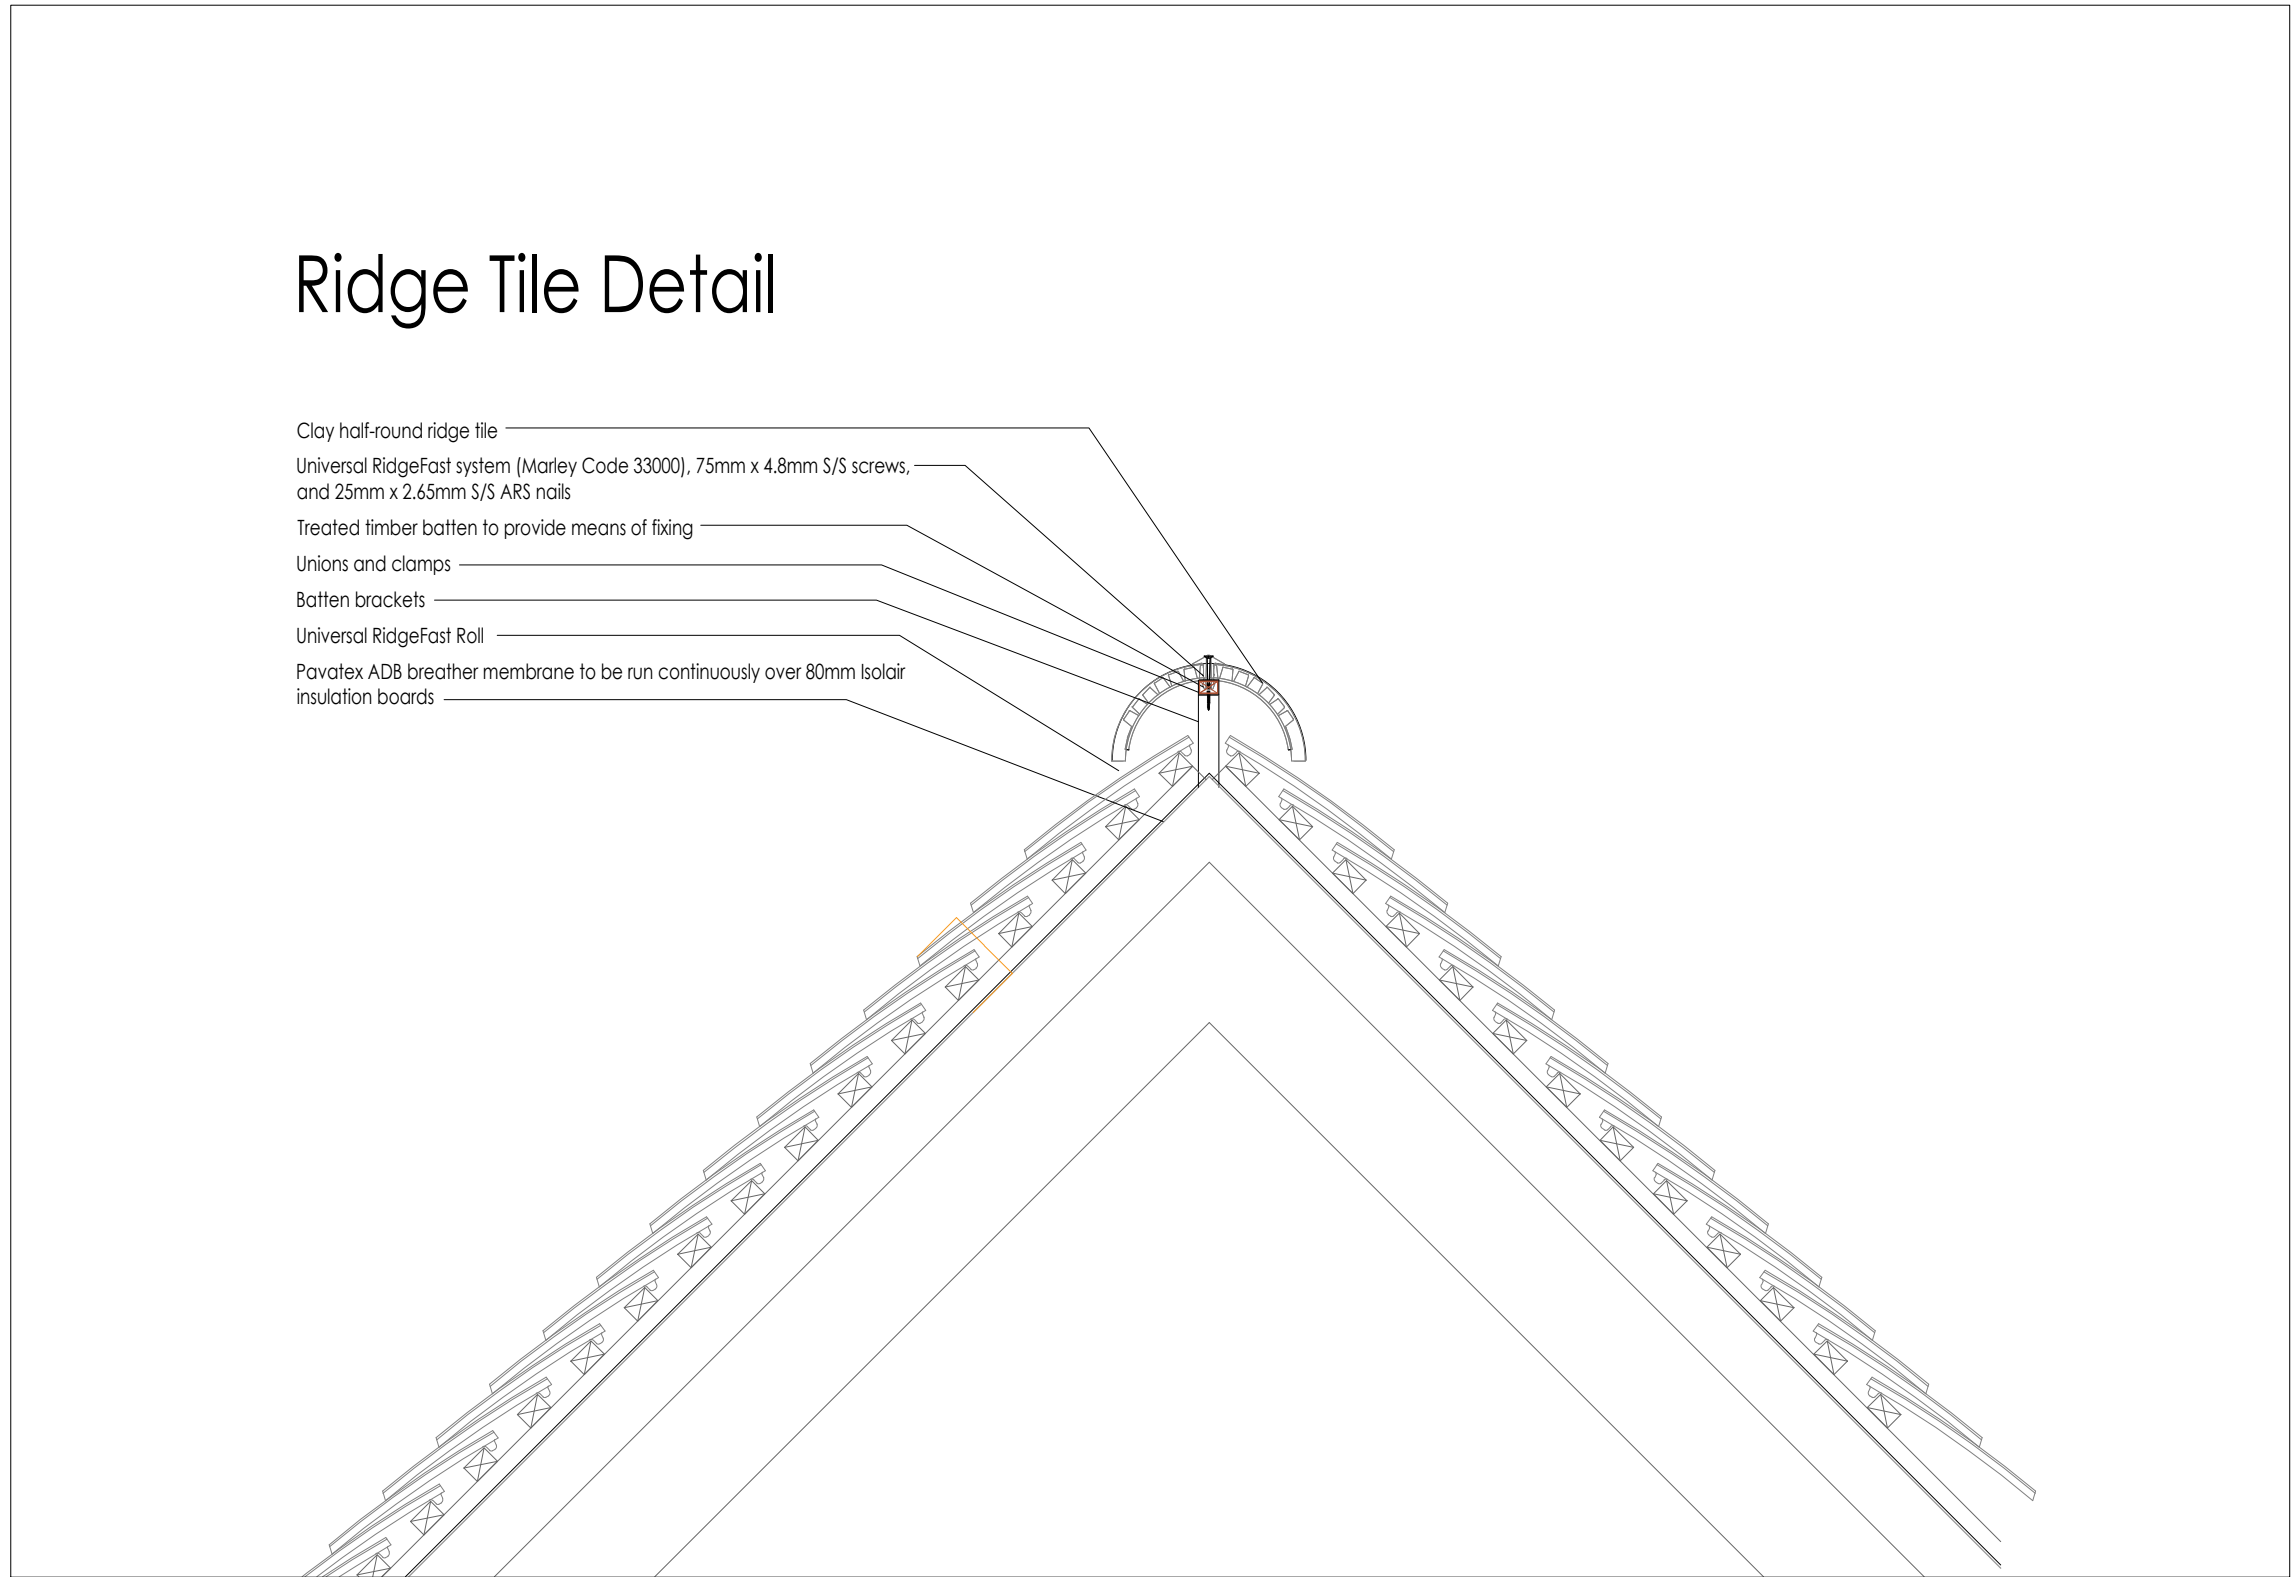

Ridge Section As Proposed
SCALE @ 1:10 ON AN A1 SHEET

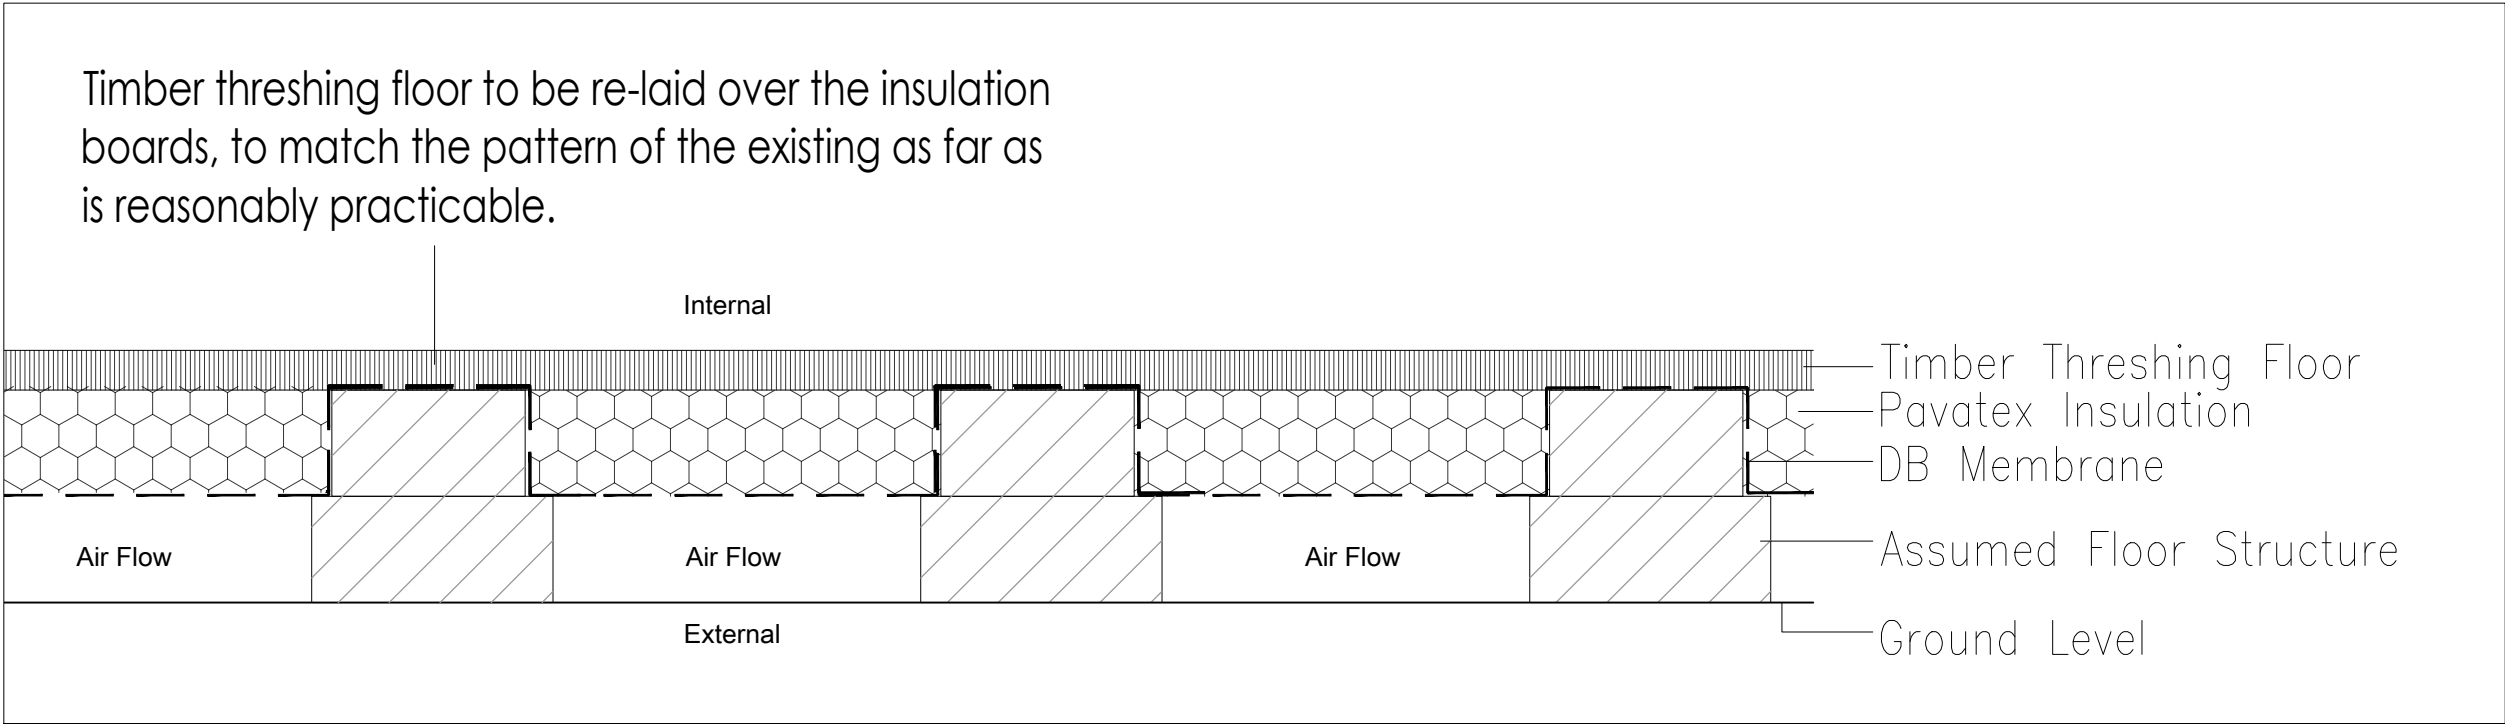

Floor Section As Proposed
SCALE @ 1:10 ON AN A1 SHEET



REV.	DATE.	BY.	AMENDMENT.		CHK.
PLANNING					
2 Lucastes Mews, Paddockhall Road, Haywards Heath, West Sussex, RH16 1HE (01444) 452604 hb@gouldbaxter.co.uk www.gouldbaxter.co.uk					
NOTES: DO NOT SCALE OFF THIS DRAWING UNLESS FOR PLANNING PURPOSES. CHECK ALL DIMENSIONS ON SITE BEFORE ANY WORK IS COMMENCED. ALL GOODS MATERIALS AND WORKMANSHIP MUST CONFORM WITH CURRENT BUILDING REGULATIONS, BRITISH STANDARDS AND CODES OF PRACTICE. COPYRIGHT OF THIS DRAWING IS RETAINED BY GOULD PROPERTY CONSULTANTS LLP VIA GOULD-BAXTER AND IT MUST NOT BE REPRODUCED WITHOUT WRITTEN CONSENT.					
CLIENT: Kathryn Wade					
PROJECT: Keysford Annexe Treemans Road Horsted Keynes Sussex RH17 7EA					
DRAWING: Upgrade Details As Proposed					
DATE: 21.10.25	SCALE AT A1: 1:10	DRAWN BY: AE	CHECKED BY: MC		
JOB NO. GH841	DRAWING NO. PL.12	REV. .			