



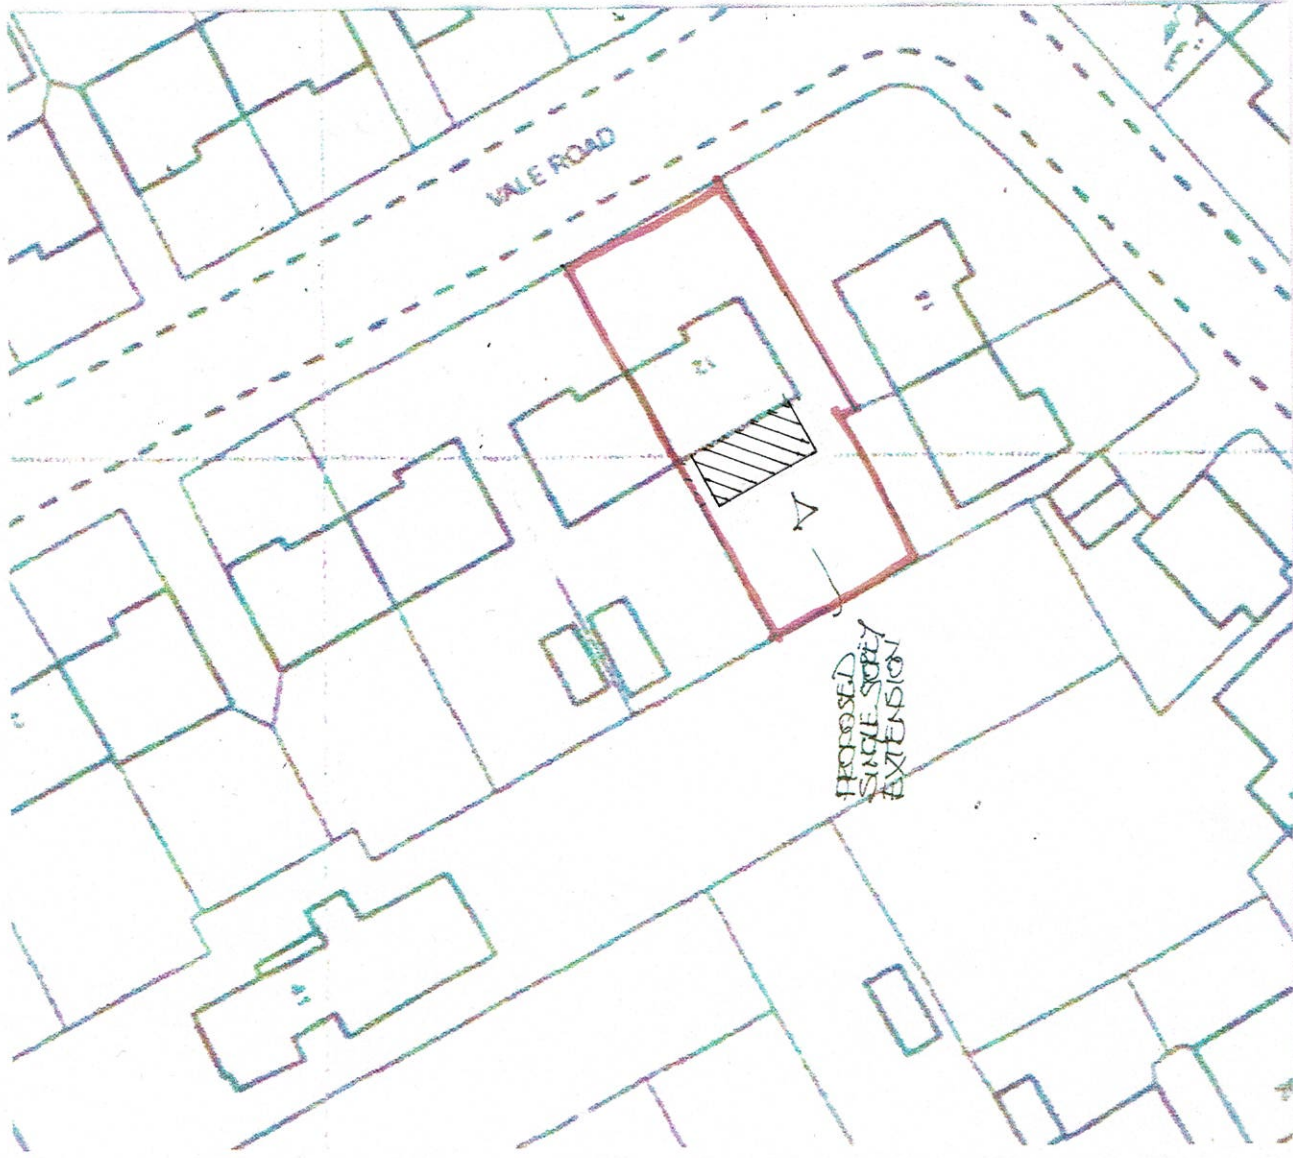

BLOCK PLAN

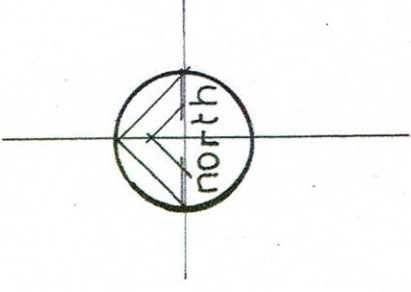

**Belmont Designs Practice
Limited**
37 Ashenground Road
Haywards Heath
West Sussex
RH16 4PS
email:james@belmont-designs.co.uk

Architectural Practice

Client Mr & Mrs L Appleby	Date Sept 2023
Site 12 Vale Road	Scale 1:500 @ A3
Haywards Heath	Drawn JTM
RH16 4JT	Drawing No
Project Proposed single storey rear extension and internal alterations	B.034.23.01 Rev A

copyright and all
dimensions to be
checked prior to
commencement

Block Plan