


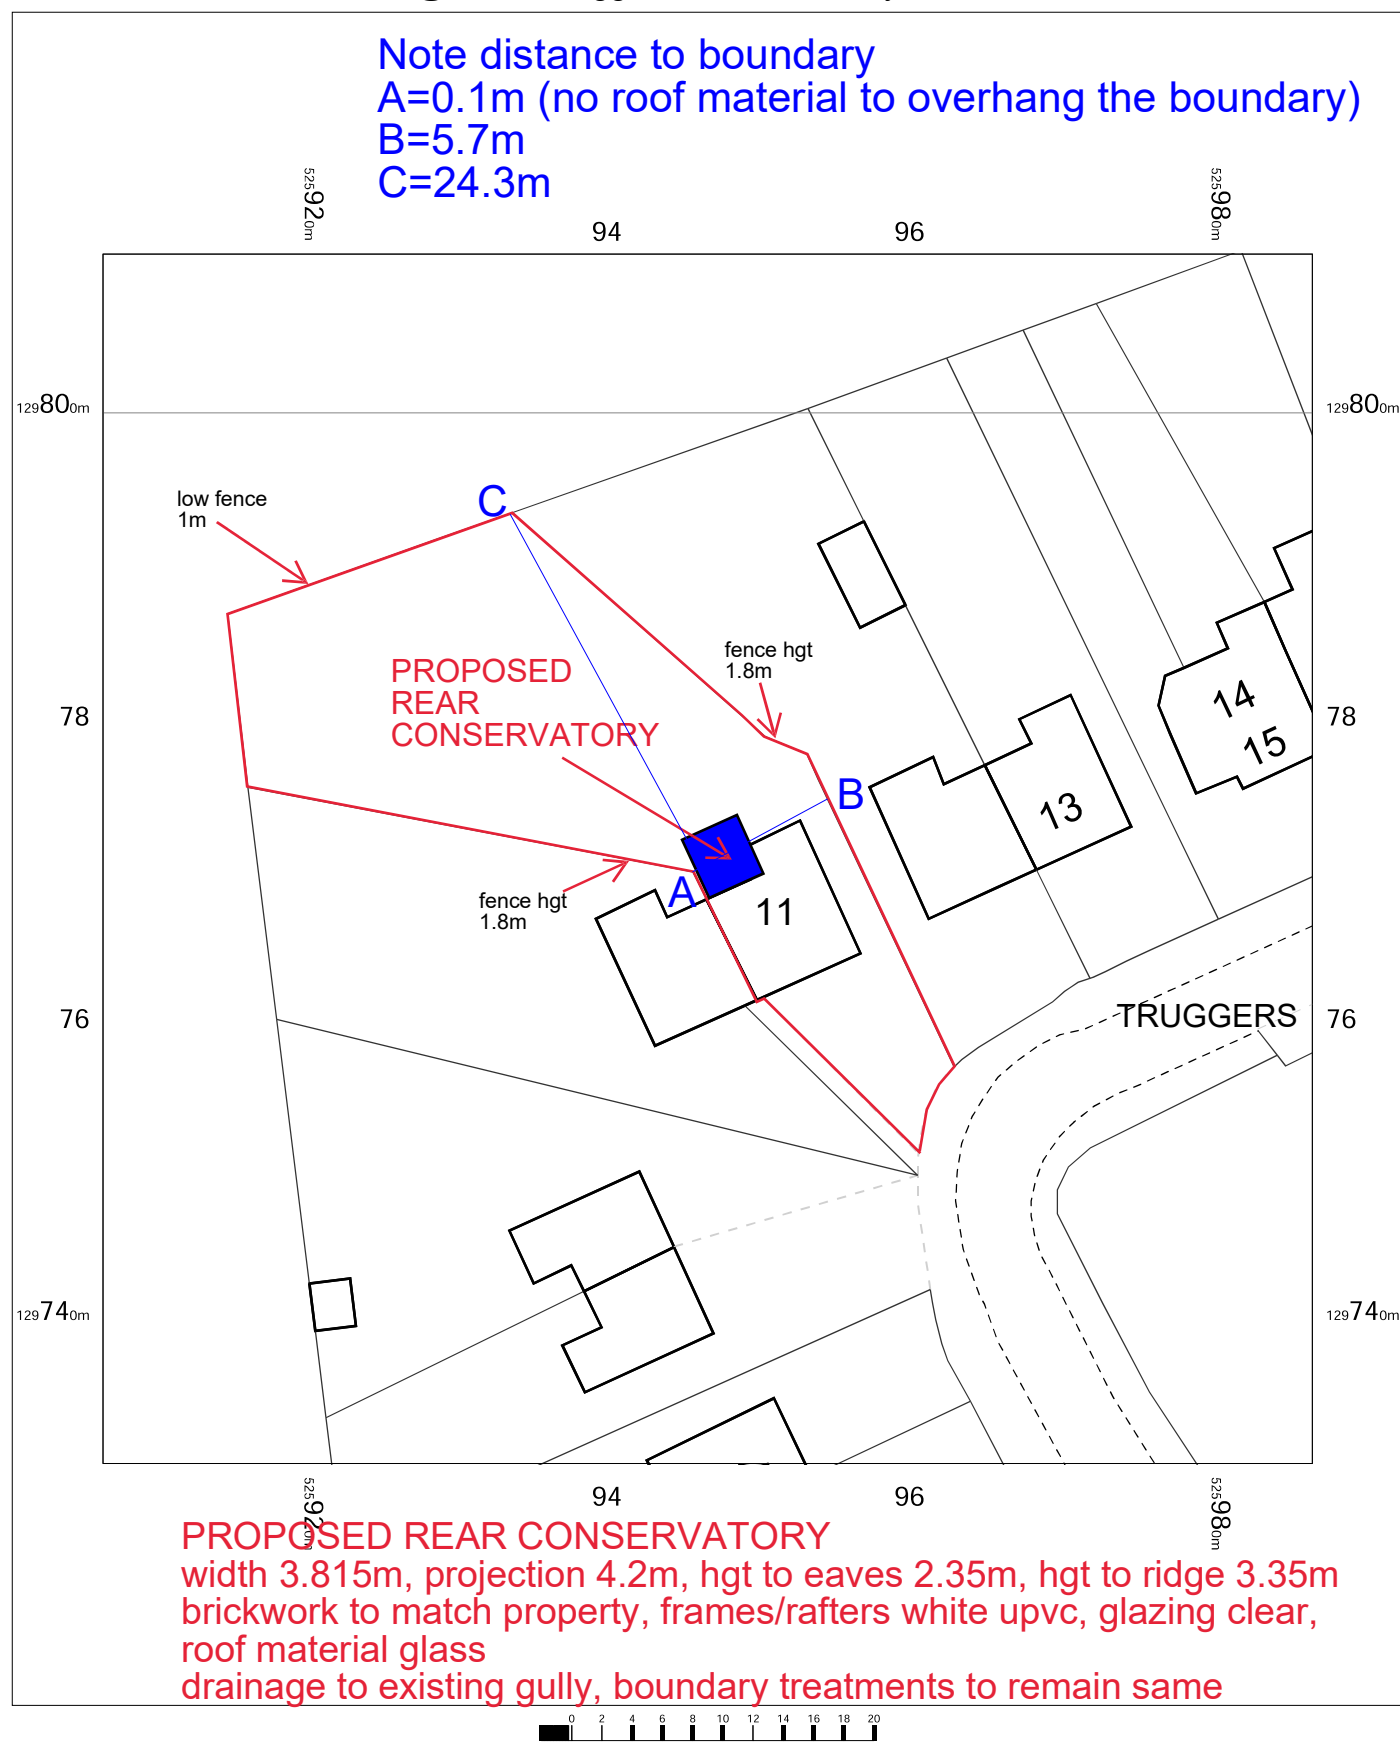

OS MasterMap 1250/2500/10000 scale
 Friday, July 4, 2025, ID: CM-01230867
www.centremapslive.co.uk

1:500 scale print at A4, Centre: 525947 E, 129770 N

©Crown Copyright Ordnance Survey. Licence no.
 AC0000849896

