
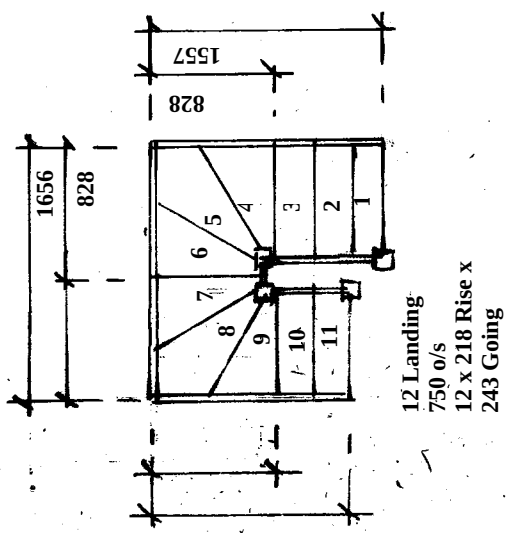


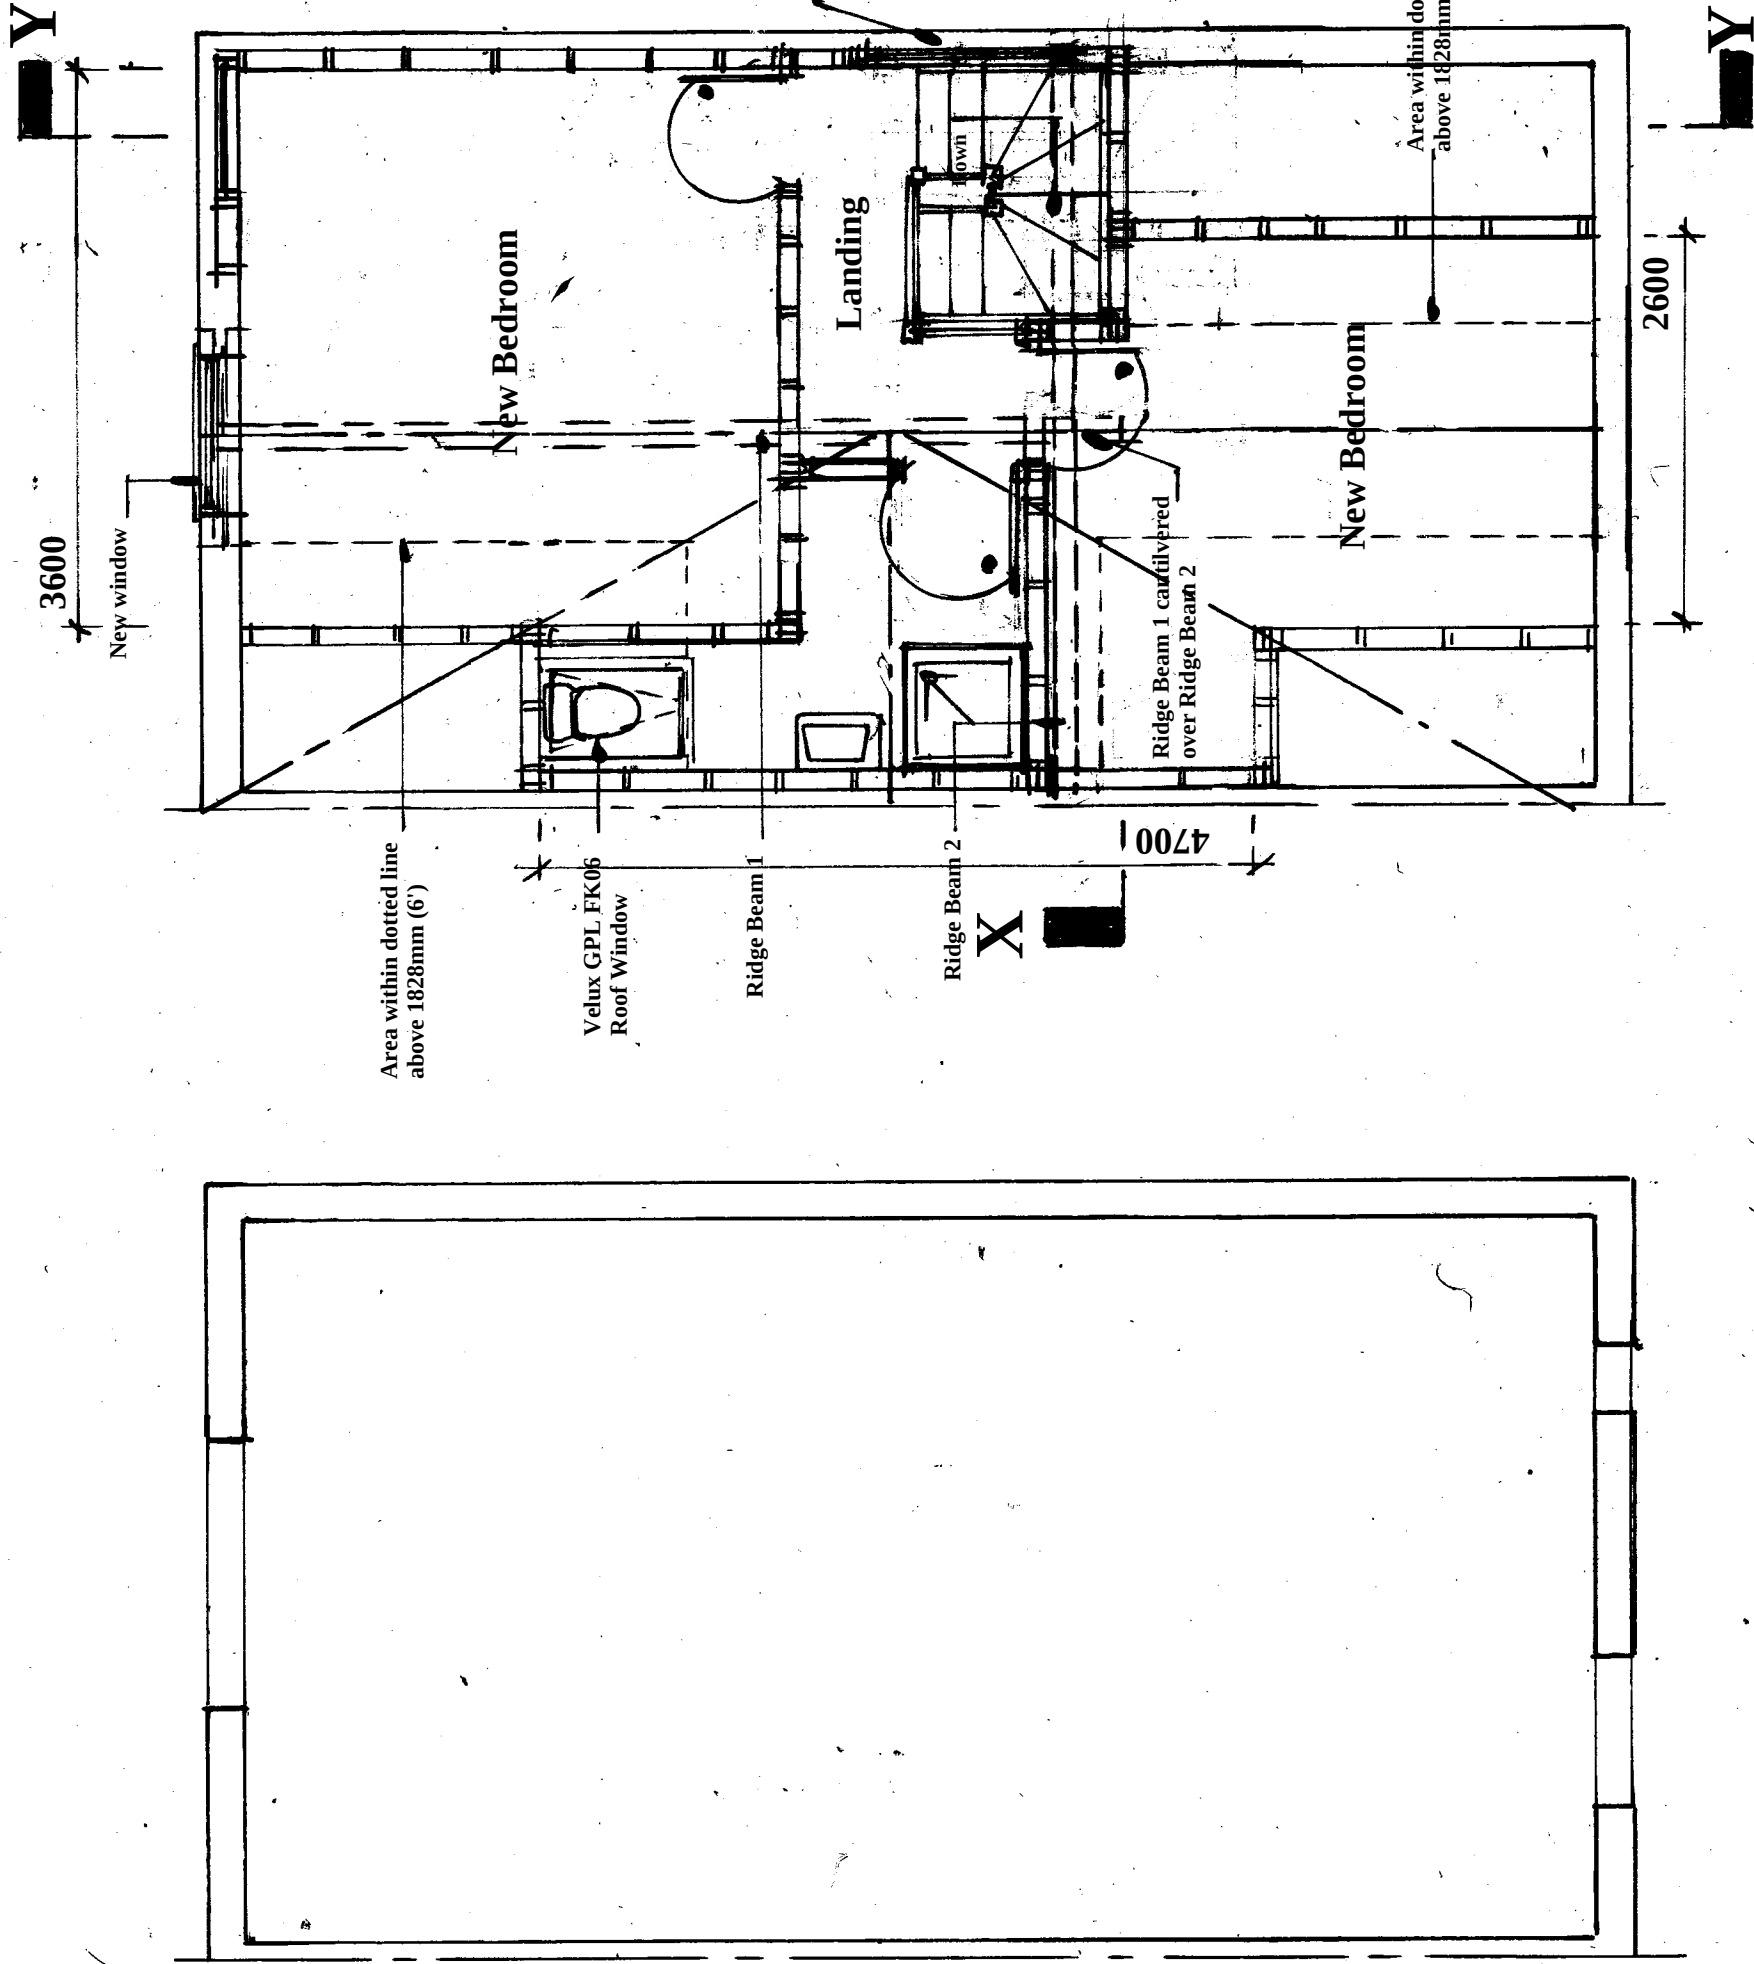

Proposed Staircase Plan

Amendments			Date
Client			

Mr Rae
Site Address
46 Bonnet Lane
Burgess Hill
West Sussex
RH15 0FQ

Proposal
Loft Conversion
Drawing Title
Proposed Joist/ Loft Room Plan
Date 24/04/25
Drawn S. Burrows
Scales 1:50

DWG NO. S13393/2	REV
------------------	-----

Proposed Joist Layout

Proposed Loft Room