



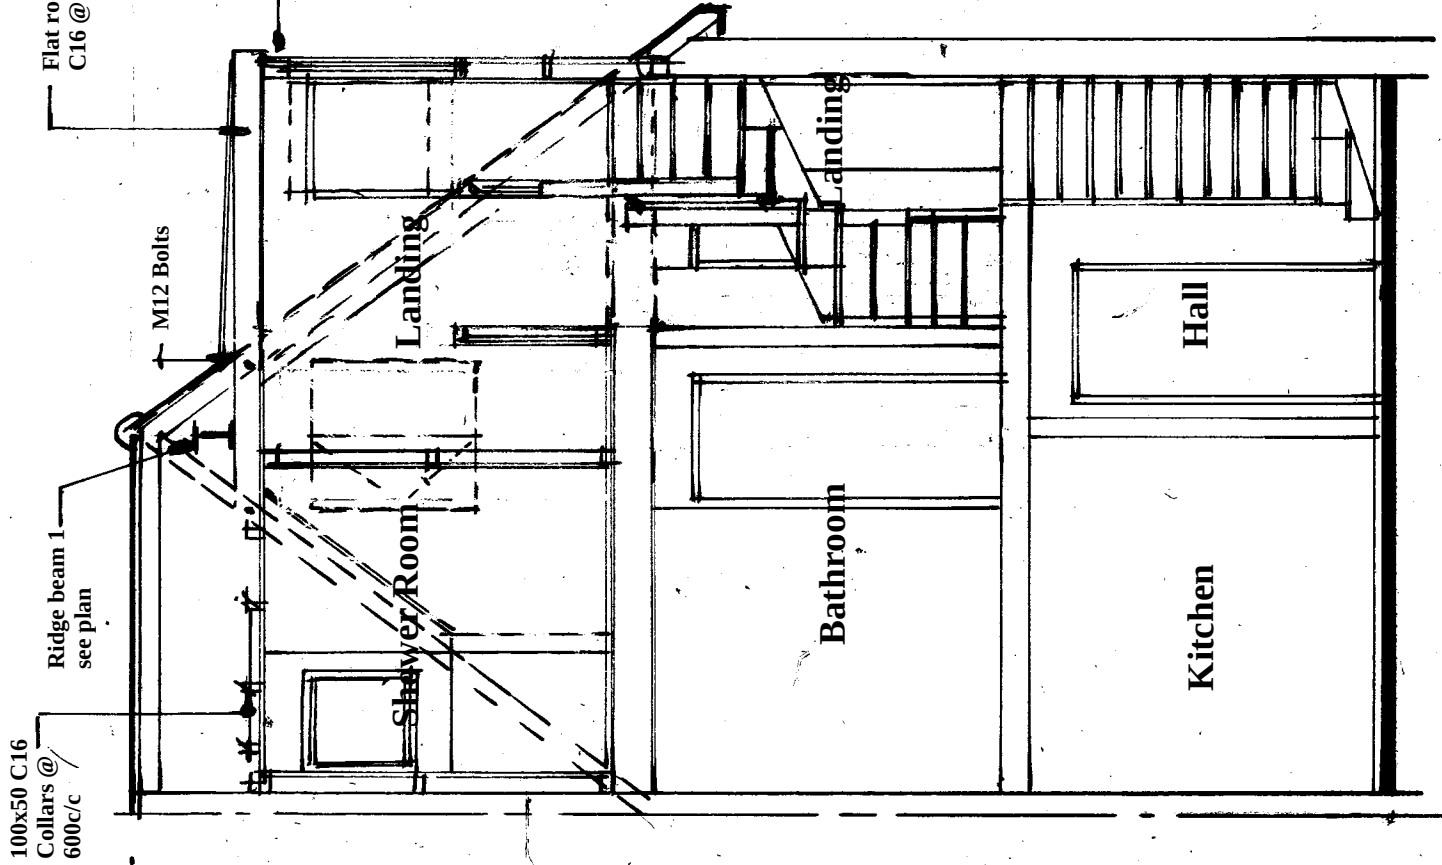

Section X-X

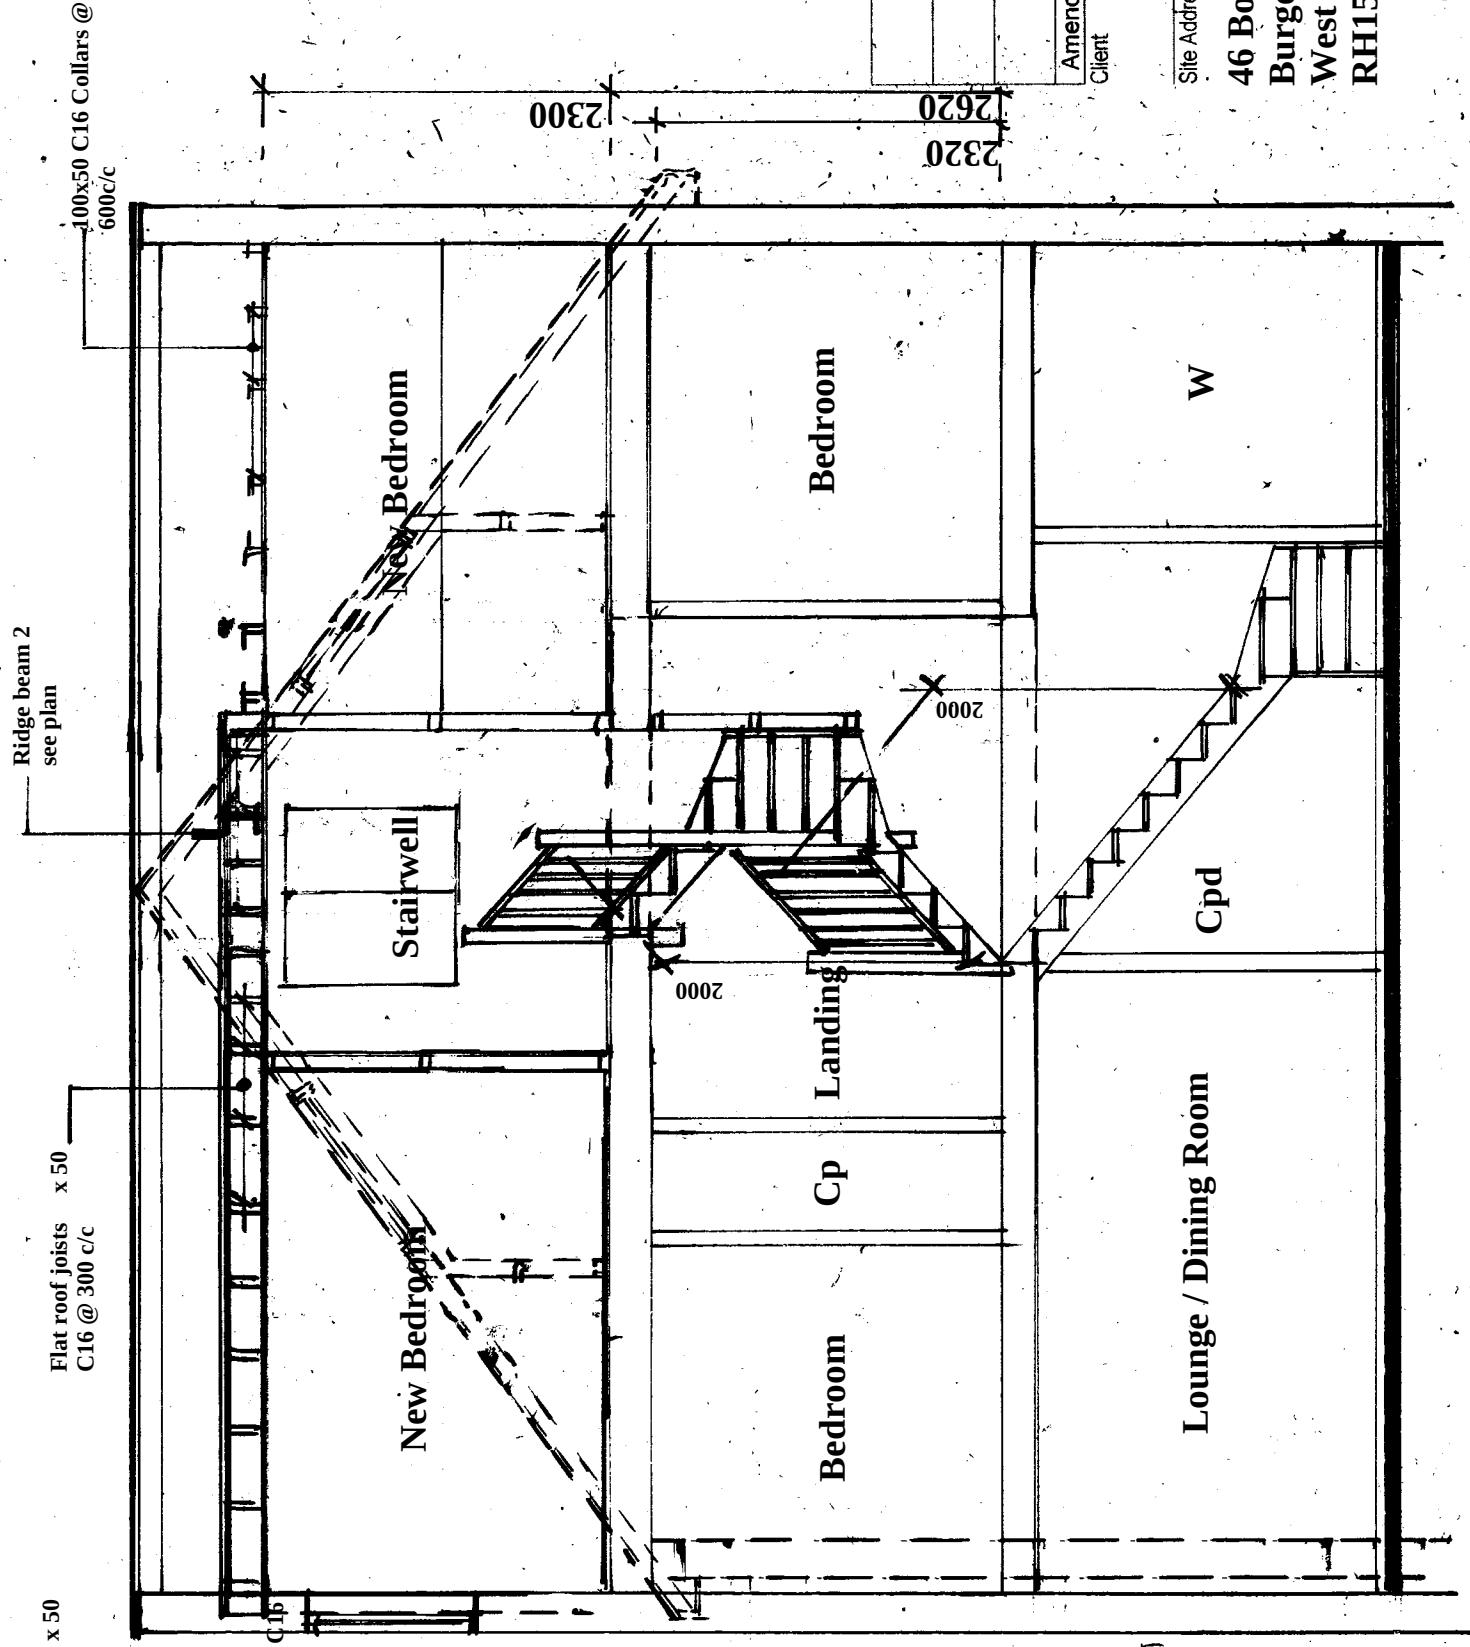

Section Y-Y

Amendments	Date

Mr Rae

Site Address

46 Bonnet Lane
Burgess Hill
West Sussex
RH15 0FQ

Proposal

Loft Conversion

Drawing Title

Sections

Date

24/04/25

Drawn

S. Burrows

Scales

1:50

DWG NO.	REV
S13393/3	