
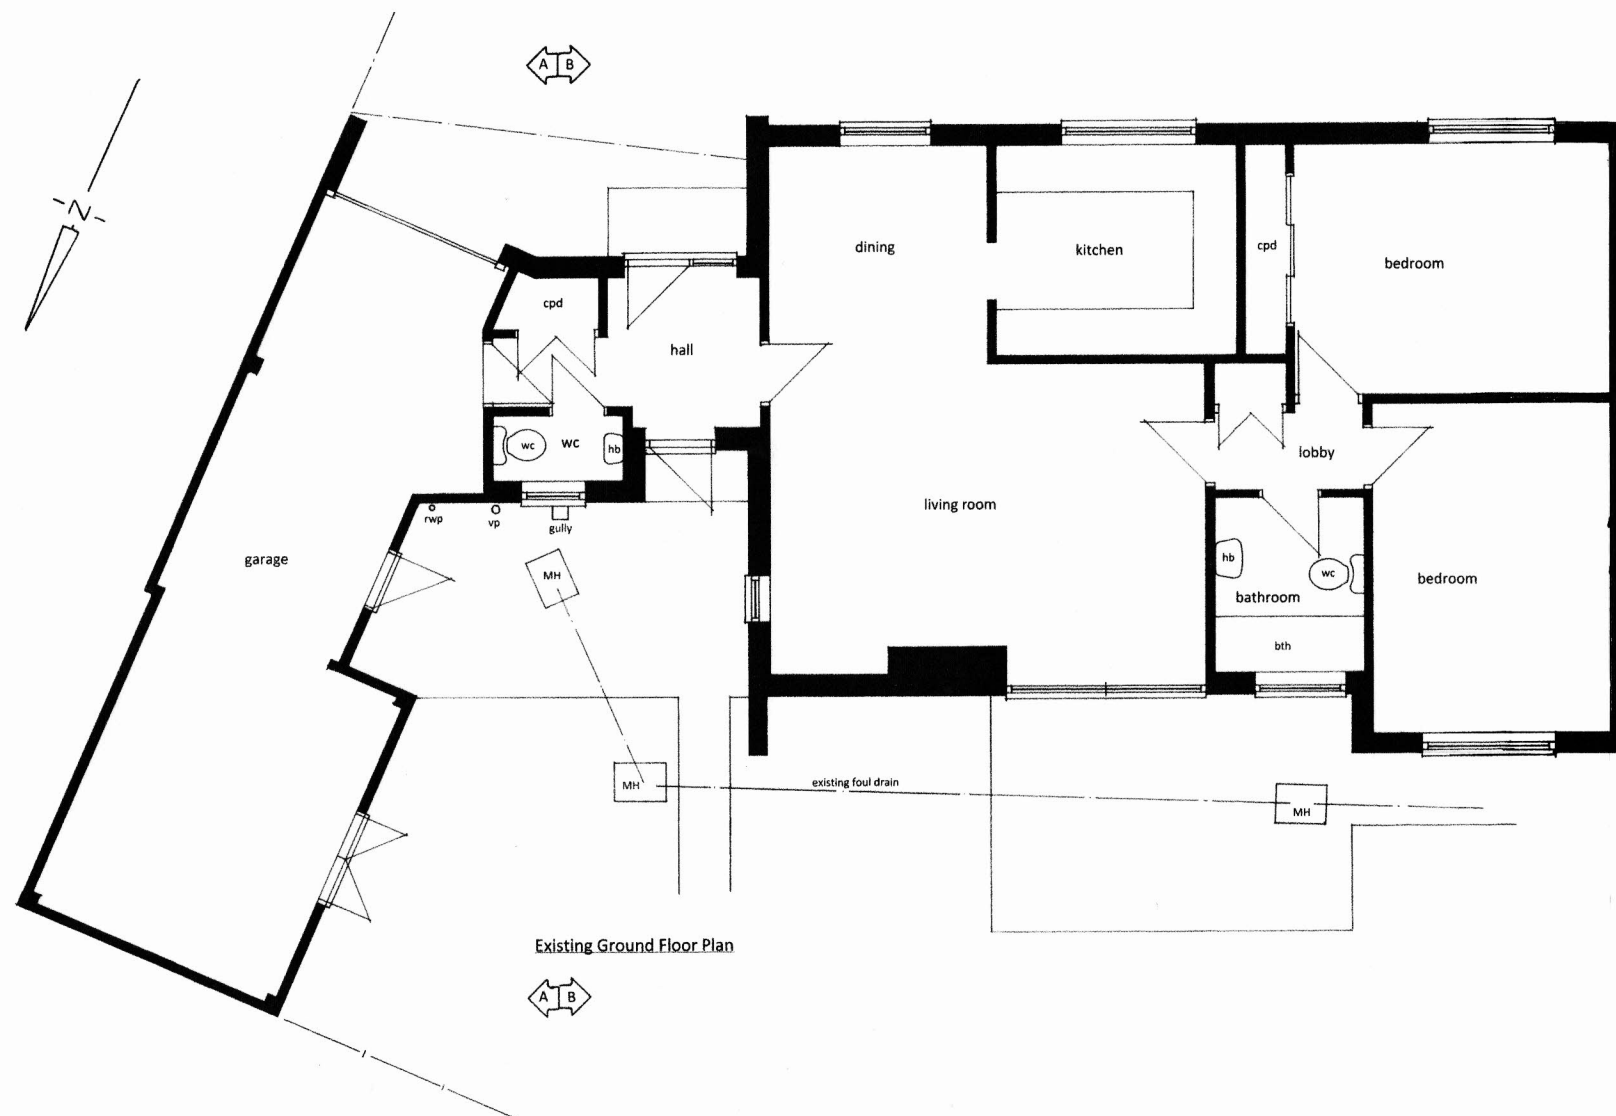


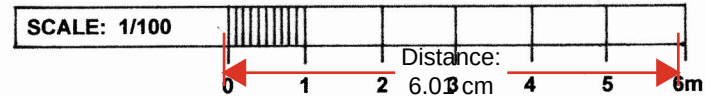

All setting out and dimensions are to be checked on site before starting work and the designer notified of any discrepancies	
M. P. Technical Services 5 Harebeating Crescent Hailsham East Sussex BN27 1JH Tel: 01323 842747 Email: pavey456@gmail.com	
Client	Mr & Mrs C. Goodyear
Job Title	11B Hillcrest Close, Scaynes Hill West Sussex RH17 7PJ
Drq Title	Existing Ground Floor Plan Whole Floor Plan
Scale	1/100 @ A3
Date	11/9/25
Drq by	MP
Drq No.	E6