
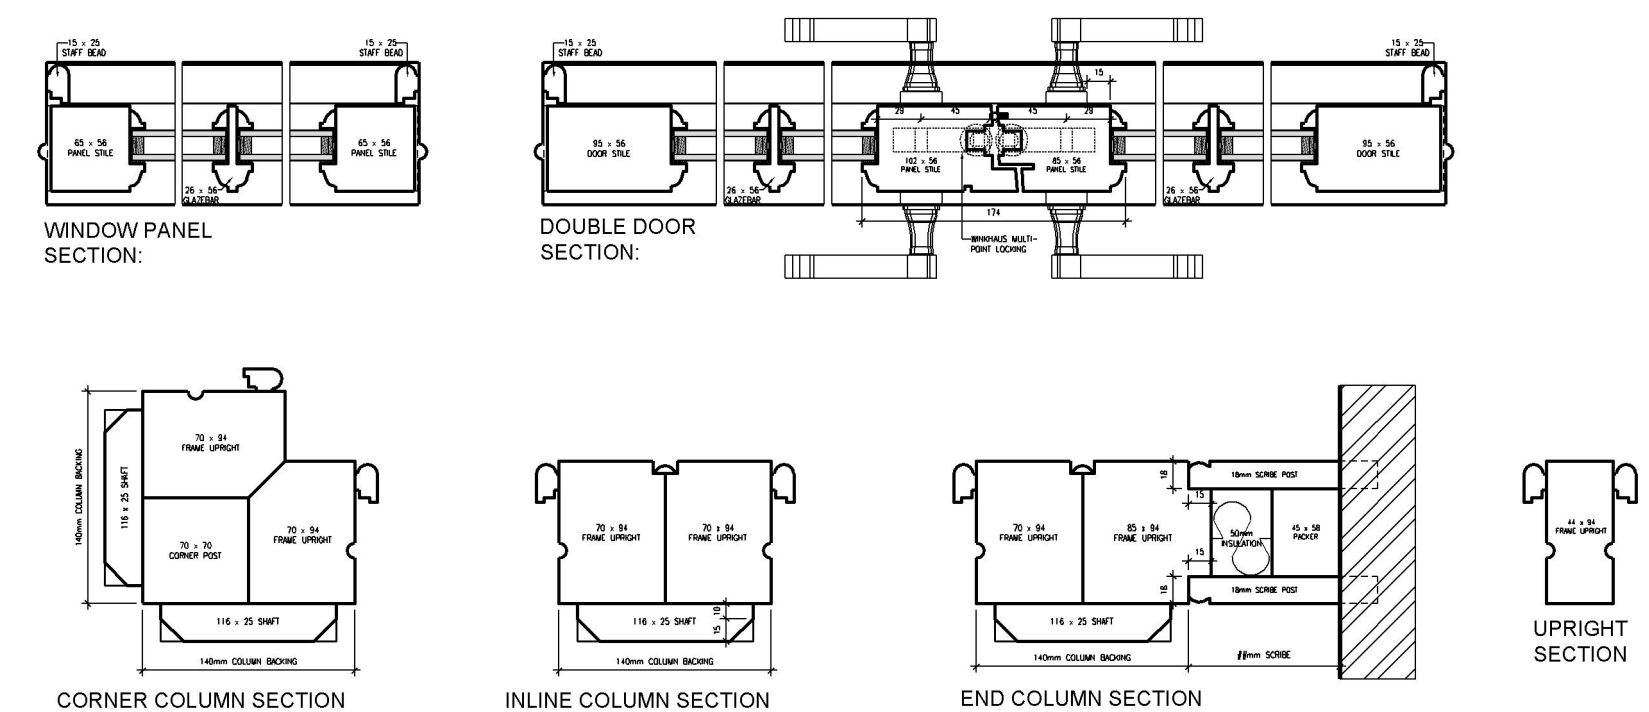
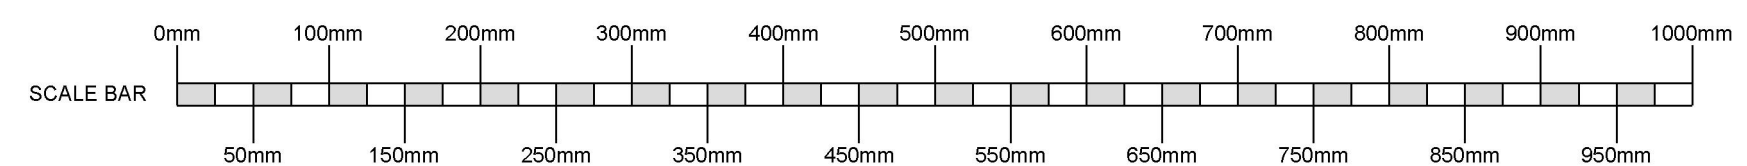
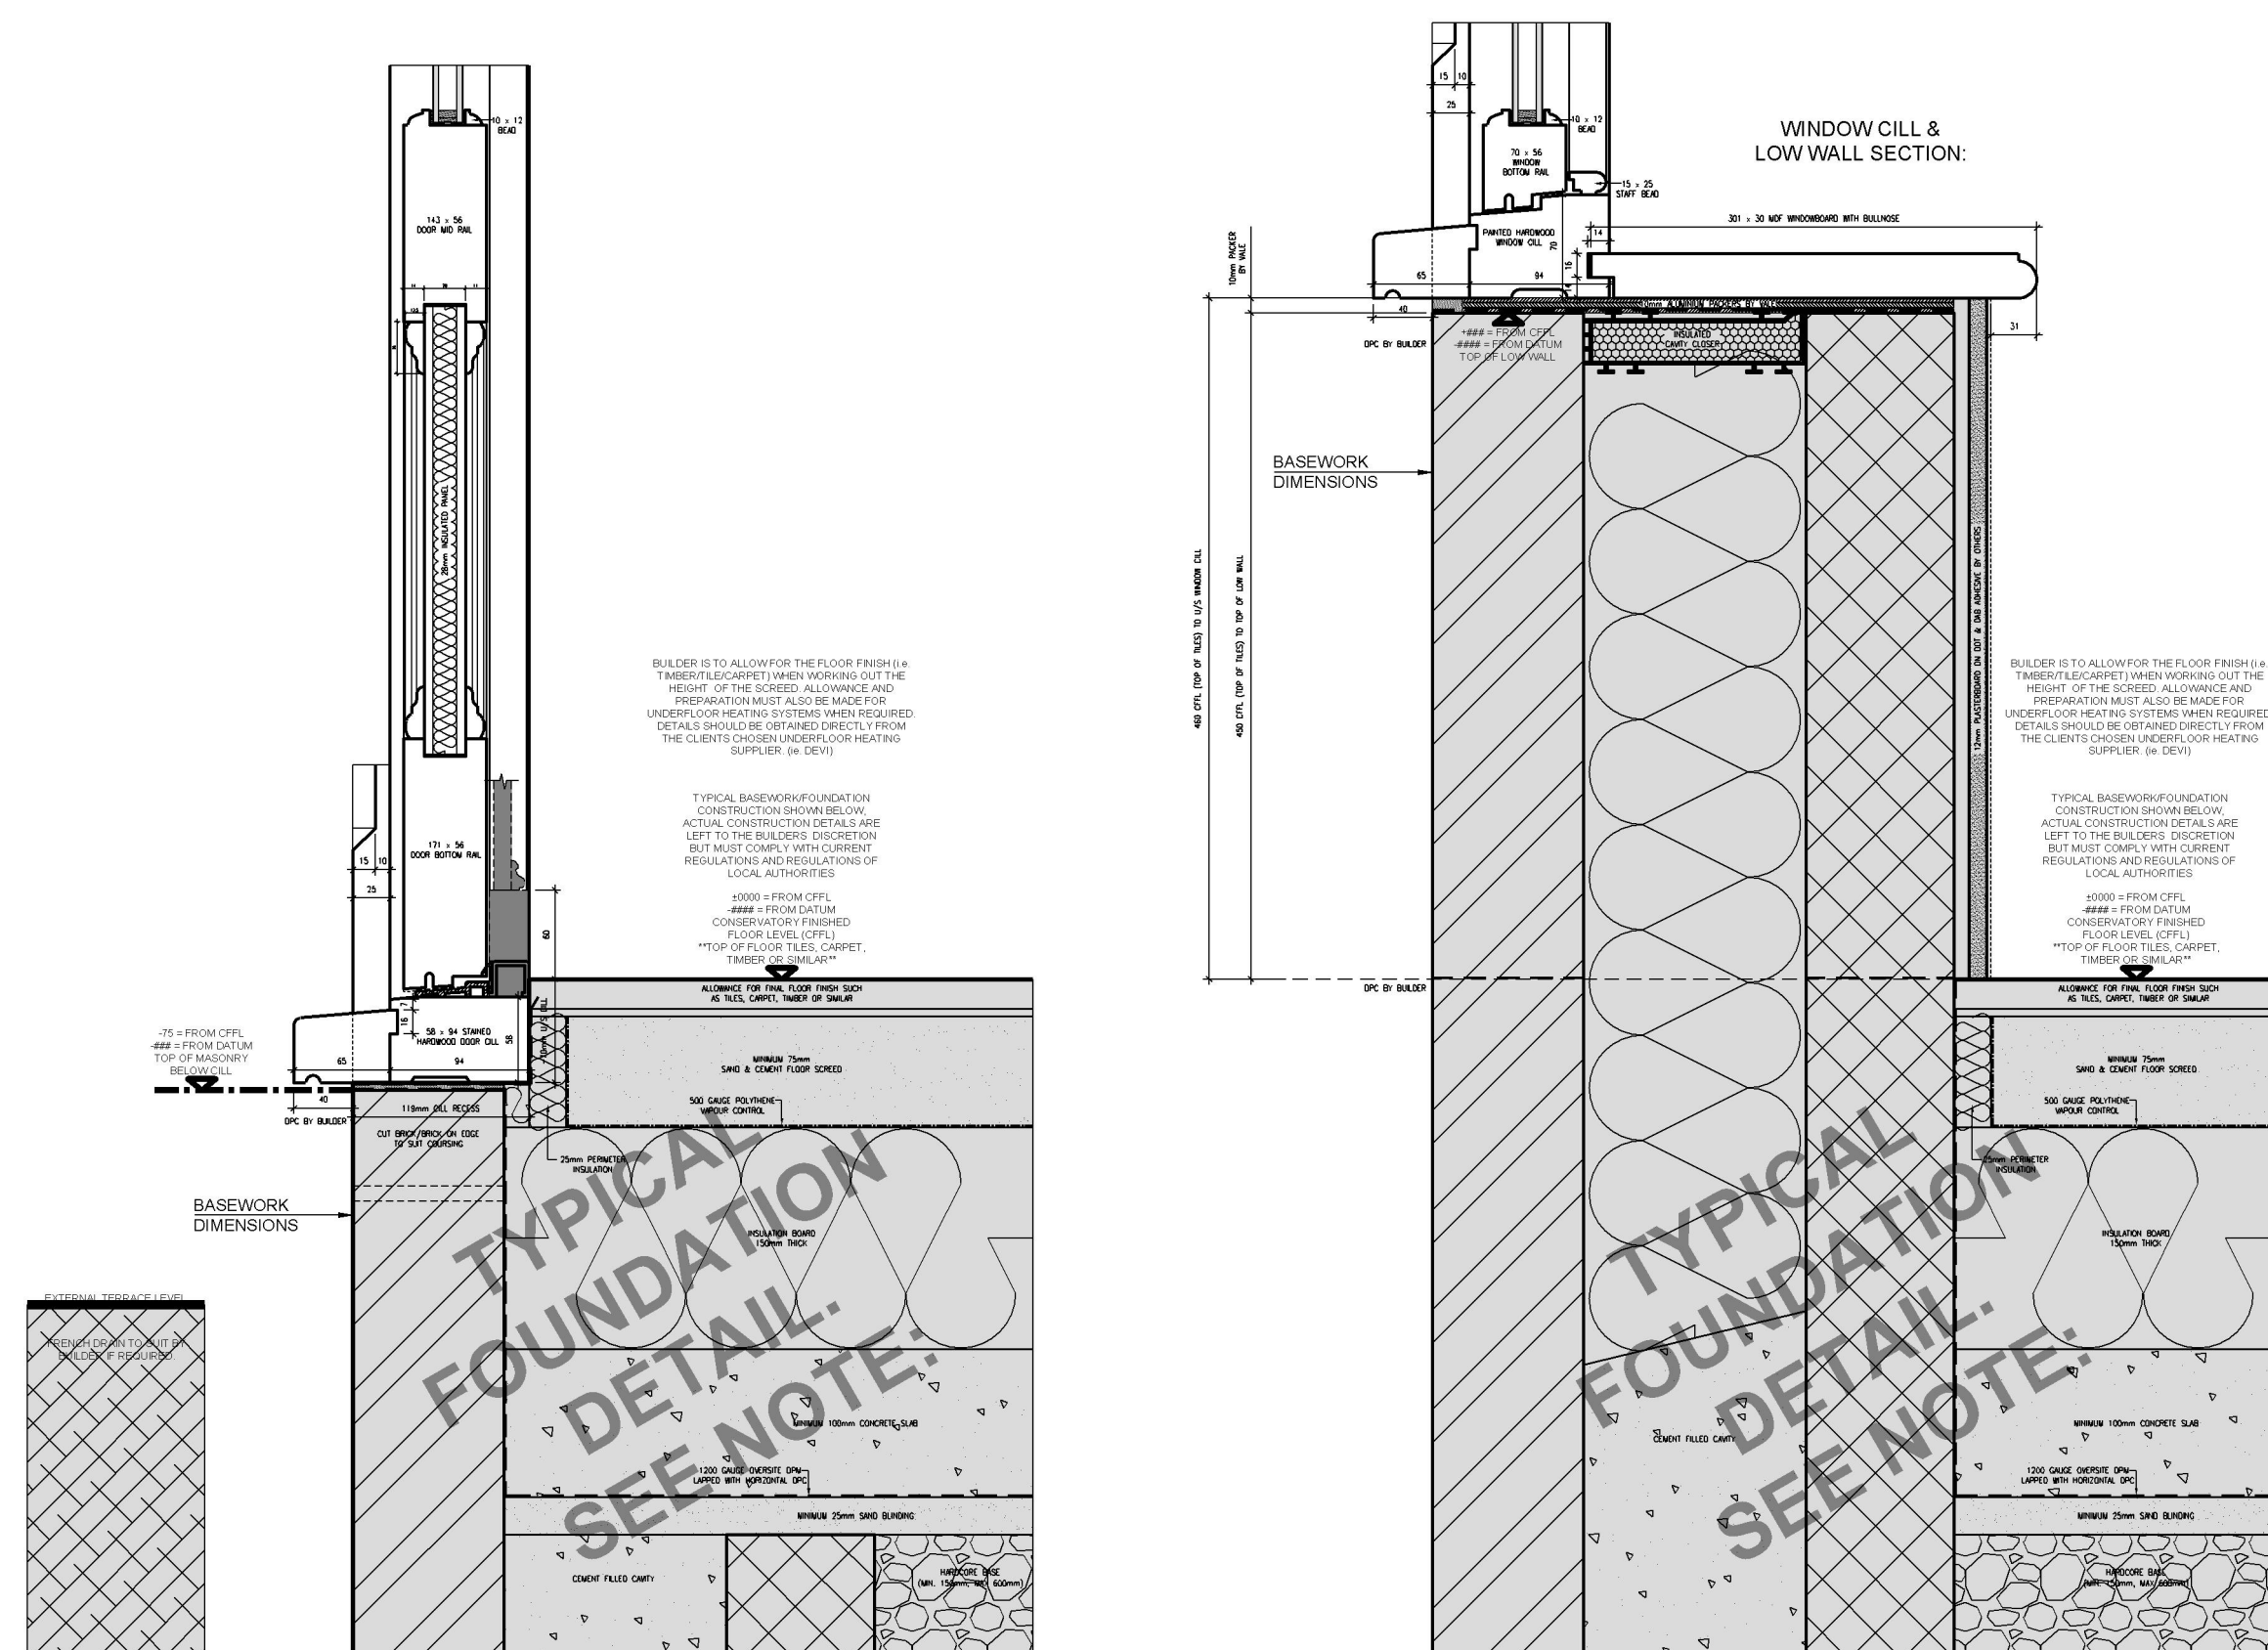


DO NOT SCALE - IF IN DOUBT ASK

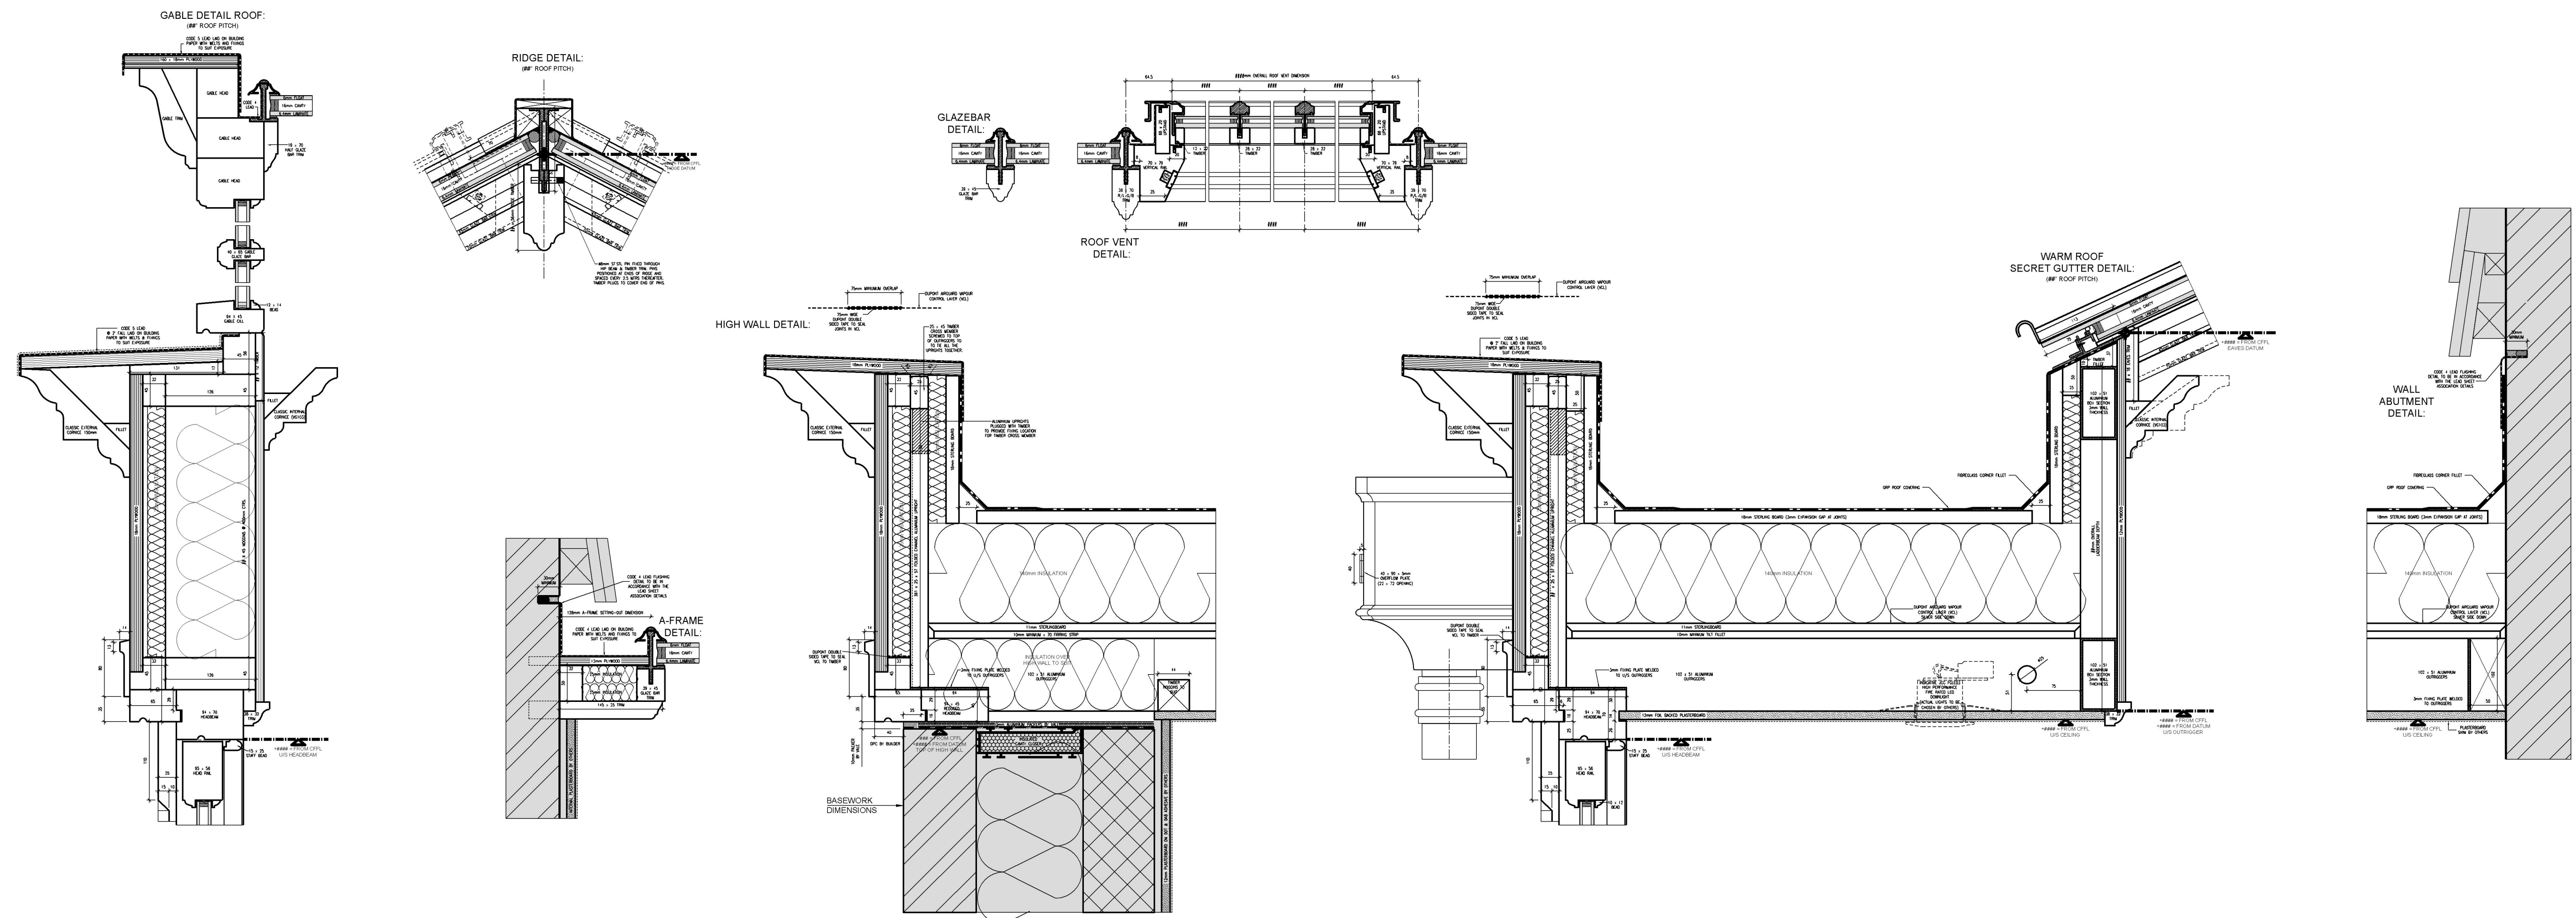

SALE
GARDEN
HOUSES
LTD

LONDONTHORPE ROAD
 GRANTHAM
 COLNSHIRE, NG31 9SJ
 TEL: 01476 564433 FAX: 01476 578555

NOTE:
BASEWORKS ARE TO BE SET OUT ONLY TO
FOUNDATION DRAWINGS. CONTRACTORS AND
SPECTORS MUST VERIFY ALL DIMENSIONS ON
SITE BEFORE WORK COMMENCES.

THIS DRAWING, ITS DESIGN AND APPLICATION
SITE, AND ITS COMPONENTS REMAINS THE
PROPERTY OF VALE GARDEN HOUSES LTD.
AND MAY NOT BE REPRODUCED IN ANY WAY
WITHOUT PRIOR CONSENT

Date:	Details:

Mr T Mercer

Bridgers Farmhouse, Langton
Lane, Hurstpier Point, Hassocks.
West Sussex. BN6 9HA

Typical Details

Scale: 1 : 5 @ A1	Date: 05/08/2025
-------------------	------------------

Drawn By: SE	Checked By: CM
--------------	----------------

Drawing No. **MER2898/99**

Revision: _____