

View A - Showing As Built Fence



View B - Showing As Built Fence and Wall prior to Cladding




22 Moat Road

New Concrete Posts, Gravel Boards and Timber Fence Panels to Boundary of Communal Space.

View A

View B

Internal View of Refurbished Wall

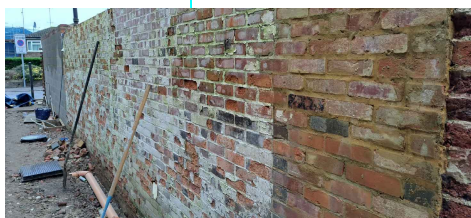

Internal View of Refurbished Wall



Existing 1800mm high brickwork wall to boundary retained and refurbished as viewed externally to the site.

26 Moat Road

New Timber Cladding Panels and posts to existing refurbished brick wall. Appearance to exactly match the timber posts and panels detailed above.


Existing Garage

Proposed 1800mm high metal railing gate to provide access to ground floor units and communal areas.



TOWER CLOSE

PROPOSED BOUNDARIES 1:200

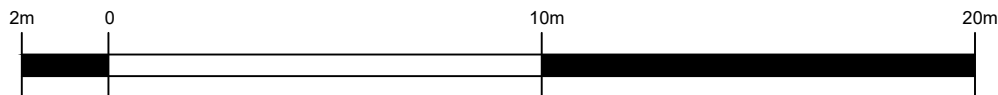

rev	date	description		by chkd
Godwin Construction Services				
CLIENT ALDER DESIGN & BUILD LTD				
PROJECT FORMER TOWER CAR SALES LTD TOWER CLOSE EAST GRINSTEAD RH19 3RJ				
TITLE PROPOSED BOUNDARIES INCL D&A STATEMENT				
SCALE 1:200 @ A3		DATE 08-11-2024		
DRAWN BY S. SURFER		CHECKED BY F. M. PERFECT		
DRAWING No TOC-395				REV