


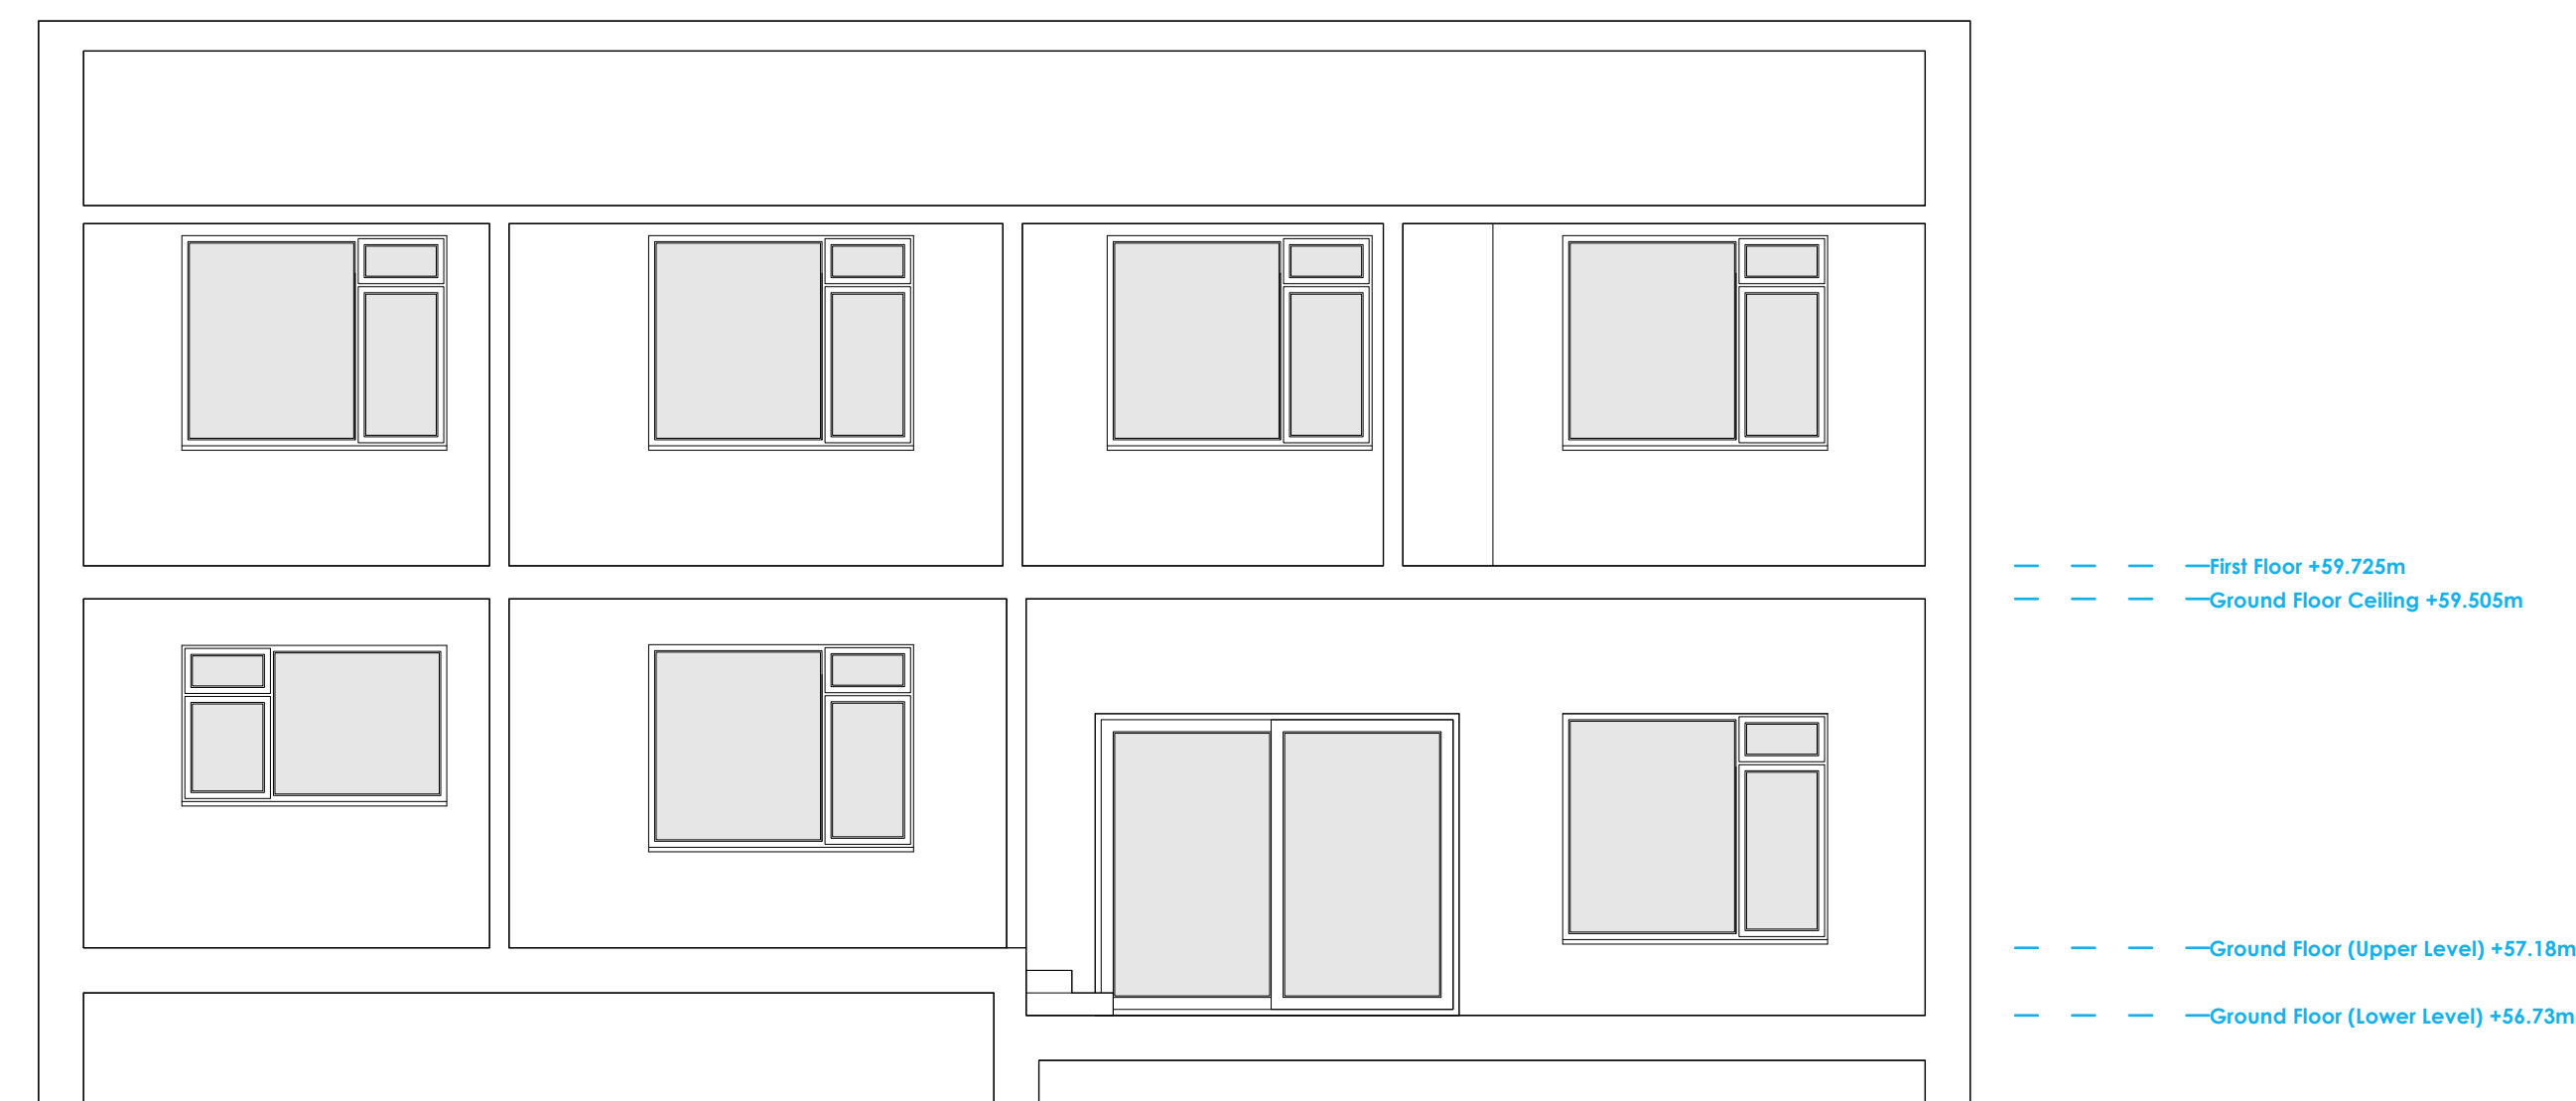

Section A-A



Section B-B



Section C-C



Section D-D

As Existing 1:50



N.B. Unless otherwise noted this drawing is not to be used for construction purposes.

If indicated as feasibility this drawing is subject to a detailed site investigation, including ground conditions/contaminates, drainage design and planning / density negotiations. The layout may be based upon an enlargement of an OS sheet or other small scale plans and its accuracy needs to be verified by survey. CDM regulations have not been fully considered.

[illegible]

Client	Richard McBrayne
--------	------------------

Project	Fairhaven, Hurstpierpoint
----------------	---------------------------

Drawing Title	As Existing Sections
----------------------	----------------------

Drawn JT	Revision ...	Scale 1:50 @ A1
Date 20/04/25	Job No. /Drwg No. 1106/1.005	