


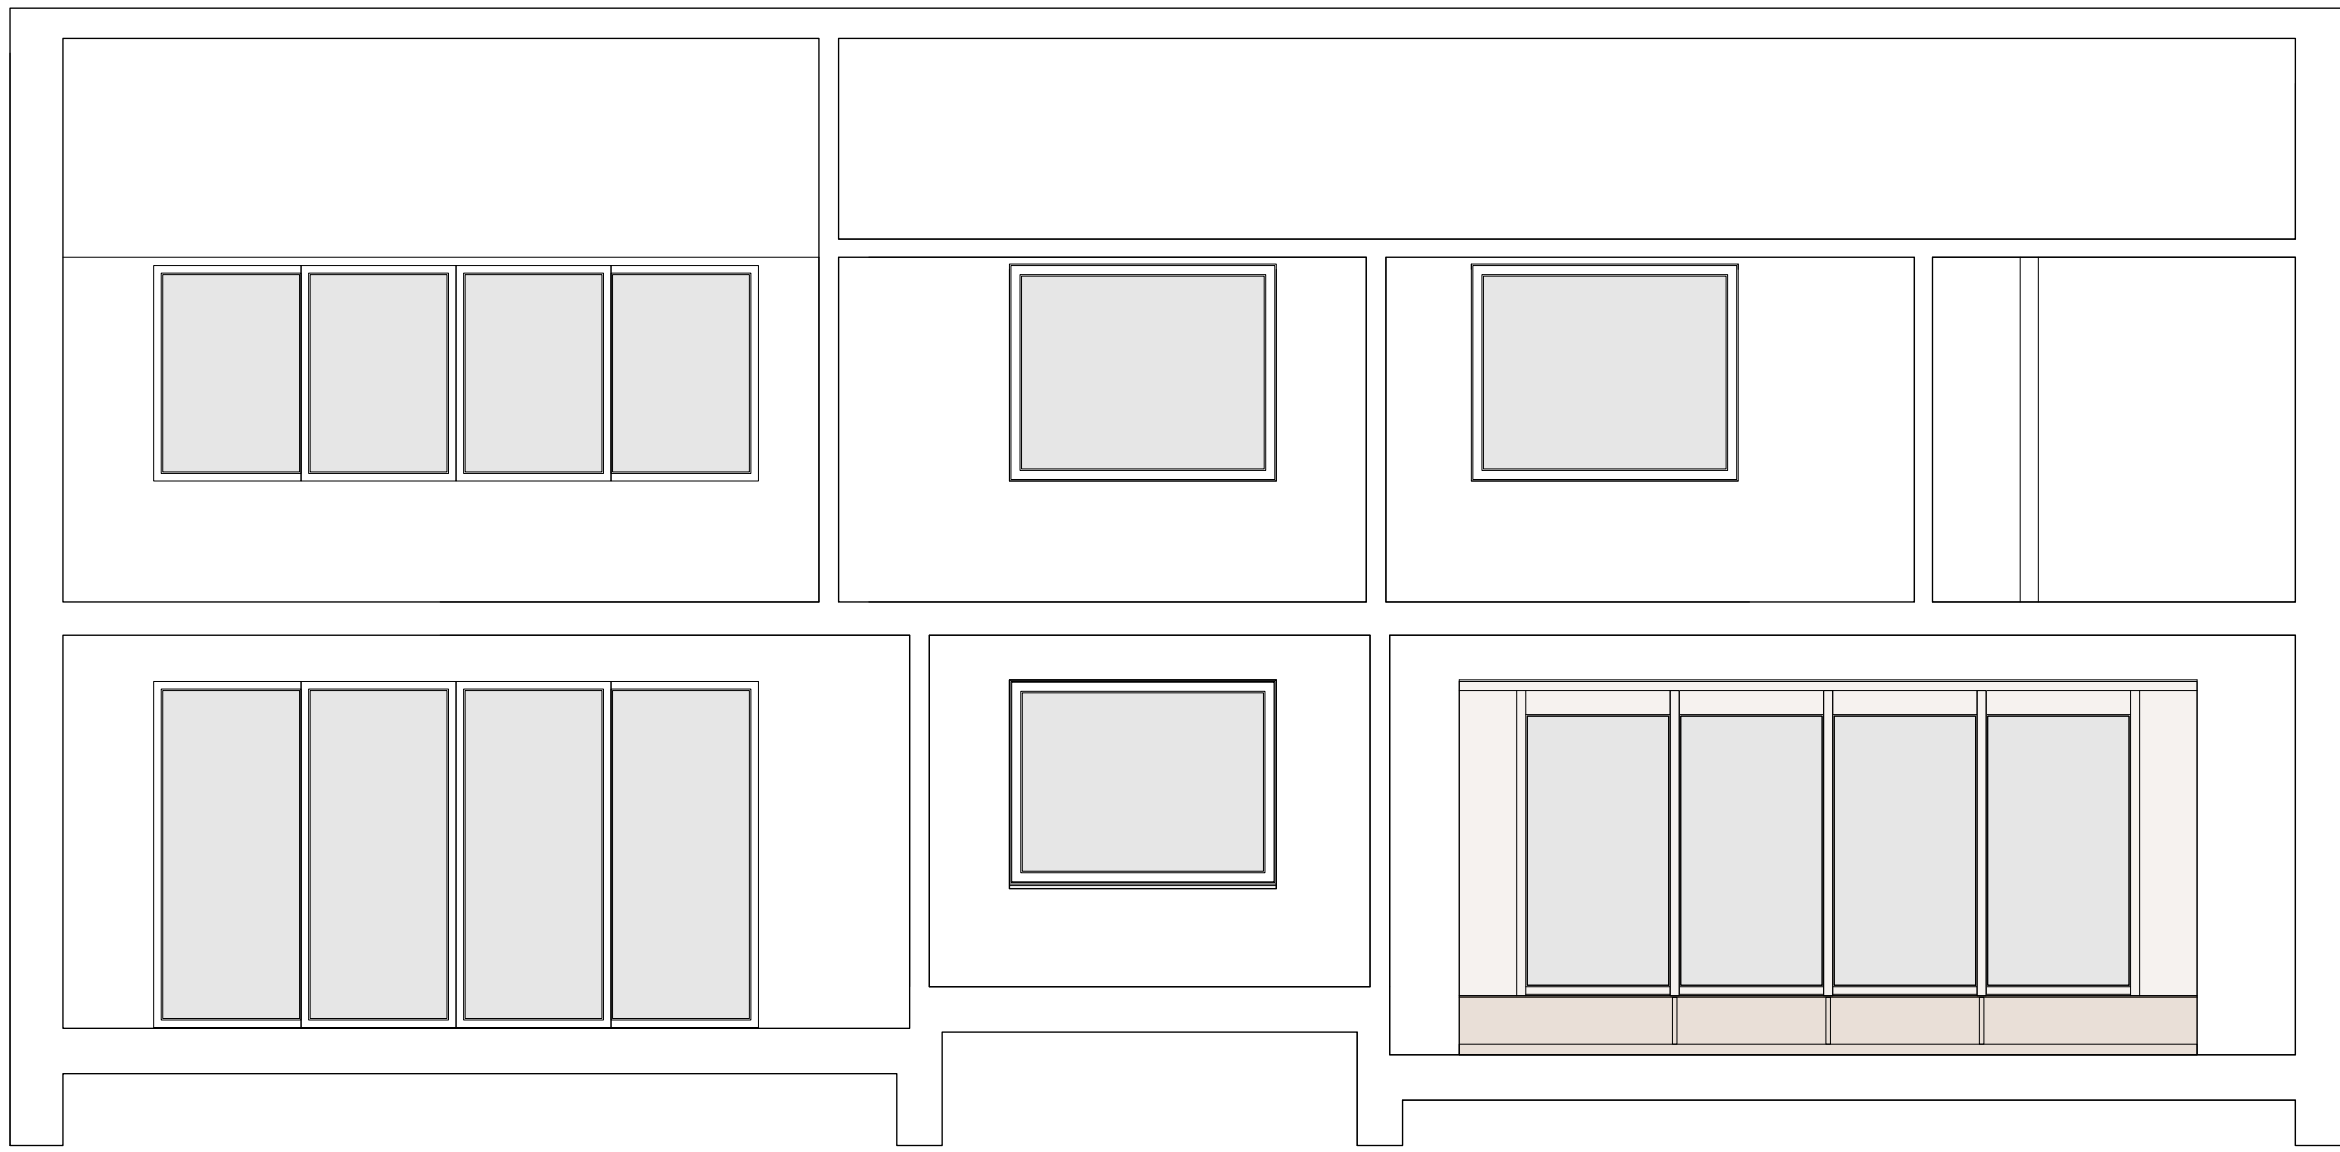

Section A-A



Section B-B



Section C-C



Section D-D



— — — First Floor +59.725m
— — — Ground Floor Ceiling +59.505m

— — — Ground Floor (Upper Level) +57.18m
— — — Ground Floor (Lower Level) +56.73m

1/18 Unless otherwise stated, this drawing is to be used as a guide only. It is not to be used for construction purposes. If indicated as feasibility this drawing is subject to a detailed site investigation, including ground conditions, contamination, drainage design and planning / density regulations. The layout may be based upon an enlargement of an OS sheet or other small scale plans and its accuracy needs to be verified by survey. CDM regulations have not been fully considered.

Revision	Date	Notes

HARP & BRIGHT

Harp & Bright Ltd.
64 Byron Street
Hove
BN3 5BB
0781 208 1716
jack@harpandbright.co.uk
www.harpandbright.co.uk

Client
Richard McBryne

Project
Falthaven, Hurstpierpoint

Drawing Title
As Proposed Sections

Drawn	Revision	Scale
JT	...	1:50 @ A1
Date	Job No. / Draw No.	
20/04/25	1106/2.005	