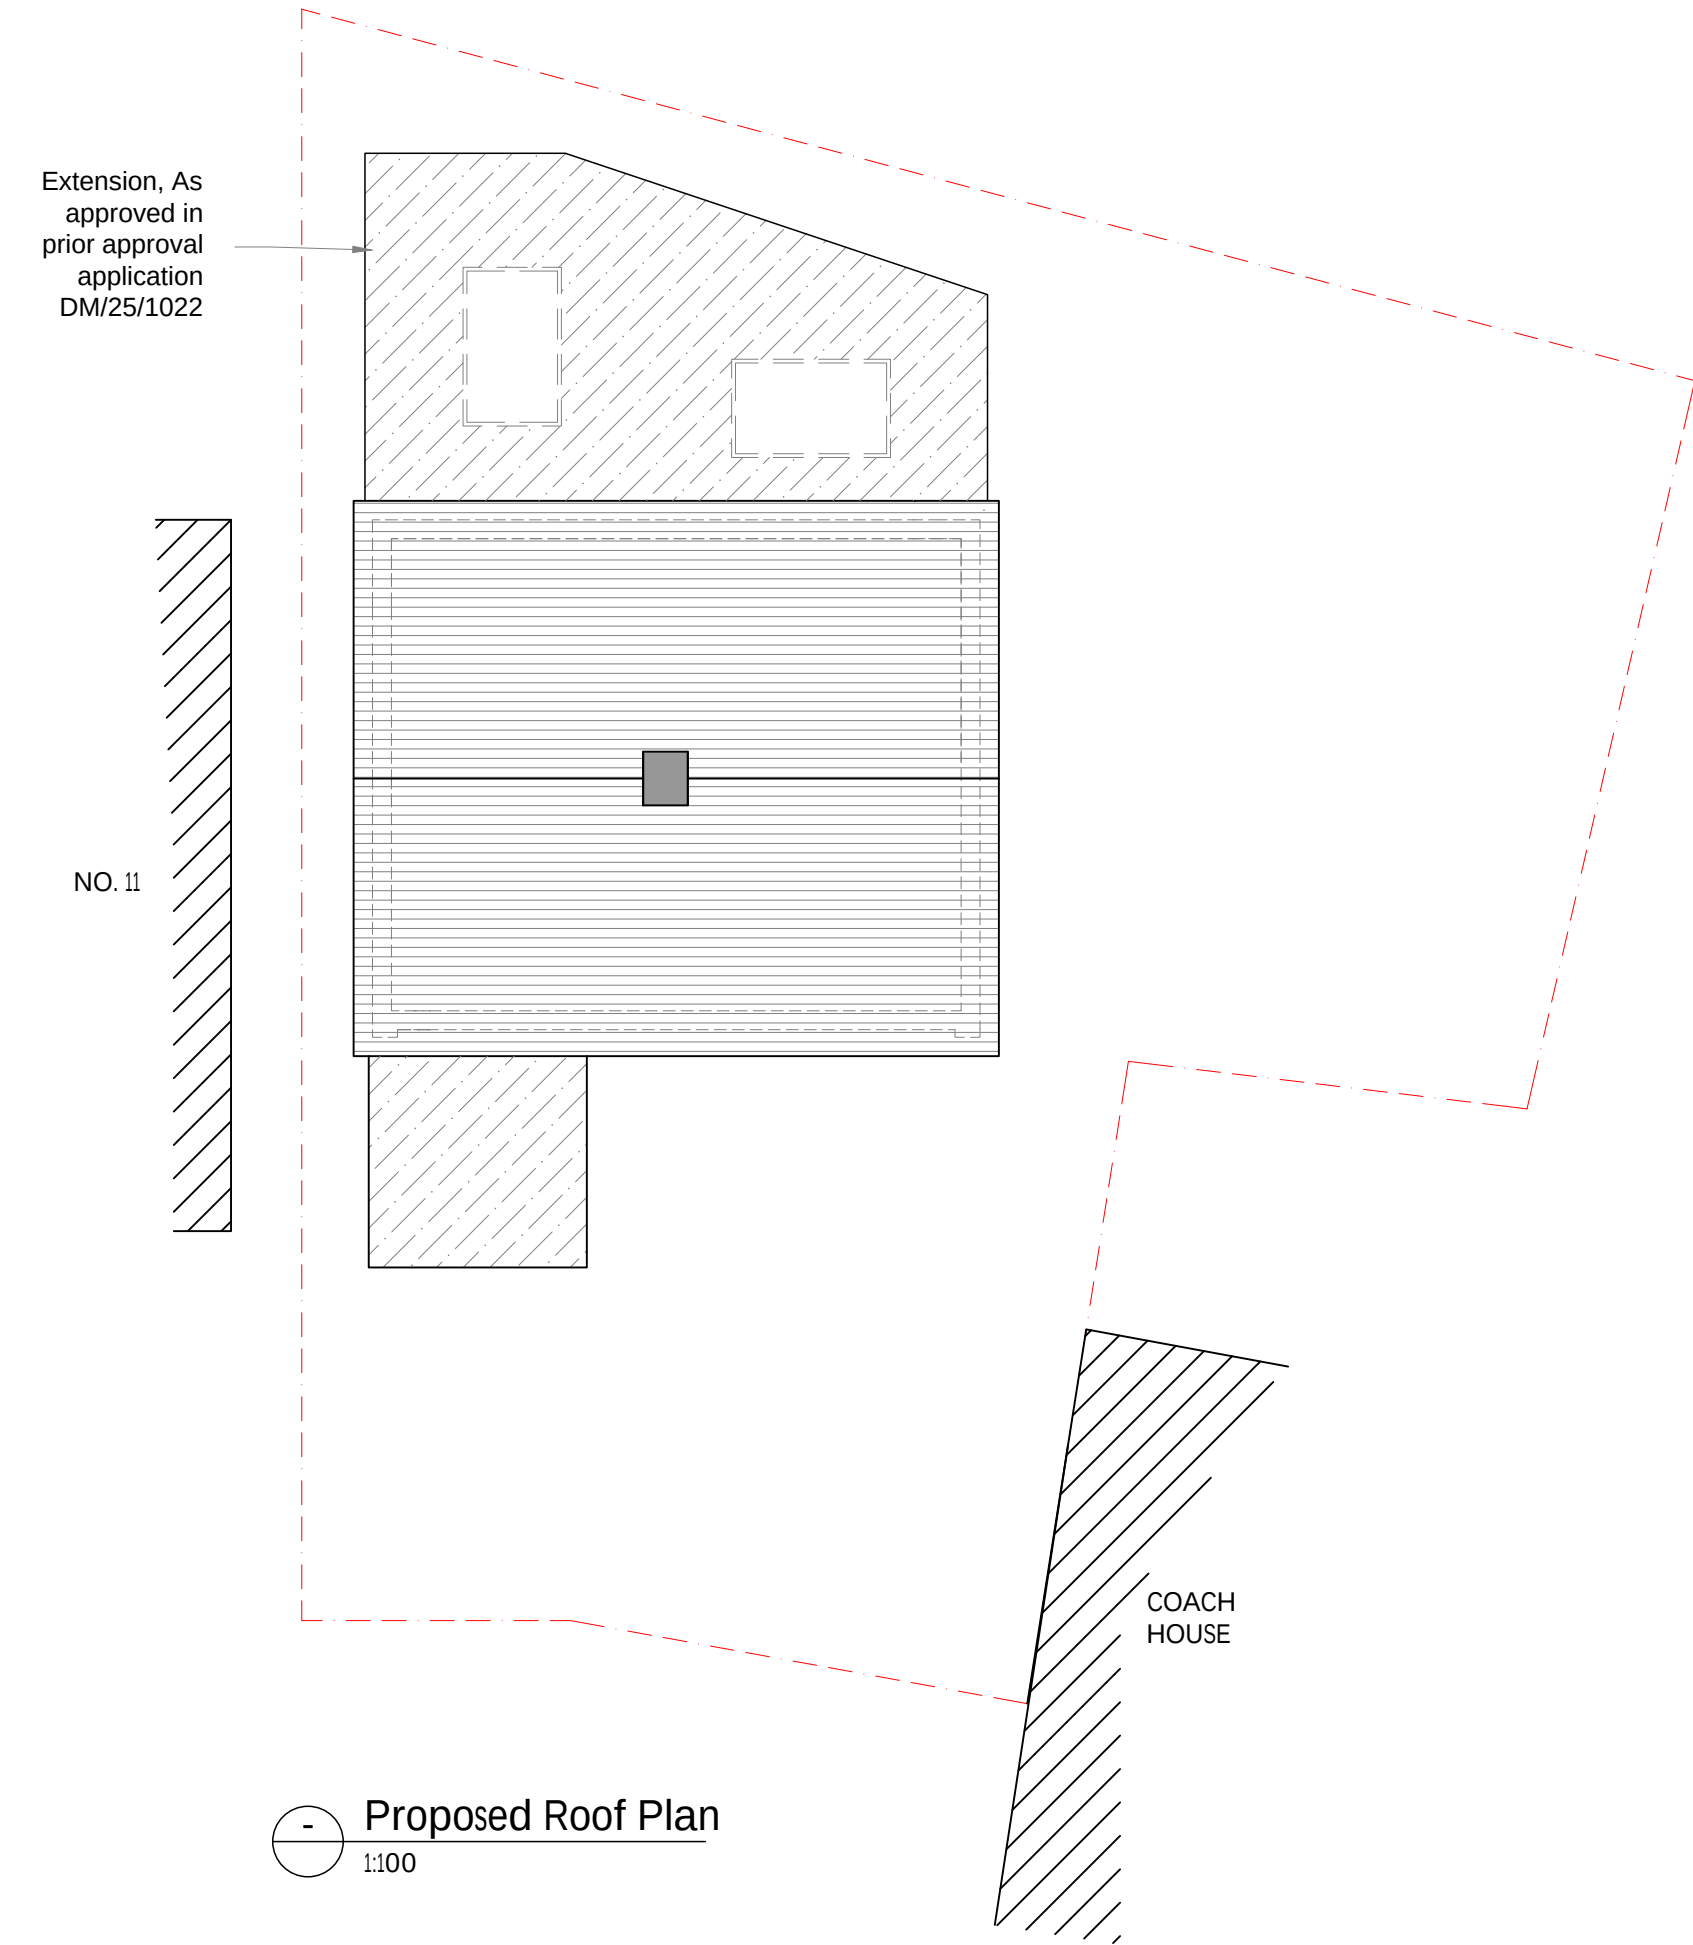
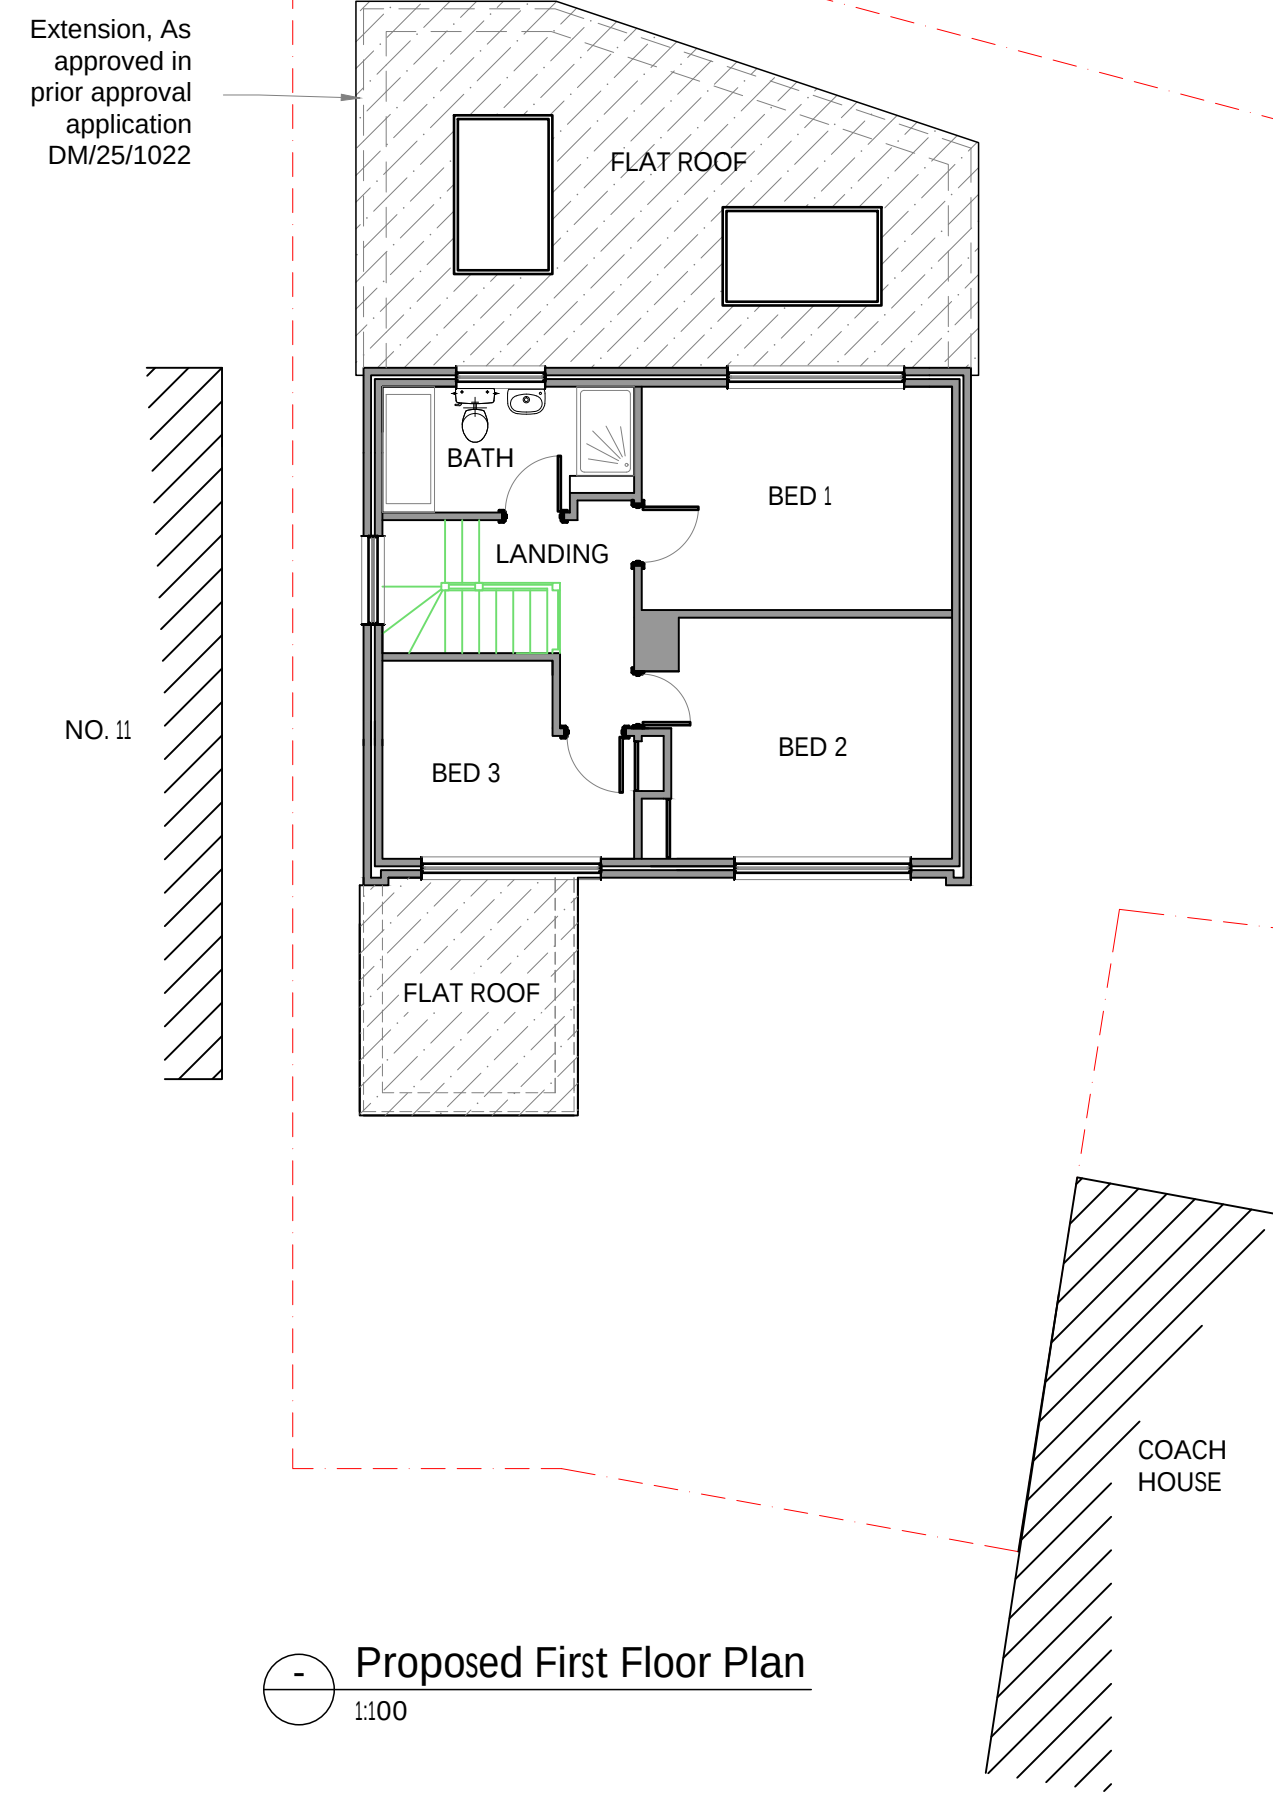
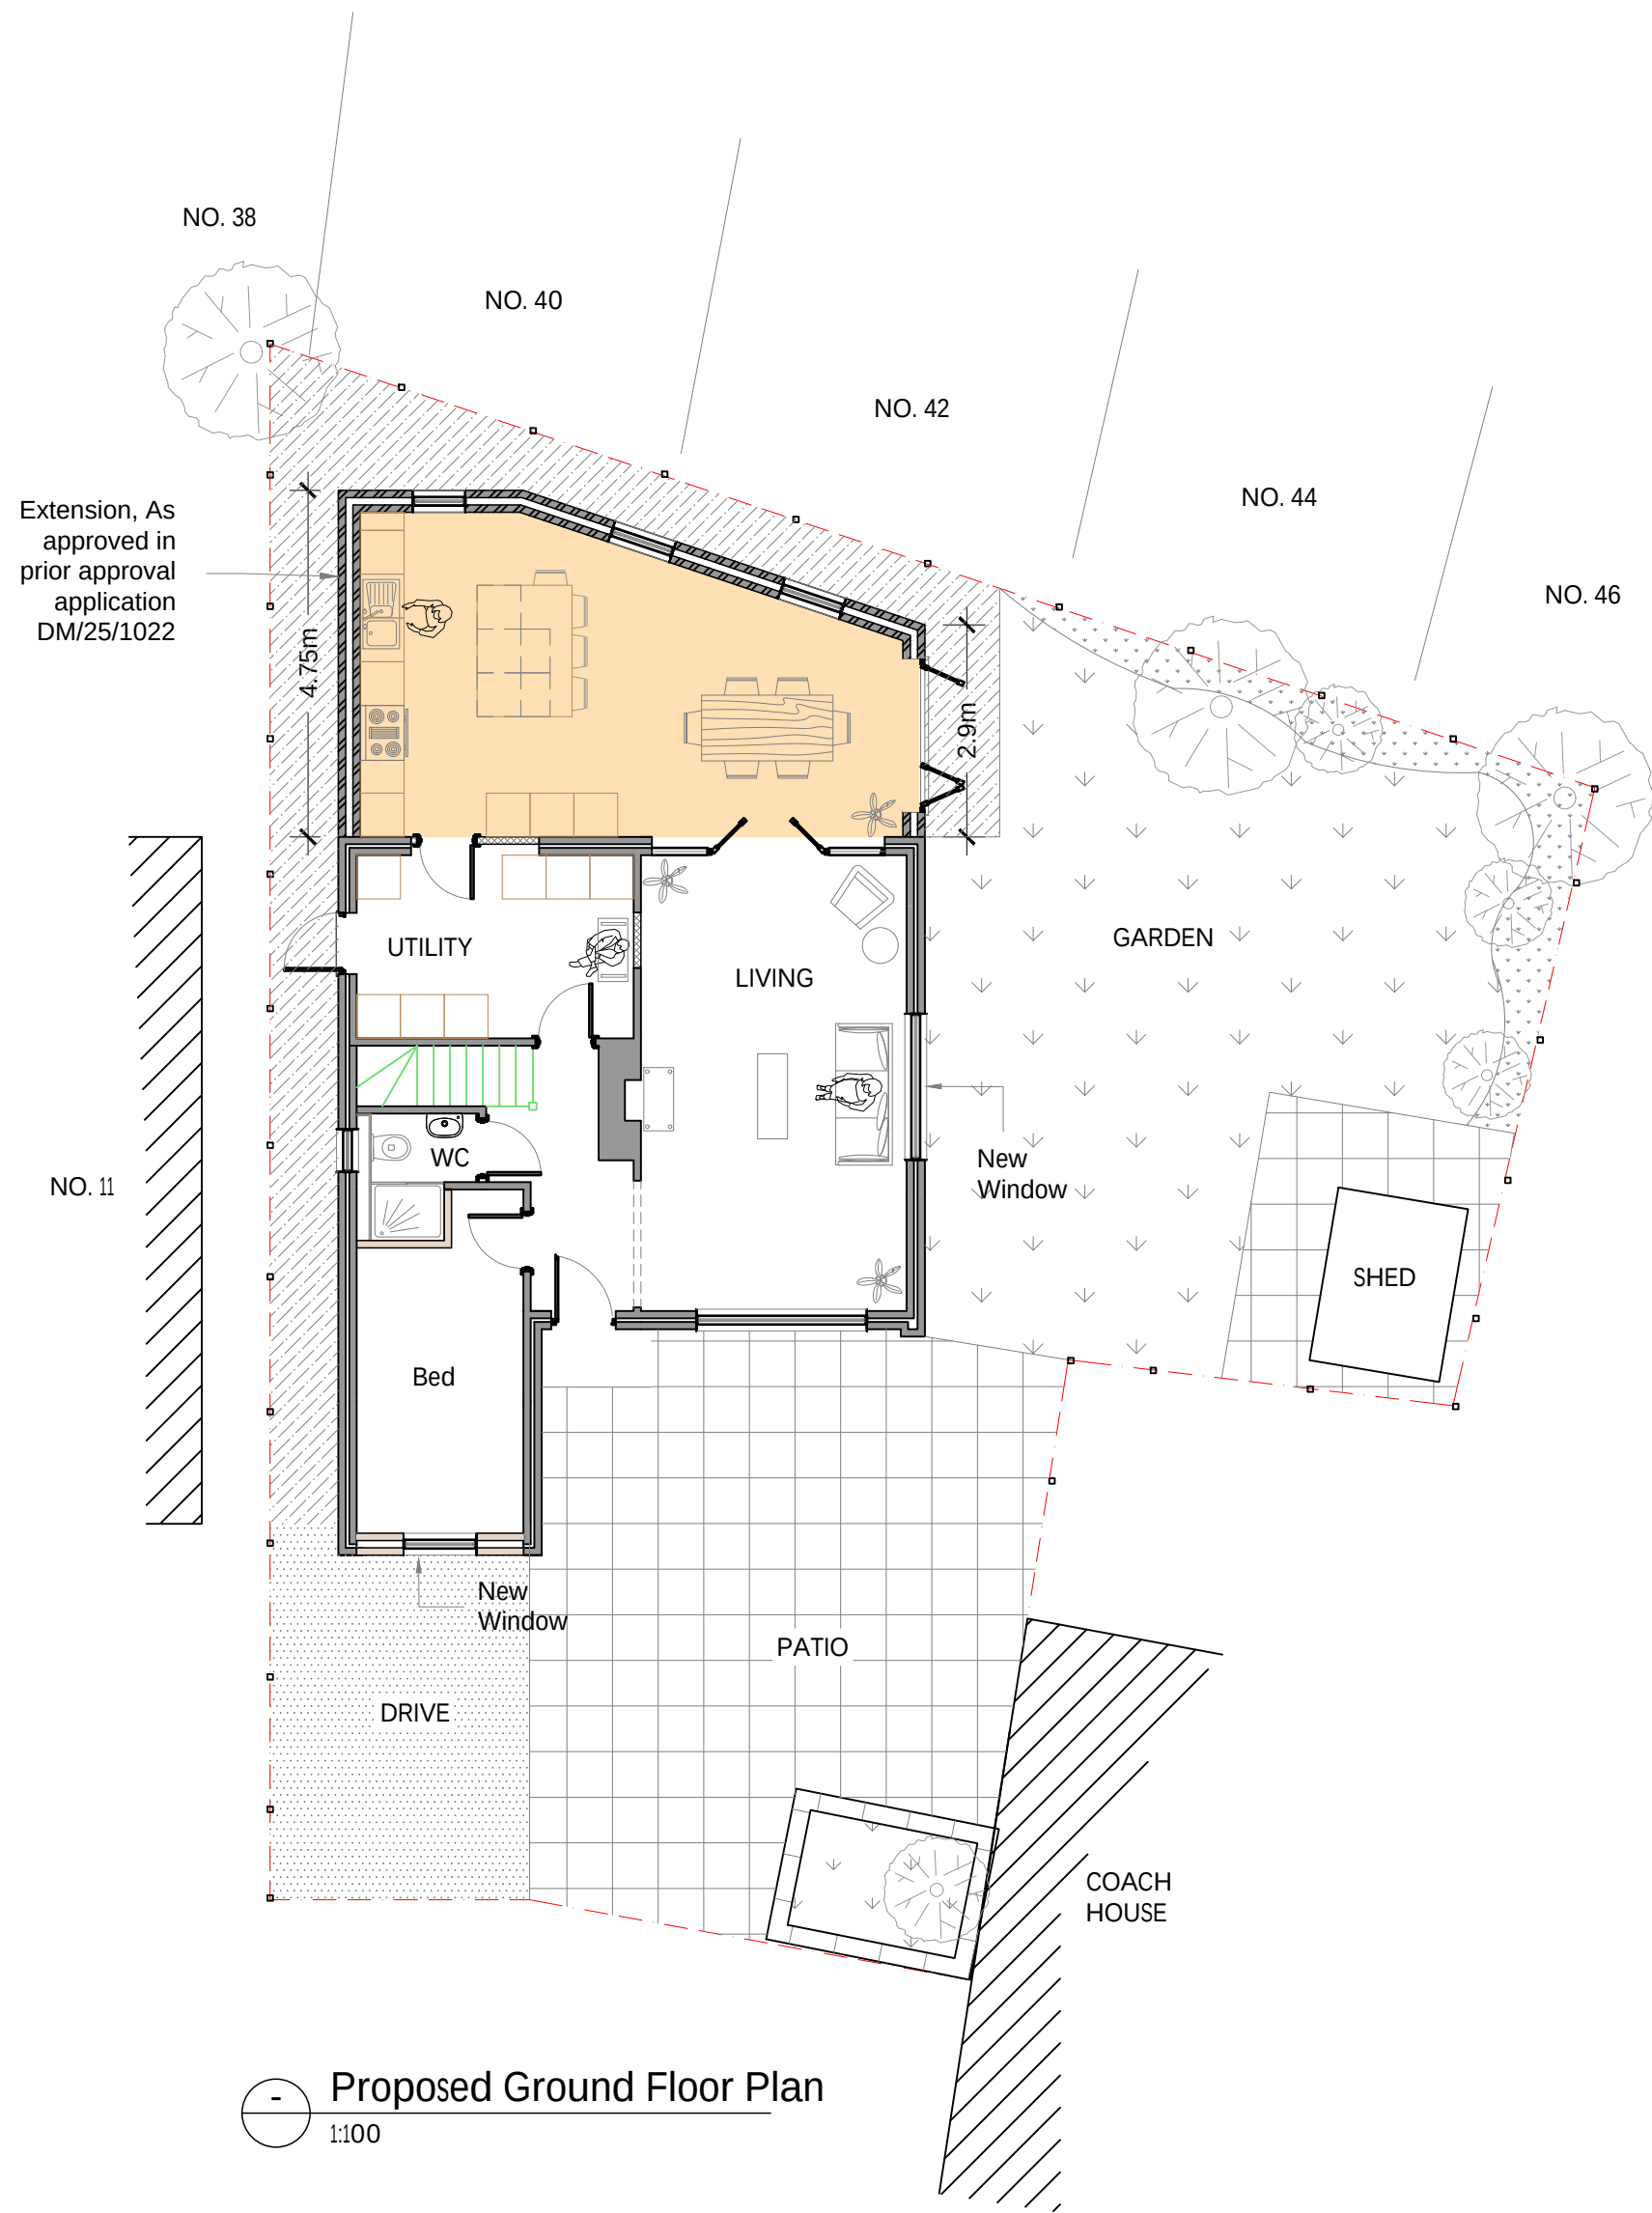


PLANNING

-	PLANNING DEPT ISSUE	RCS	12.07.25	RCS
Revision	Description	By	Date	Chkd
John Farquharson Partnership LLP Est. 1922 6 Hare Hall Lane, Gidea Park, Essex, RM2 6BD Tel: 01708 75 00 11 E-Mail: admin@jfpengineers.co.uk				
Job: 12 Clayton Park, Hassocks, West Sussex, BN6 8JQ				
Drawing Title: Proposed Plans				
Status Planning Submission				
Drawing No. 9794 - P03		Revision -		
Scale As shown @ A1	Drawn RCS	Date MARCH 25	Chkd RCS	Passed -