




EXISTING PLANS

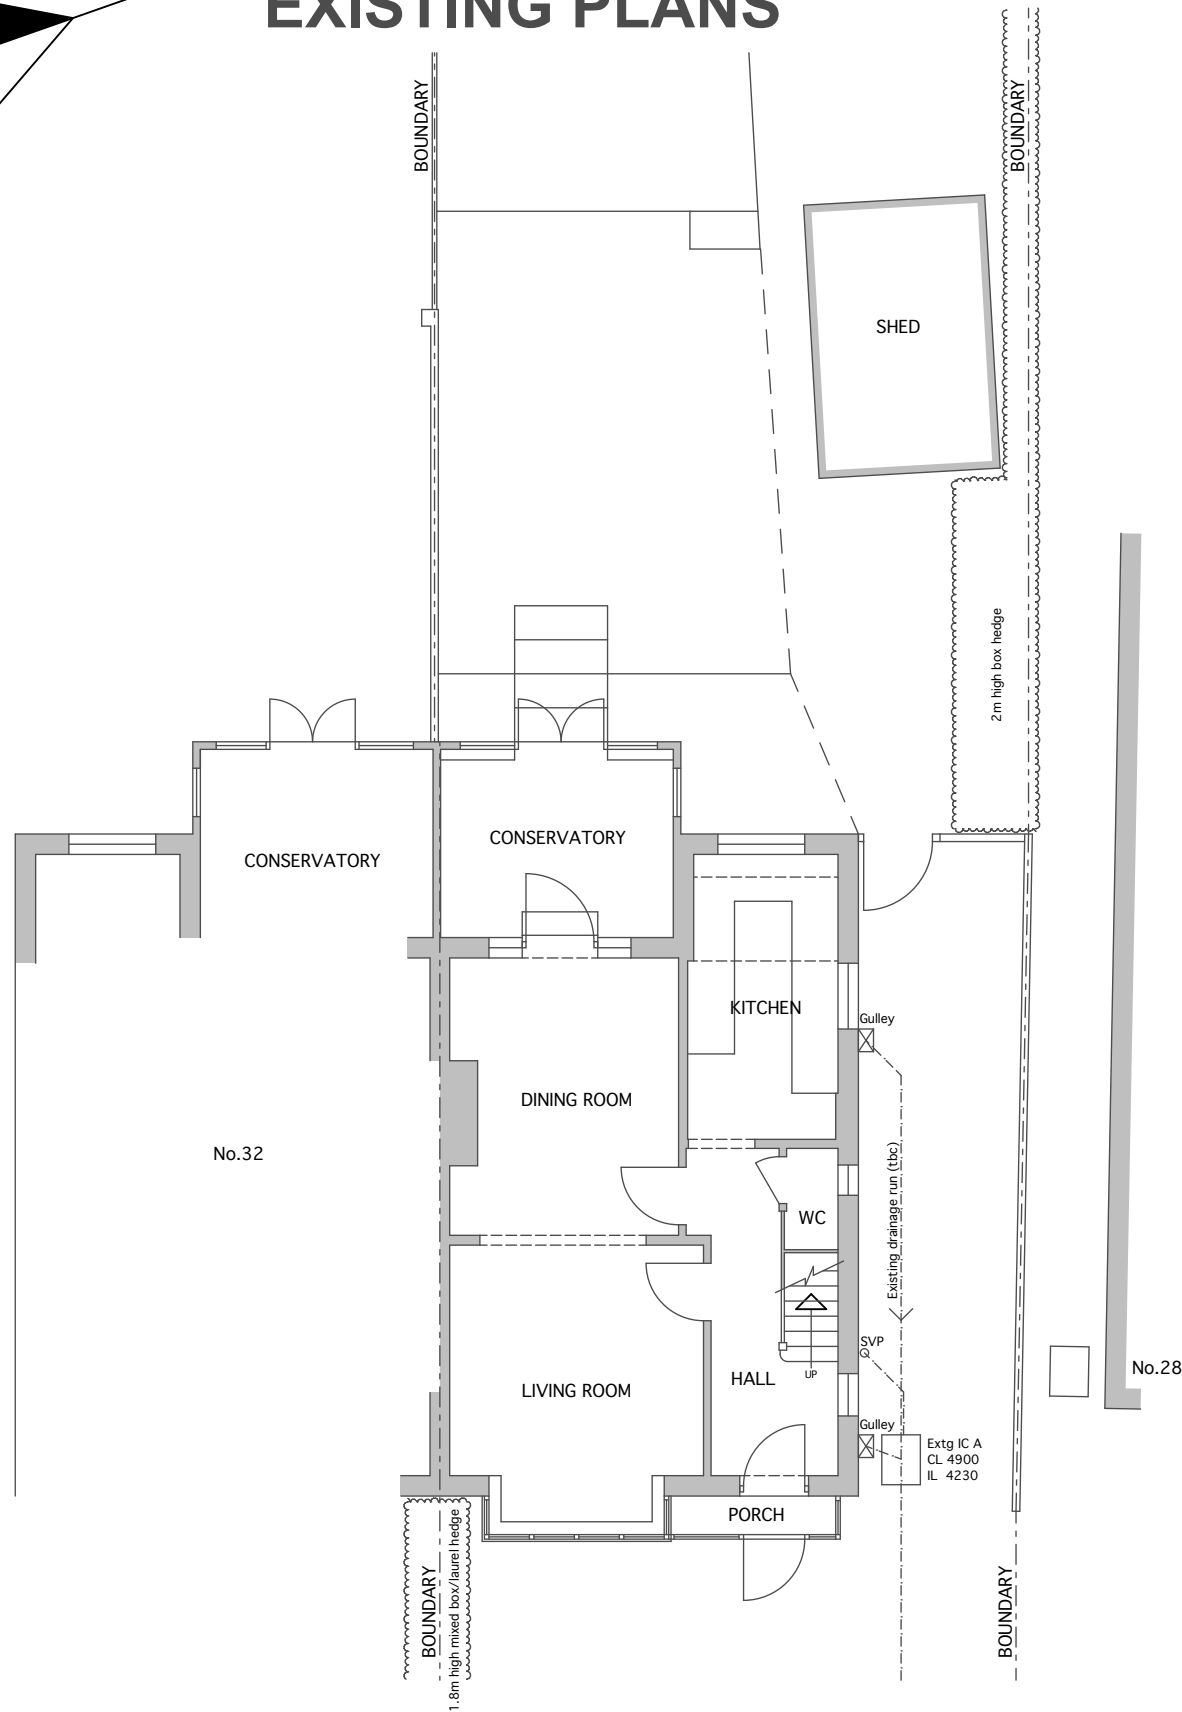

GROUND FLOOR PLAN 1:100

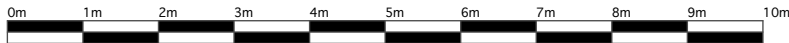

PROPOSED PLANS

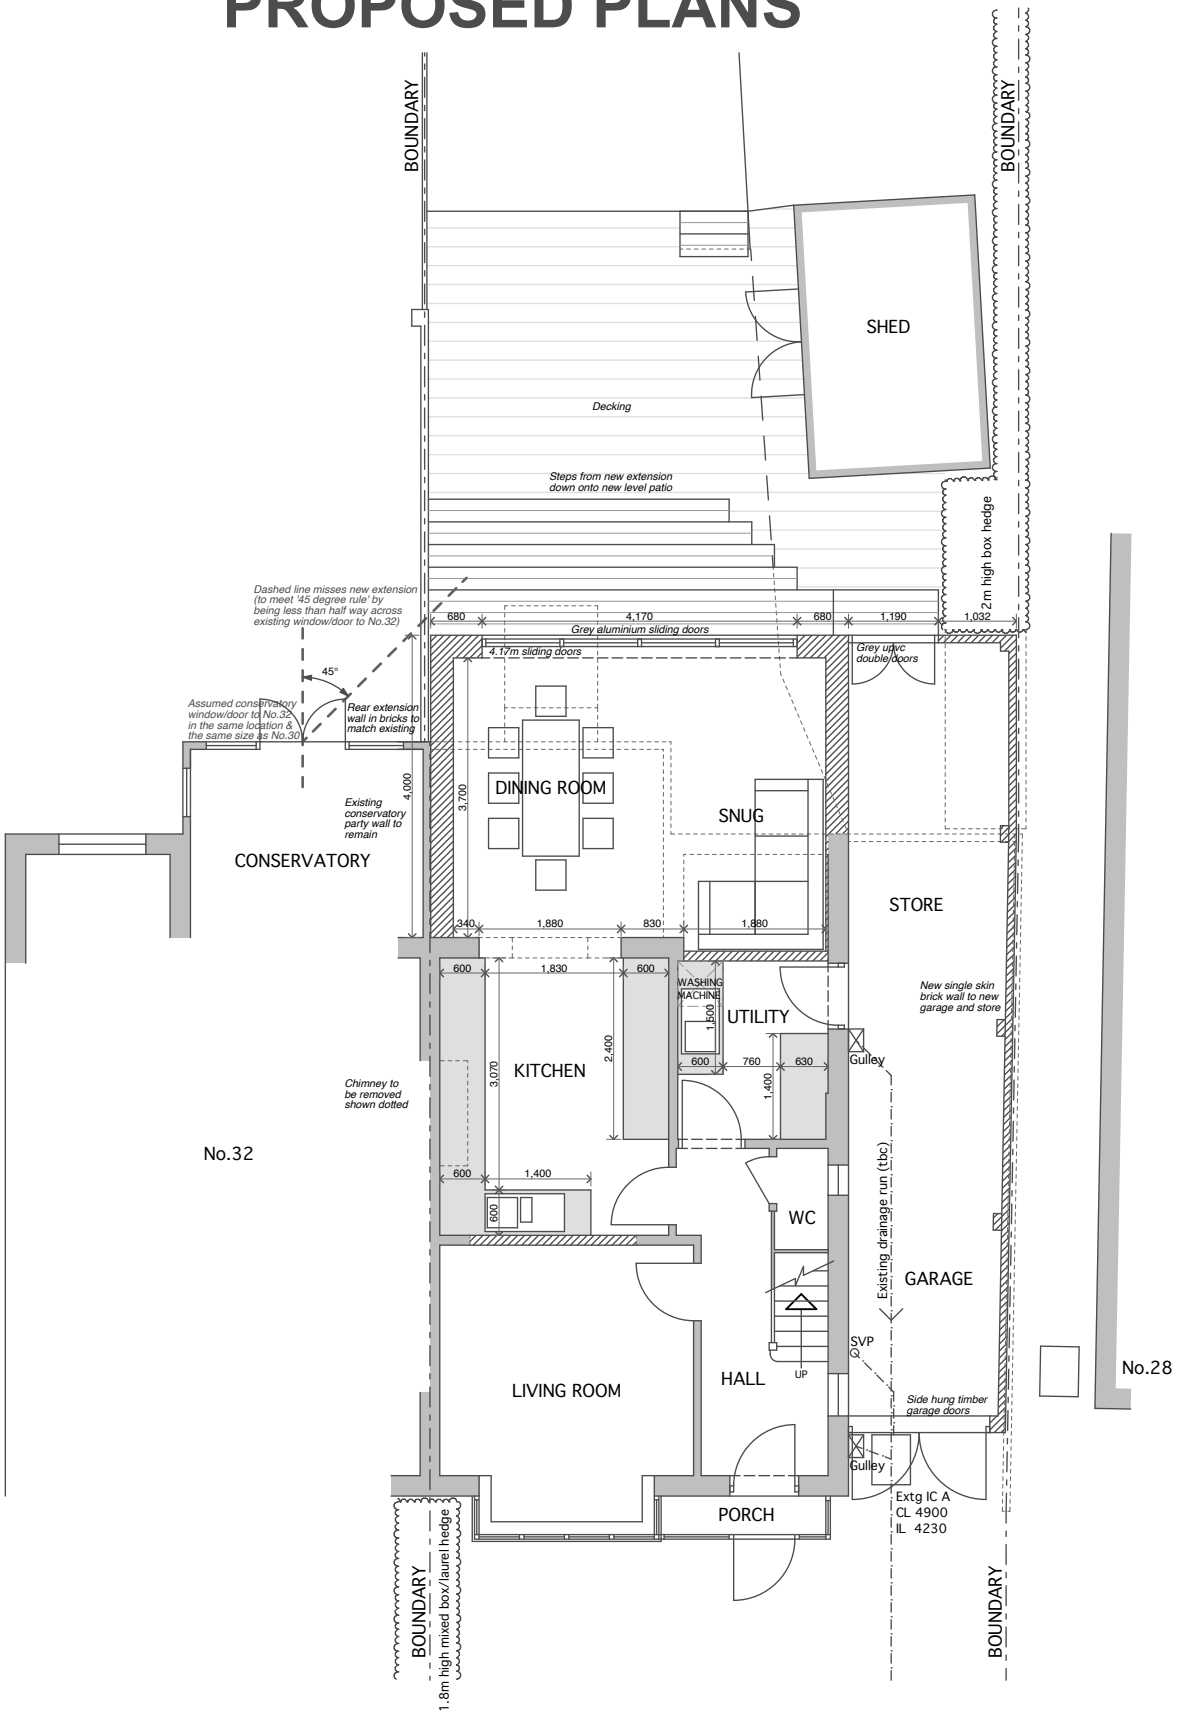

GROUND FLOOR PLAN 1:100

