

1. This drawing is the copyright of Hampshire Design Consultancy Ltd. and may not be reproduced without licence.
2. The Contractor shall not scale off this drawing for construction purposes, only figured dimensions shall be worked from.
3. All dimensions and levels are to be checked on site by the Contractor before the commencement of any work and any discrepancies reported to the Architect.
4. No responsibility can be accepted for errors arising on site due to unauthorised variations from the Architects drawings.

Revision

MapServe®

TQ2417

524783

117483

524800

524900

525000

525094

TQ2517

117483

117400

117400

117300

117300

117234

524783

TQ2417

524800




524900

525000

525094

117234

TQ2517

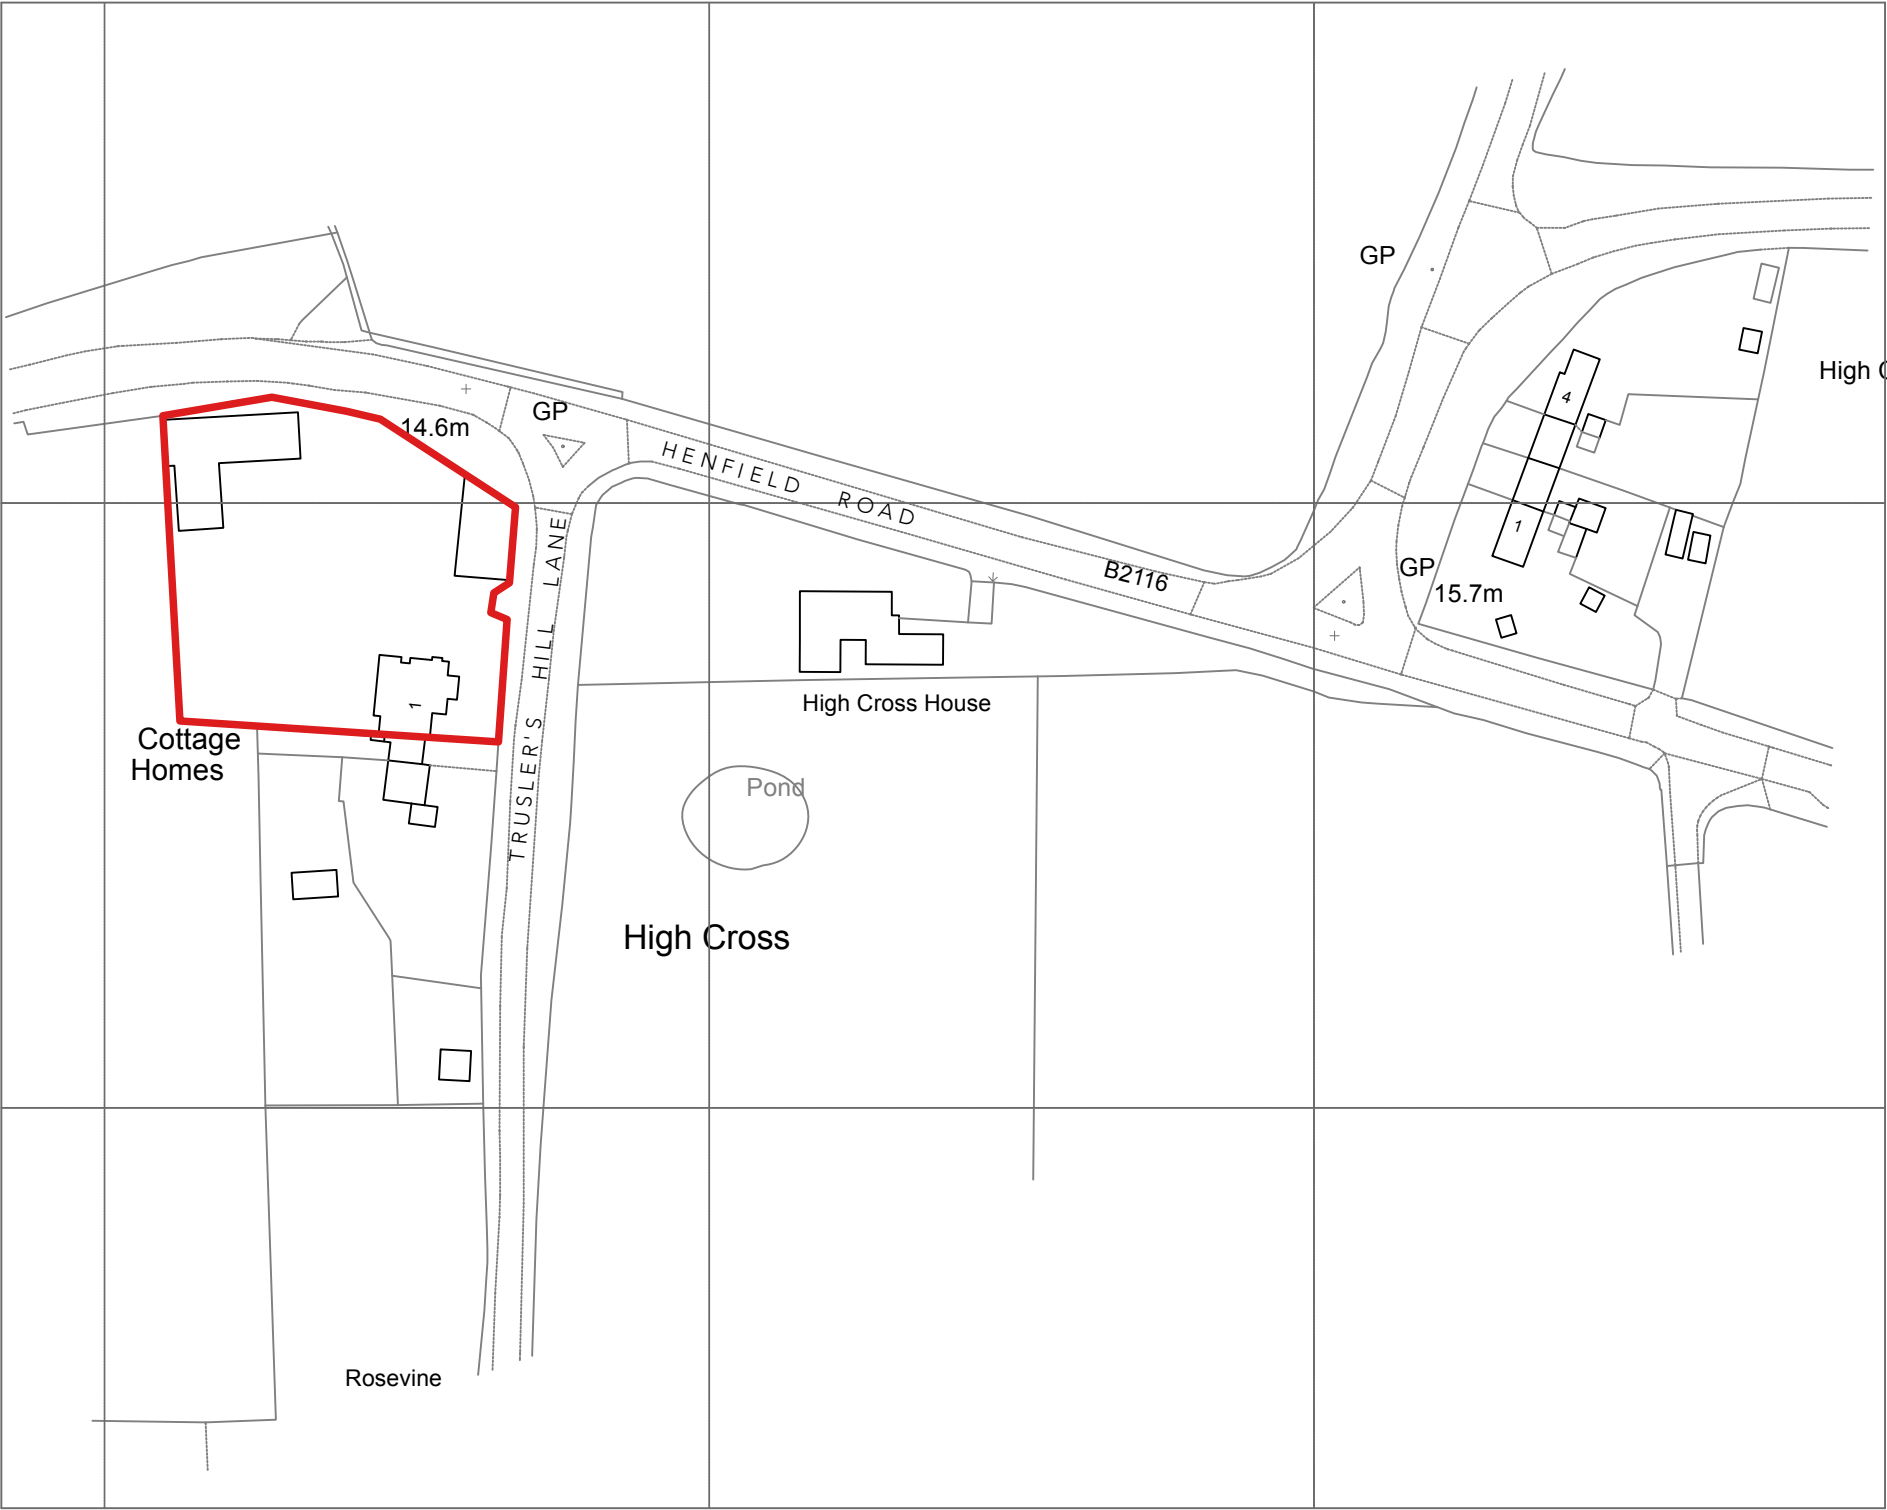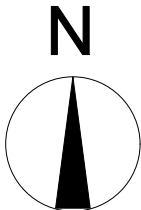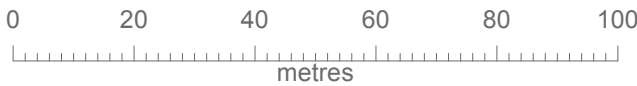

clients details
Mr & Mrs D. Hanson

site details
Rainbow Cottage.
Truslers Hill Lane, Alborne.
West Sussex. BN6 9JL.

drawing reference
LOCATION PLAN

created by
HDC Ltd

drawing No
367/DP/001

scale
1:1250@A3

stage:
PLANNING

Revision

date

Feb 25

www.hampshiredesign.co.uk

